

**TOWN OF HERNDON, VIRGINIA
ARCHITECTURAL REVIEW BOARD
PUBLIC HEARING AGENDA
MAY 15, 2019
HERNDON COUNCIL CHAMBERS BUILDING
765 LYNN STREET
7:30 P.M.**

CALL TO ORDER

1. Roll Call
2. Determination of Quorum

ADOPTION OF MINUTES

3. April 3, 2019 Work Session Draft Minutes
4. April 17, 2019 Public Hearing Draft Minutes

COMMENTS

5. Comments from the Board Members
6. Comments from the Staff Members
7. Comments from the Audience

PUBLIC HEARINGS

8. **APPLICATION FOR NEW CONSTRUCTION, ARB #19-12**, to consider an application to construct a new equipment shelter to screen a proposed emergency backup power generator at a Town-owned water tank site located at 624 Alabama Drive, Herndon, Virginia, located southeast of the intersection of Alabama Drive and Missouri Avenue and northwest of the intersection of Alabama Drive and Van Buren Street, and further identified as Fairfax County Tax Map 0162-02-0148. The property is zoned Residential, R-10 and consists of 42,079 square feet of land. Owner: Town of Herndon, Virginia. Applicant: T-Mobile Northeast, LLC. Applicant's Representative: James Relihan, Agent. ***Continued from March 20, 2019 ARB public hearing.***
9. **APPLICATION FOR ALTERATION TO A FREE-STANDING SIGN, ARB #19-16**, to consider an application to construct a new canopy with new free-standing monument sign near an existing vehicle entrance to the office building site located at 12901 Worldgate Drive, Herndon, Virginia, located west of the intersection of Worldgate Drive and Van Buren Street, and further identified as Fairfax County Tax Map 0164-02-0028B. The property is zoned Planned Development – Worldgate, PD-W, and consists of 196, 366 square feet of land. Owner: Worldgate Dulles, LLC. Applicant: Bob Biroonak. ***Continued from April 17, 2019 ARB public hearing.***

10. **APPLICATION FOR ALTERATION TO A FREE-STANDING SIGN, ARB #19-17**, to consider an application to construct a new canopy with new free-standing monument sign near an existing vehicle entrance to the office building site located at 12825 Worldgate Drive, Herndon, Virginia, located west of the intersection of Worldgate Drive and Van Buren Street, and further identified as Fairfax County Tax Map 0164-02-0024A. The property is zoned Planned Development – Worldgate, PD-W, and consists of 159, 973 square feet of land. Owner: Worldgate Dulles, LLC. Applicant: Bob Biroonak. ***Continued from April 17, 2019 ARB public hearing.***
11. **APPLICATION FOR ALTERATIONS TO AN EXISTING STRUCTURE, ARB #19-20**, to consider an application to add new windows, redesign existing entryways, and apply new exterior finish materials and colors to the commercial office building located at 251 Exchange Place, Herndon, Virginia, located northeast of the intersection of Exchange Place and Herndon Parkway, and further identified as Fairfax County Tax Map 0164-10-0001C. The property is zoned Office & Light Industrial, O & LI, and consists of 158,158 square feet of land. Owner/Applicant: Exeter 251 Exchange Place LLC c/o James Dietz, Exeter Property Group. Applicant's Representative: Paul Fangmeyer, Ultra Company.
12. **APPLICATION FOR ADDITION TO AN EXISTING STRUCTURE, ARB #19-21**, to consider an application to construct three new refuse container enclosures along the rear of the commercial building located at 1050 – 1094 Elden Street, Herndon, Virginia, located north of the intersection of Alabama Drive and Elden Street, and further identified as Fairfax County Tax Map 0161-02-0026A. The property is zoned Commercial Services, CS, and consists of 351,915 square feet of land. Owner/Applicant: Dulles Park Shopping Center, LLC, Trustee. Applicant's Representative: Emmanuel A. Mdingi, Architect.

ADJOURNMENT

Future ARB Meetings

June 5, 2019	ARB Work Session	7:30 p.m.
June 19, 2019	ARB Public Hearing	7:30 p.m.



MEMORANDUM

To: Chairman Walker and Members of the Architectural Review Board

From: Christopher J. Garcia, AICP, Community Design Planner/Deputy Zoning Administrator 

Date: April 26, 2019

Subject: ARB #19-12, 624 Alabama Drive Generator Enclosure – Updates

The applicant for the above referenced case, which was continued by the Architectural Review Board (ARB) on March 20, 2019 at the ARB Public Hearing, has not completed the administrative site plan review process in accordance with the Town's Zoning Ordinance Section 78-155.6. – "Site plans, Subdivision Plans, Single Lot Development Plans and Building Location Surveys".

As of the date of this memo, the Board may not take action until the administrative site plan review process is complete and the approved site plan is submitted with the current ARB application, as specified in Section 58-96 of the Town Code of Ordinances. If the site plan review process can be completed prior to the May 15, 2019 ARB Public Hearing, the Board may act on the case with the current staff recommendation for approval.

Notwithstanding the potential for a completed site plan review and approval before May 15th, staff is recommending a continuance of ARB #19-12 to the June 19, 2019 ARB Public Hearing to allow the applicant and staff additional time to complete the site plan review process as required.

Thank you.



MEMORANDUM

To: Chairman Walker and Members of the Architectural Review Board

From: Christopher J. Garcia, AICP, Community Design Planner/Deputy Zoning Administrator 

Date: May 10, 2019

Subject: ARB #19-16 12901 Worldgate Drive/ARB #19-17 12825 Worldgate Drive Monument Signs– Updates

The applicant for the above referenced cases, which were continued by the Architectural Review Board (ARB) on April 17, 2019 at the ARB Public Hearing, has provided updates to the Town's staff in response to the staff and Board's discussion comments from the ARB Work Session on April 3, 2019 and the ARB Public Hearing on April 17, 2019.

Staff has reviewed the revised monument sign design, which includes revised rough finish texture, akin to a stucco finish; and finish color, a tan color to match the existing building on the subject site(s).

The revised sign design(s) are not significantly different in form or design than any of the previous submissions, however, the material renditions are more indicative of the texture and color of the architecture of the office complex on the subject property.


Staff recommends approval of ARB #19-16 and ARB #19-17 with the following condition for each case:

1. The proposed monument sign(s) are installed in substantial conformance with the application and supporting materials as submitted March 11, 2019 and updates submitted on May 8, 2019.

Thank you.

Attachment:

1. Site Plan and Revised Sign Elevations, revised May 6, 2019

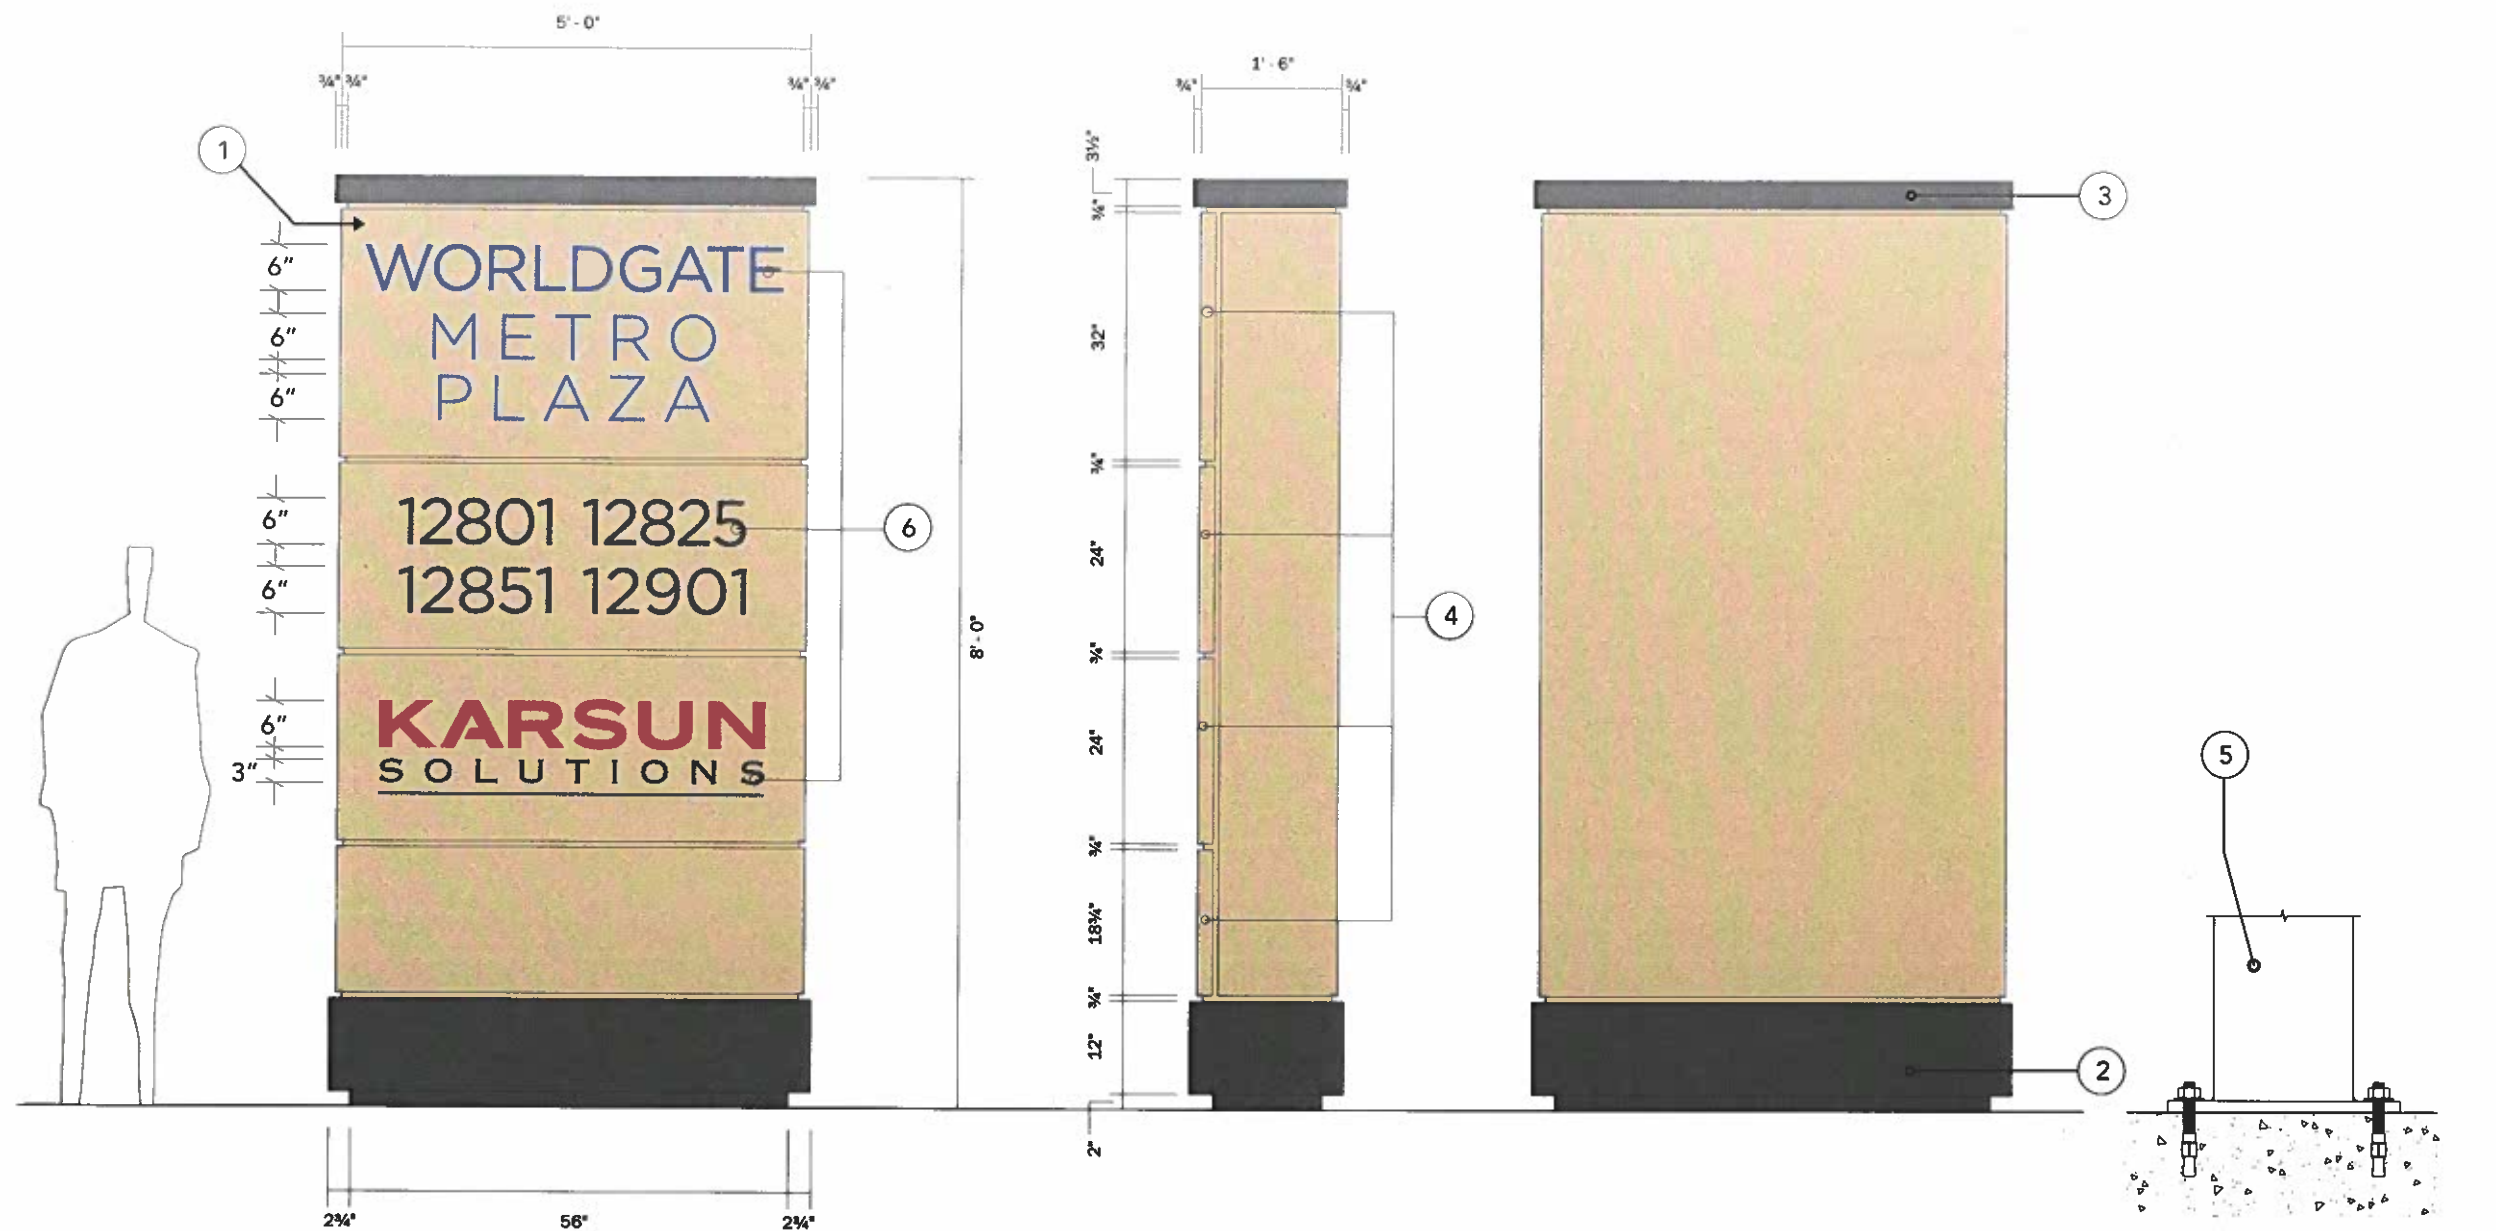

SIGN 2 - ELEVATION VIEW - SIDE A
SCALE: 1/2" = 1' - 0"

SIDE VIEW
SCALE: 1/2" = 1' - 0"

ELEVATION VIEW - SIDE B
SCALE: 1/2" = 1' - 0"

SECTION DETAIL - SUPPORT POST & BOLT PLATE
SCALE: 1-1/2" = 1' - 0"

NOTE: P1 to match existing building facade color
Please specify a match

MONUMENT SIGN
QTY. (1X) SINGLE-FACED

A

SPECIFICATIONS

- SIGN CABINET**
 - 18" deep fabricated aluminum sign cabinet
 - 2"X2" internal aluminum frame
 - Stucco Finish - Color to Match Building Facade
- ALUMINUM CAP**
 - 5'-0"w x 3½"h x 18" deep fabricated aluminum cap
 - Cap to be painted P2
- ALUMINUM BASE**
 - 5'-0"w x 6¾"h x 18" deep fabricated aluminum base
 - Base to be painted P2
- REMOVABLE PAN FACES**
 - 2" deep fabricated .060" thick aluminum pan face
 - Stucco Finish - Color to Match Building Facade
- SUPPORT POSTS AND PLATE**
 - 6"X6" aluminum support posts (2X)
 - 1/2" thick aluminum mounting plate
 - Posts to be welded to plate
- GRAPHICS**
 - Push thru translucent white acrylic graphics
 - Applied V1, V2 & V3 vinyl on acrylic faces

INSTALLATION

- All pan faces to be mounted to sign cabinet with counter sunk screws located in the reveals
- Hardware painted to match sign
- Mounting plate to be bolted to ground with 1/2" wedge anchors

COLORS & FINISHES

- P1. MATTHEWS #12567 TANTARA**
Stucco Finish - match building facade
- P2. MATTHEWS #13915**
Neptunian Grey - Satin Finish
- V1. PANTONE 2727 SATIN FINISH**
- V2. PANTONE 7540 SATIN FINISH**
- V3. PANTONE 193 SATIN FINISH**



401 Hampton Park Boulevard
Capitol Heights, MD, 20743
phone 240.765.1400
fax 240.765.1401
www.artdisplayco.com


CLIENT Worldgate Metro Plaza
PROJECT Moore & Associates - Monument Signs
ADDRESS 129011 12825 Worldgate Drive
DRAWING FILE 0538-04KC - Worldgate Metro Plaza - Moore & Associates - Monument Signs

DESIGNER Kareesa Clarke
REPRESENTATIVE Joe Nacson
DRAWING TYPE **CONCEPT**

REVISIONS	
1 03/07/19 KC	6 0/00/00 KC
2 03/18/19 KC	7 0/00/00 KC
3 04/30/19 KC	8 0/00/00 KC
4 05/06/19 KC	9 0/00/00 KC
5 0/00/00 KC	10 0/00/00 KC

APPROVED BY:
CLIENT _____
SALES & PM _____
PRODUCTION _____
MEASUREMENTS PER:
FIELD CHECK _____

NOTES:
Designs and sketches are sole property of Art Display Company and may not be used or reproduced without permission. Sketch colors are limited by printing technology and may not reflect the exact colors of the finished product. Signs shown on photos may not represent actual size and proportion to building.
Ⓜ ALL Electrical components are to be UL approved
All electrical components are intended to be installed in accordance with the requirements of article 600 of the national electrical code and/or other applicable local codes, including proper grounding and bonding of the entire sign. **ALL REQUIRED ELECTRICAL SERVICE TO SIGN LOCATION BY OTHERS**

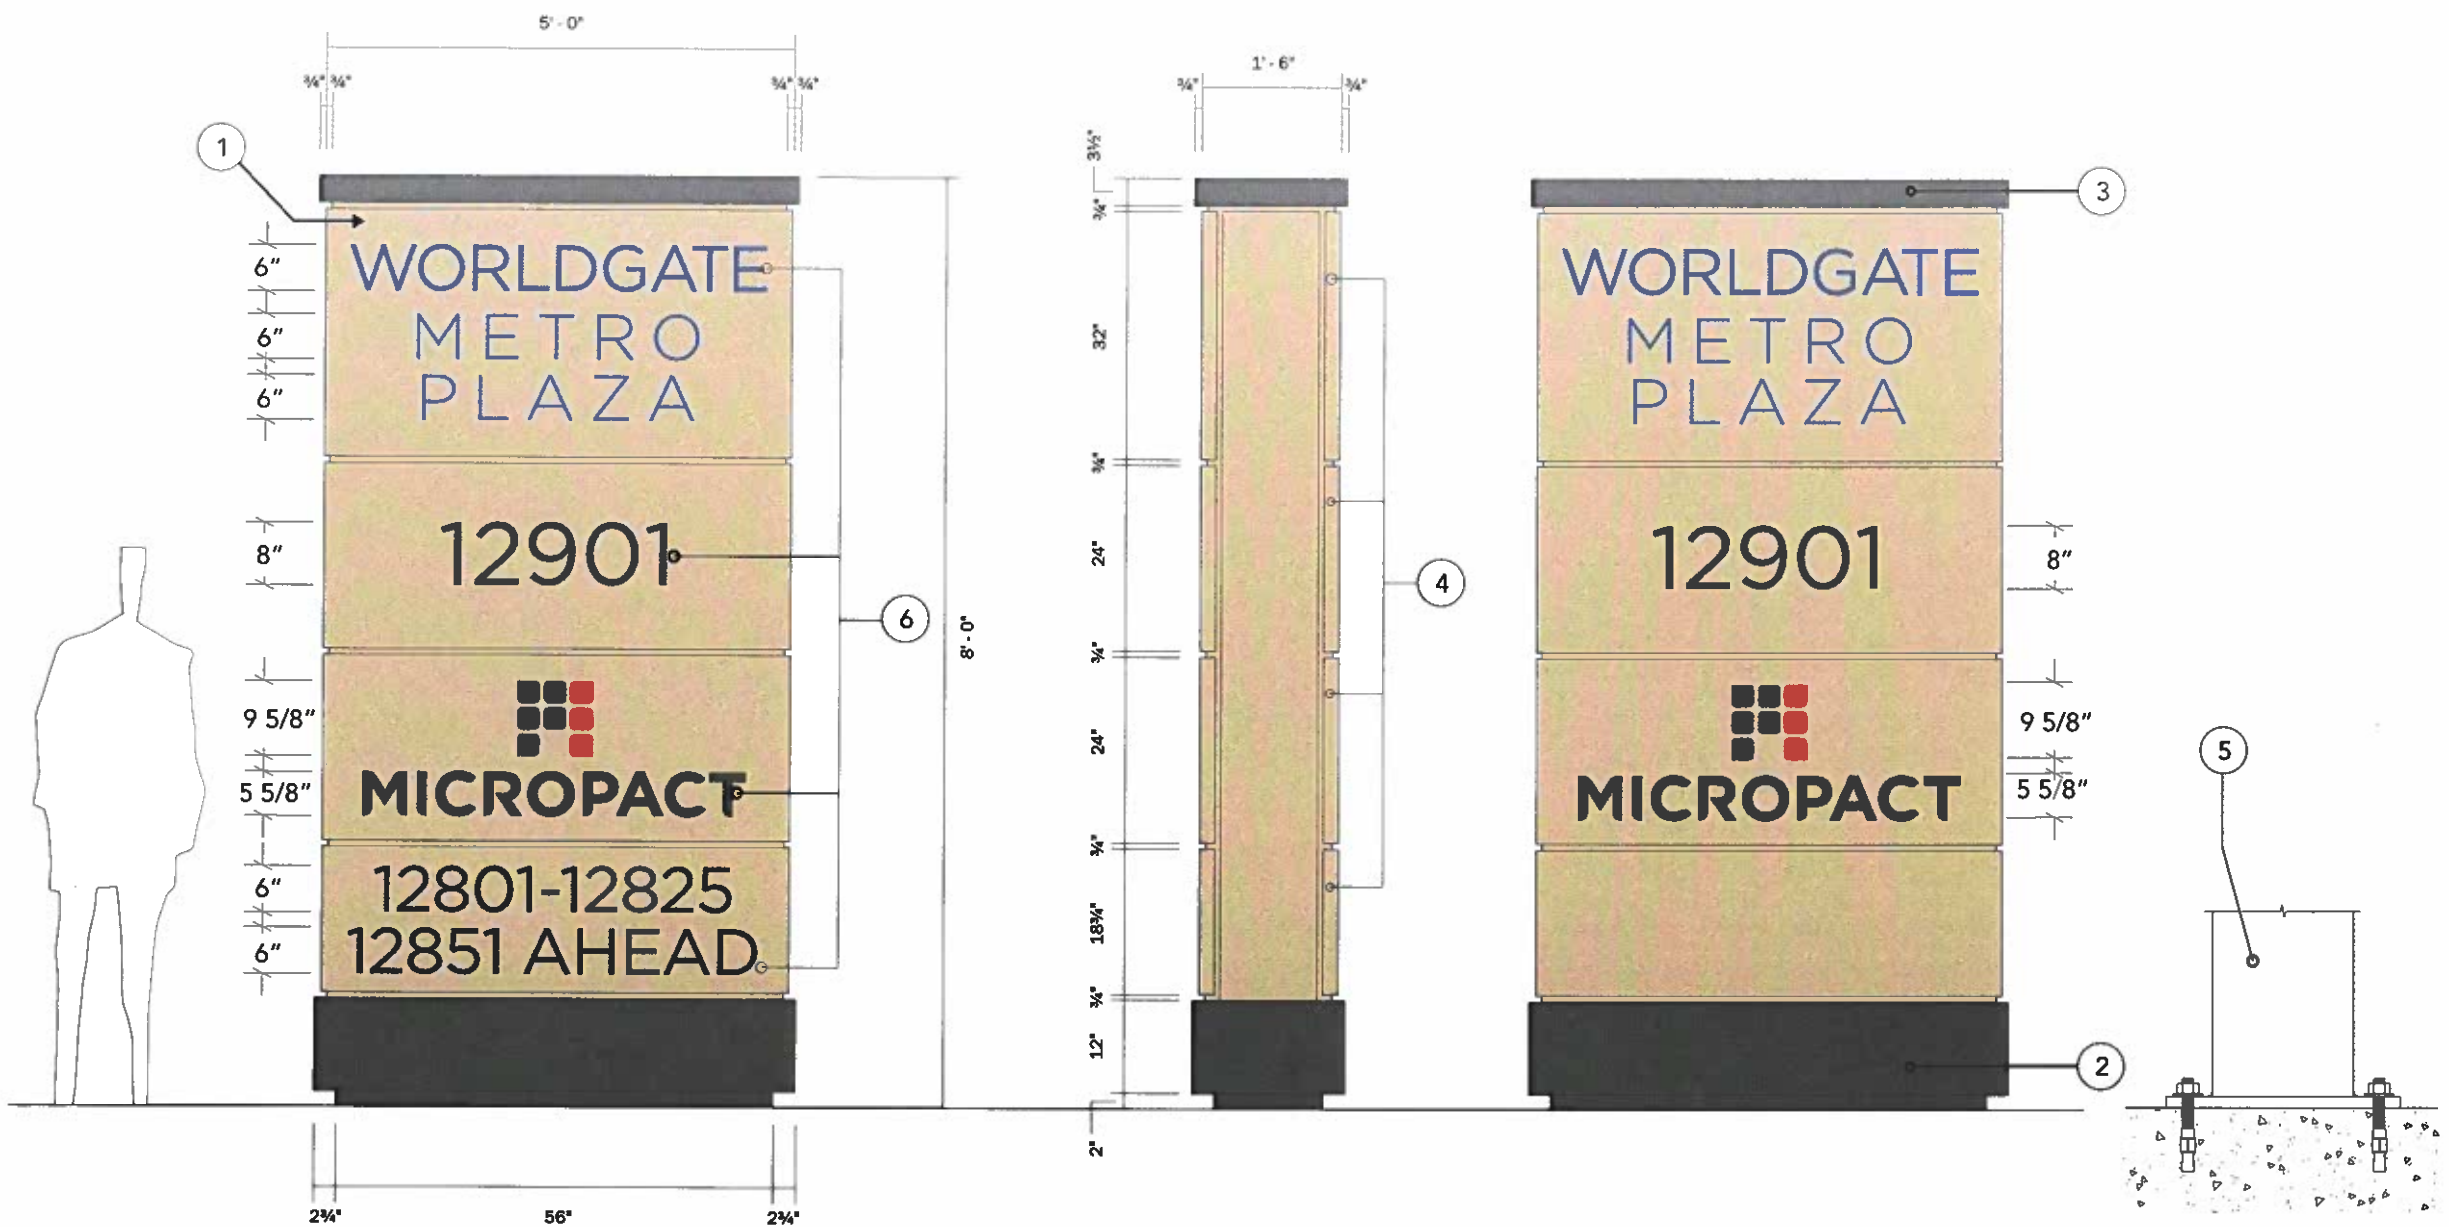

SIGN 2 - ELEVATION VIEW - SIDE A
SCALE: 1/2" = 1' - 0"

SIDE VIEW
SCALE: 1/2" = 1' - 0"

ELEVATION VIEW - SIDE B
SCALE: 1/2" = 1' - 0"

SECTION DETAIL - SUPPORT POST & BOLT PLATE
SCALE: 1-1/2" = 1' - 0"

NOTE: P1 to match existing building facade color
Please specify a match

MONUMENT SIGN
QTY: (1X) DOUBLE-FACED

B

SPECIFICATIONS

- SIGN CABINET**
 - 18" deep fabricated aluminum sign cabinet
 - 2"X2" internal aluminum frame
 - Stucco Finish - Color to Match Building Facade
- ALUMINUM CAP**
 - 5'-0"w x 3 1/2"h x 18" deep fabricated aluminum cap
 - Cap to be painted P2
- ALUMINUM BASE**
 - 5'-0"w x 6 3/4"h x 18" deep fabricated aluminum base
 - Base to be painted P2
- REMOVABLE PAN FACES**
 - 2" deep fabricated .060" thick aluminum pan face
 - Stucco Finish - Color to Match Building Facade
- SUPPORT POSTS AND PLATE**
 - 6"X6" aluminum support posts (2X)
 - 1/2" thick aluminum mounting plate
 - Posts to be welded to plate
- GRAPHICS**
 - Push thru translucent white acrylic graphics
 - Applied V1, V2 & V3 vinyl on acrylic faces

INSTALLATION

- All pan faces to be mounted to sign cabinet with counter sunk screws located in the reveals
- Hardware painted to match sign
- Mounting plate to be bolted to ground with 1/2" wedge anchors

COLORS & FINISHES

- P1. MATTHEWS #12567 TANTARA**
Stucco Finish - match building facade
- P2. MATTHEWS #13915**
Neptunian Grey - Satin Finish
- V1. PANTONE 2727 SATIN FINISH**
V2. PANTONE 7540 SATIN FINISH
V3. PANTONE 193 SATIN FINISH



401 Hampton Park Boulevard
Capitol Heights, MD, 20743
phone 240.765.1400
fax 240.765.1401
www.artdisplayco.com


CLIENT Worldgate Metro Plaza
PROJECT Moore & Associates - Monument Signs
ADDRESS 129011 12825 Worldgate Drive
DRAWING FILE 0538-04KC - Worldgate Metro Plaza - Moore & Associates - Monument Signs

DESIGNER Kareesa Clarke
REPRESENTATIVE Joe Nacson
DRAWING TYPE **CONCEPT**

REVISIONS	
1 03/07/19 KC	0 0/00/00 KC
2 03/18/19 KC	7 0/00/00 KC
3 04/30/19 KC	8 0/00/00 KC
4 05/06/19 KC	9 0/00/00 KC
5 05/06/19 KC	10 0/00/00 KC

APPROVED BY:
CLIENT _____
SALES & PM _____
PRODUCTION _____
MEASUREMENTS PER:
FIELD CHECK _____

NOTES:
Designs and sketches are sole property of Art Display Company and may not be used or reproduced without permission. Sketch colors are limited by printing technology and may not reflect the exact colors of the finished product. Signs shown on photos may not represent actual size and proportion to building.
Ⓜ ALL Electrical components are to be UL approved
All electrical components are intended to be installed in accordance with the requirements of article 600 of the national electrical code and/or other applicable local codes, including proper grounding and bonding of the entire sign. **ALL REQUIRED ELECTRICAL SERVICE TO SIGN LOCATION BY OTHERS**

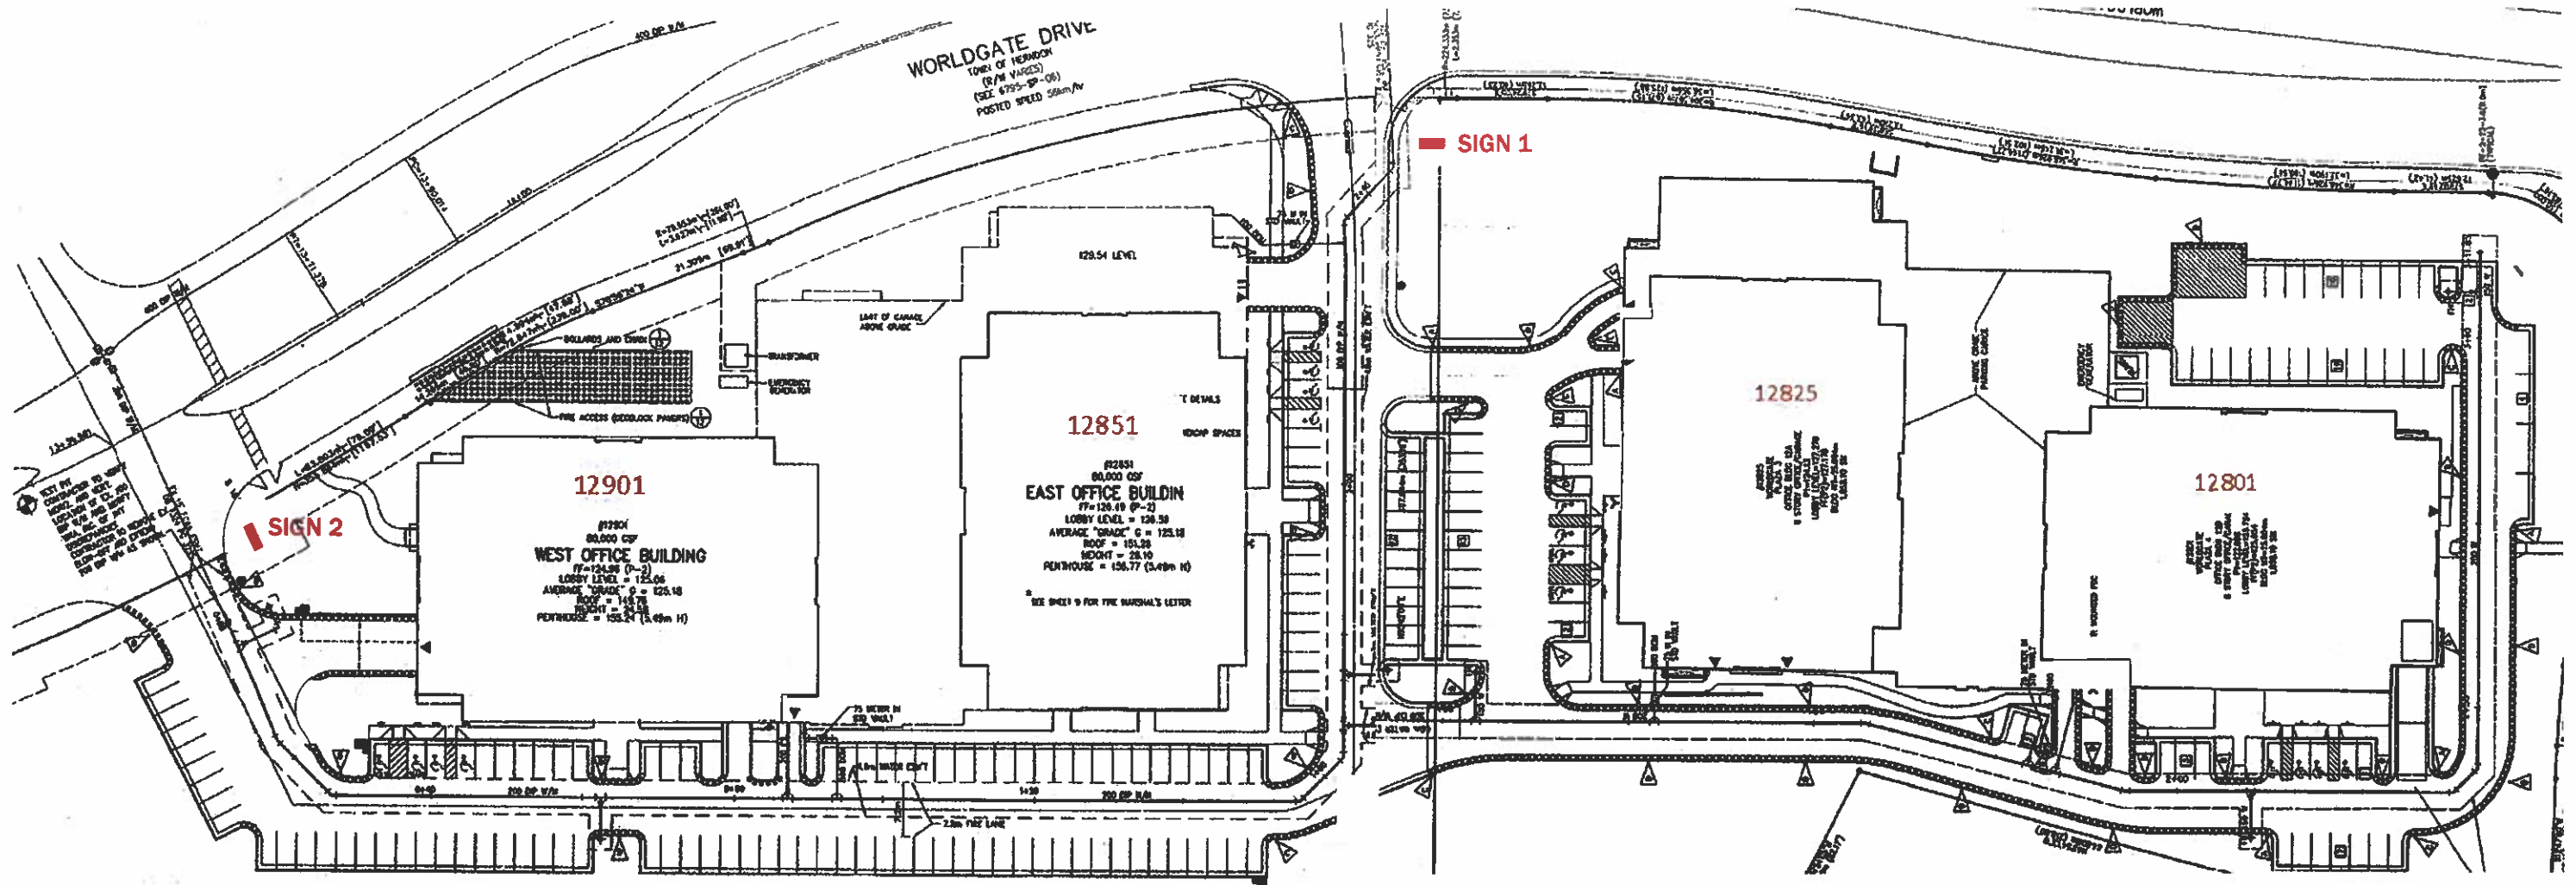

SIGN LOCATION PLAN
SCALE: NTS



401 Hampton Park Boulevard
Capitol Heights, MD, 20743
phone 240.765.1400
fax 240.765.1401
www.artdisplayco.com

CLIENT Worldgate Metro Plaza
PROJECT Moore & Associates - Monument Signs
ADDRESS 129011 12825 Worldgate Drive
DRAWING FILE 0538-04KC - Worldgate Metro Plaza - Moore & Associates - Monument Signs
DESIGNER Kareesa Clarke
REPRESENTATIVE Joe Nacson
DRAWING TYPE **CONCEPT**

REVISIONS	
1 03/07/19 KC	6 0/00/00 KC
2 03/18/19 KC	7 0/00/00 KC
3 04/30/19 KC	8 0/00/00 KC
4 05/06/19 KC	9 0/00/00 KC
5 06/19/19 KC	10 0/00/00 KC

APPROVED BY:
CLIENT _____
SALES & PM _____
PRODUCTION _____
MEASUREMENTS PER:
FIELD CHECK _____

NOTES:
Designs and sketches are sole property of Art Display Company and may not be used or reproduced without permission. Sketch colors are limited by printing technology and may not reflect the exact colors of the finished product. Signs shown on photos may not represent actual size and proportion to building.
Ⓜ ALL Electrical components are to be UL approved
All electrical components are intended to be installed in accordance with the requirements of article 600 of the national electrical code and/or other applicable local codes, including proper grounding and bonding of the entire sign. **ALL REQUIRED ELECTRICAL SERVICE TO SIGN LOCATION BY OTHERS**



MEMORANDUM

To: Chairman Walker and Members of the Architectural Review Board

From: Christopher J. Garcia, AICP, Community Design Planner/Deputy Zoning Administrator 

Date: May 10, 2019

Subject: ARB #19-16 12901 Worldgate Drive/ARB #19-17 12825 Worldgate Drive Monument Signs– Updates

The applicant for the above referenced cases, which were continued by the Architectural Review Board (ARB) on April 17, 2019 at the ARB Public Hearing, has provided updates to the Town's staff in response to the staff and Board's discussion comments from the ARB Work Session on April 3, 2019 and the ARB Public Hearing on April 17, 2019.

Staff has reviewed the revised monument sign design, which includes revised rough finish texture, akin to a stucco finish; and finish color, a tan color to match the existing building on the subject site(s).

The revised sign design(s) are not significantly different in form or design than any of the previous submissions, however, the material renditions are more indicative of the texture and color of the architecture of the office complex on the subject property.

Staff recommends approval of ARB #19-16 and ARB #19-17 with the following condition for each case:

1. The proposed monument sign(s) are installed in substantial conformance with the application and supporting materials as submitted March 11, 2019 and updates submitted on May 8, 2019.

Thank you.

Attachment:

1. Site Plan and Revised Sign Elevations, revised May 6, 2019

MONUMENT SIGN
QTY. (1X) SINGLE-FACED

A

SPECIFICATIONS


- 1. SIGN CABINET
 - 18" deep fabricated aluminum sign cabinet
 - 2"X2" internal aluminum frame
 - Stucco Finish - Color to Match Building Facade
- 2. ALUMINUM CAP
 - 5'-0"w x 3½"h x 18" deep fabricated aluminum cap
 - Cap to be painted P2
- 3. ALUMINUM BASE
 - 5'-0"w x 6¾"h x 18" deep fabricated aluminum base
 - Base to be painted P2
- 4. REMOVABLE PAN FACES
 - 2" deep fabricated .060" thick aluminum pan face
 - Stucco Finish - Color to Match Building Facade
- 5. SUPPORT POSTS AND PLATE
 - 6"X6" aluminum support posts (2X)
 - 1/2" thick aluminum mounting plate
 - Posts to be welded to plate
- 6. GRAPHICS
 - Push thru translucent white acrylic graphics
 - Applied V1, V2 & V3 vinyl on acrylic faces

INSTALLATION

- All pan faces to be mounted to sign cabinet with counter sunk screws located in the reveals
- Hardware painted to match sign
- Mounting plate to be bolted to ground with 1/2" wedge anchors

COLORS & FINISHES

- P1. MATTHEWS #12567 TANTARA
Stucco Finish - match building facade
- P2. MATTHEWS #13915
Neptunian Grey - Satin Finish
- V1. PANTONE 2727 SATIN FINISH
- V2. PANTONE 7540 SATIN FINISH
- V3. PANTONE 193 SATIN FINISH

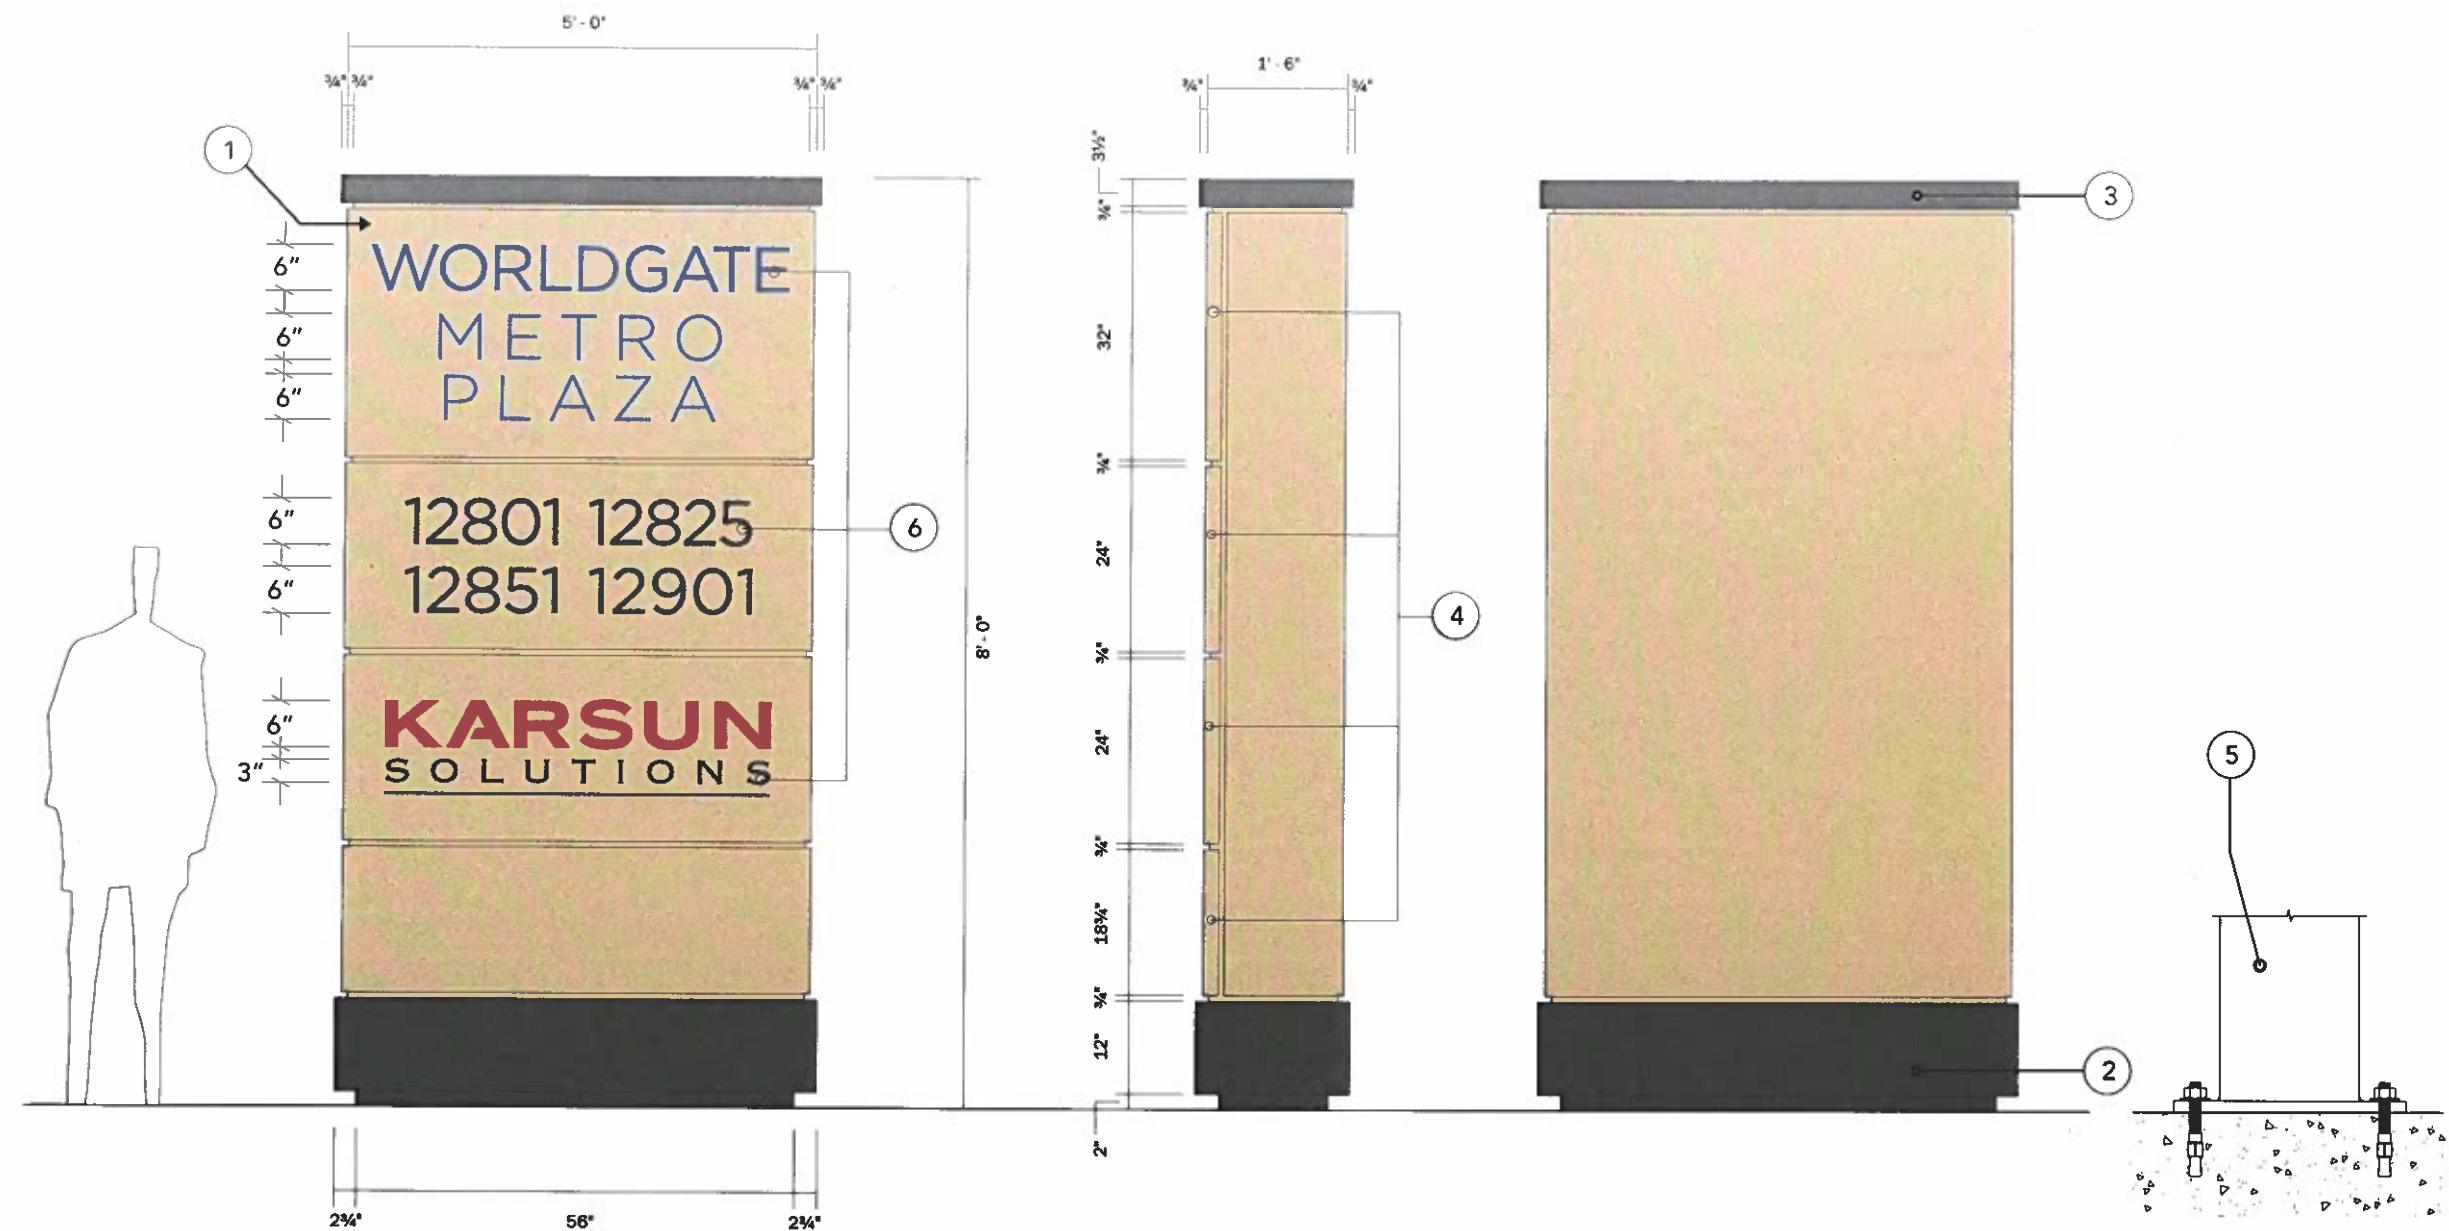

SIGN 2 - ELEVATION VIEW - SIDE A
SCALE: 1/2" = 1' - 0"

SIDE VIEW
SCALE: 1/2" = 1' - 0"

ELEVATION VIEW - SIDE B
SCALE: 1/2" = 1' - 0"

SECTION DETAIL - SUPPORT POST & BOLT PLATE
SCALE: 1-1/2" = 1' - 0"

NOTE: P1 to match existing building facade color
Please specify a match



401 Hampton Park Boulevard
Capitol Heights, MD, 20743
phone 240.765.1400
fax 240.765.1401
www.artdisplayco.com


CLIENT Worldgate Metro Plaza
PROJECT Moore & Associates - Monument Signs
ADDRESS 129011 12825 Worldgate Drive
DRAWING FILE 0538-04KC - Worldgate Metro Plaza - Moore & Associates - Monument Signs

DESIGNER Kareesa Clarke
REPRESENTATIVE Joe Nacson
DRAWING TYPE CONCEPT

REVISIONS	
1 03/07/19 KC	6 0/00/00 KC
2 03/18/19 KC	7 0/00/00 KC
3 04/30/19 KC	8 0/00/00 KC
4 05/06/19 KC	9 0/00/00 KC
5 0/00/00 KC	10 0/00/00 KC

APPROVED BY:
CLIENT _____
SALES & PM _____
PRODUCTION _____
MEASUREMENTS PER:
FIELD CHECK _____

NOTES:
Designs and sketches are sole property of Art Display Company and may not be used or reproduced without permission. Sketch colors are limited by printing technology and may not reflect the exact colors of the finished product. Signs shown on photos may not represent actual size and proportion to building.
Ⓜ ALL Electrical components are to be UL approved
All electrical components are intended to be installed in accordance with the requirements of article 600 of the national electrical code and/or other applicable local codes, including proper grounding and bonding of the entire sign. ALL REQUIRED ELECTRICAL SERVICE TO SIGN LOCATION BY OTHERS

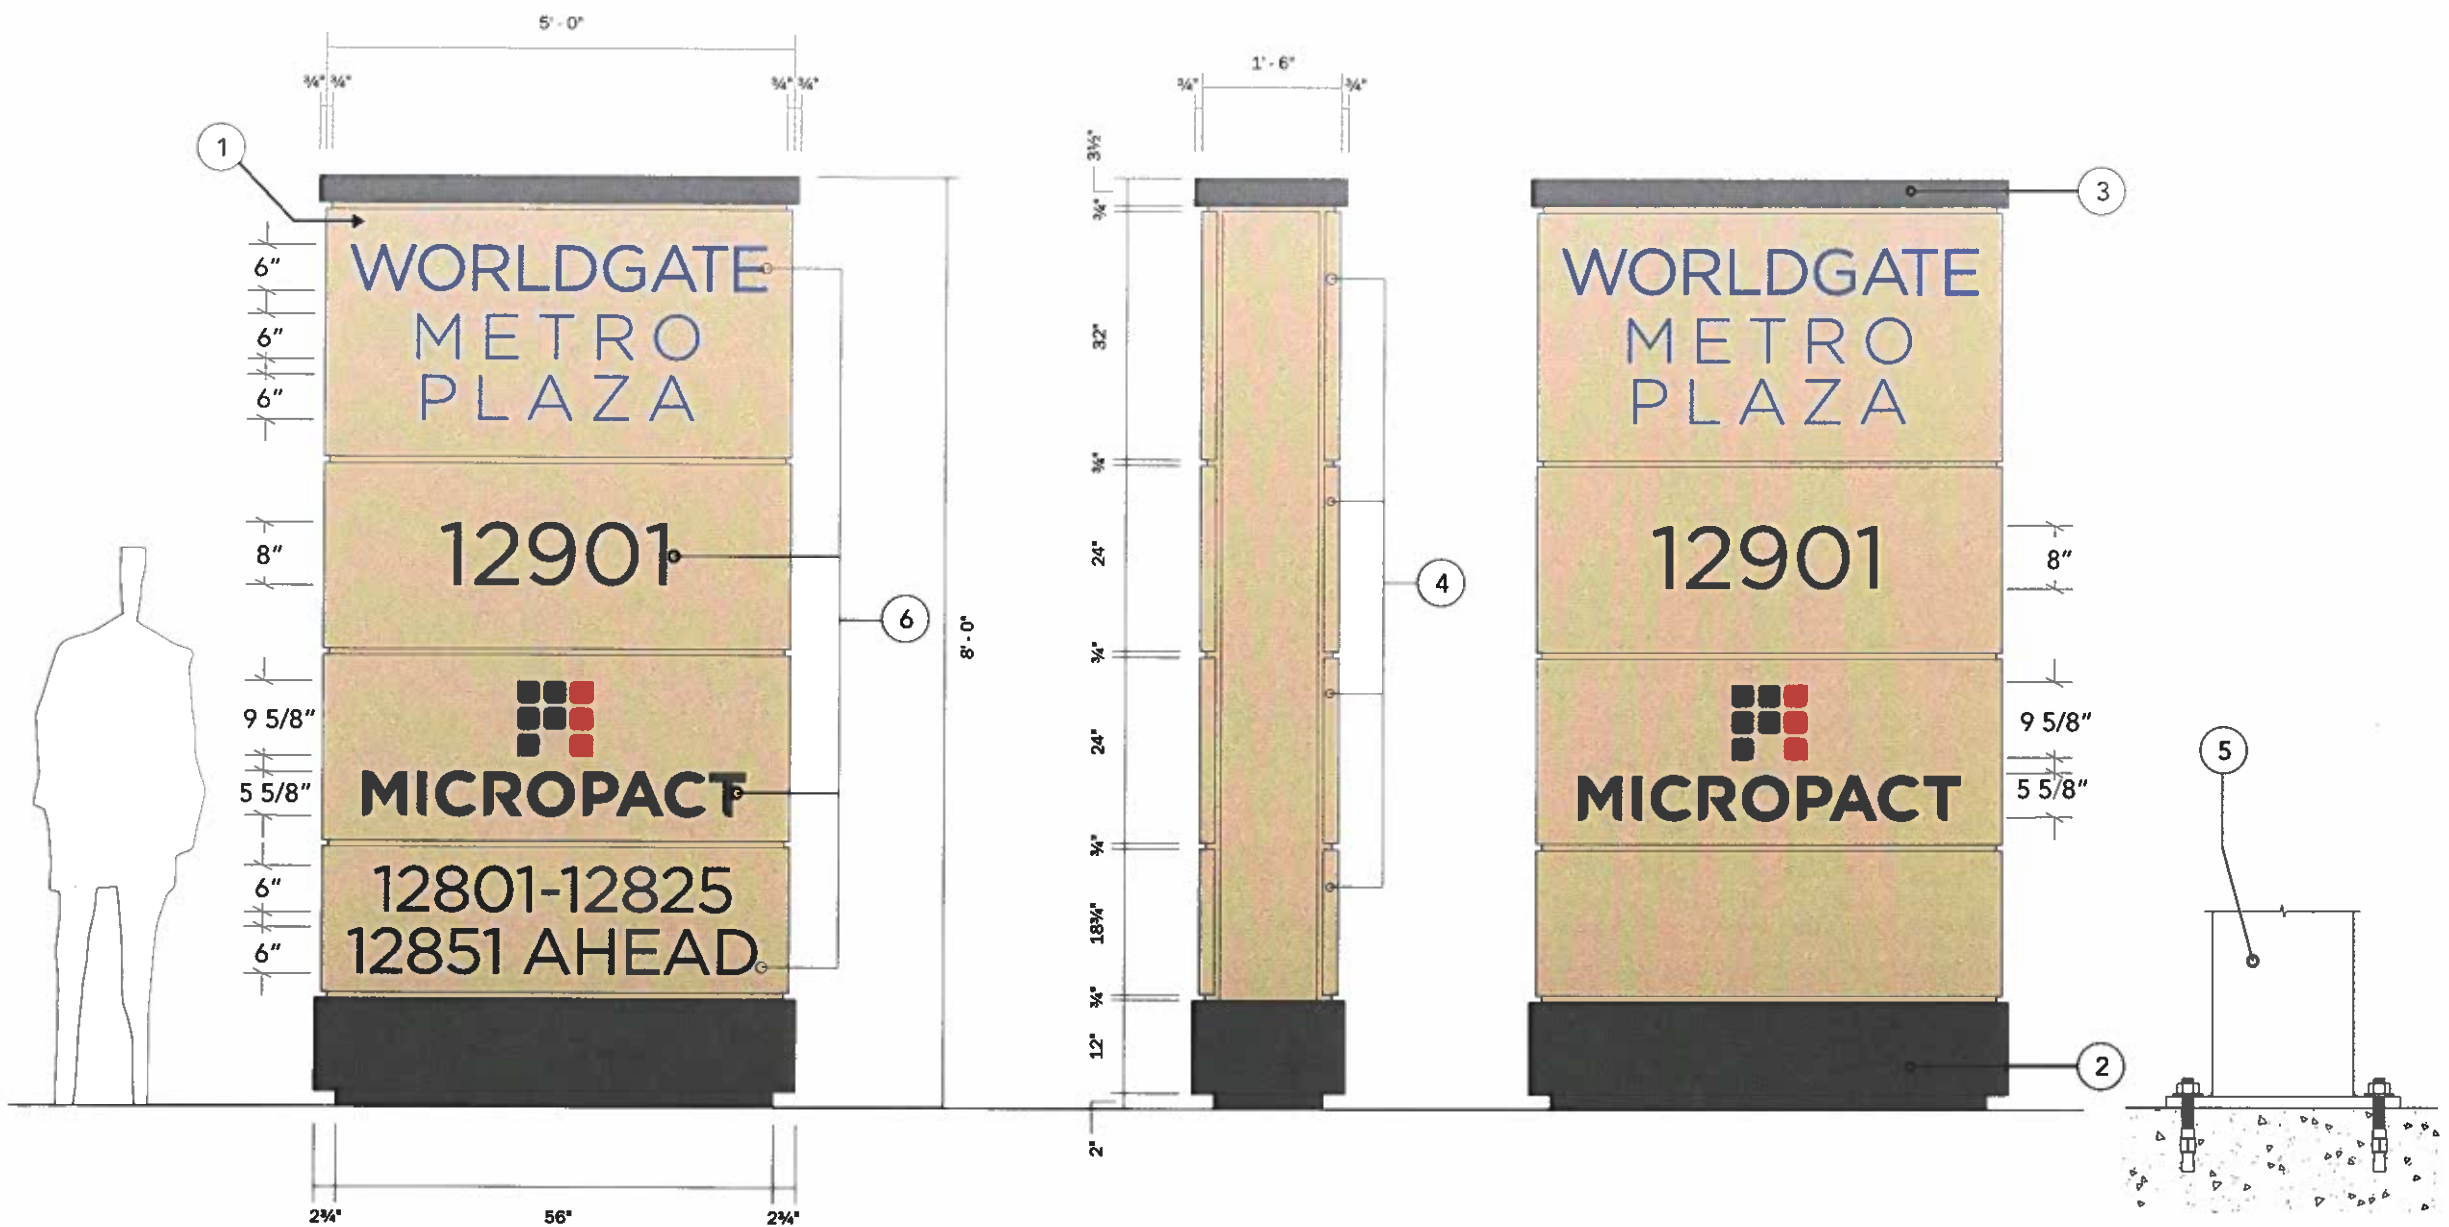

SIGN 2 - ELEVATION VIEW - SIDE A
SCALE: 1/2" = 1' - 0"

SIDE VIEW
SCALE: 1/2" = 1' - 0"

ELEVATION VIEW - SIDE B
SCALE: 1/2" = 1' - 0"

SECTION DETAIL - SUPPORT POST & BOLT PLATE
SCALE: 1-1/2" = 1' - 0"

NOTE: P1 to match existing building facade color
Please specify a match

MONUMENT SIGN
QTY: (1X) DOUBLE-FACED

B

SPECIFICATIONS

- SIGN CABINET**
 - 18" deep fabricated aluminum sign cabinet
 - 2"X2" internal aluminum frame
 - Stucco Finish - Color to Match Building Facade
- ALUMINUM CAP**
 - 5'-0"w x 3 1/2"h x 18" deep fabricated aluminum cap
 - Cap to be painted P2
- ALUMINUM BASE**
 - 5'-0"w x 6 3/4"h x 18" deep fabricated aluminum base
 - Base to be painted P2
- REMOVABLE PAN FACES**
 - 2" deep fabricated .060" thick aluminum pan face
 - Stucco Finish - Color to Match Building Facade
- SUPPORT POSTS AND PLATE**
 - 6"X6" aluminum support posts (2X)
 - 1/2" thick aluminum mounting plate
 - Posts to be welded to plate
- GRAPHICS**
 - Push thru translucent white acrylic graphics
 - Applied V1, V2 & V3 vinyl on acrylic faces

INSTALLATION

- All pan faces to be mounted to sign cabinet with counter sunk screws located in the reveals
- Hardware painted to match sign
- Mounting plate to be bolted to ground with 1/2" wedge anchors

COLORS & FINISHES

- P1. MATTHEWS #12567 TANTARA**
Stucco Finish - match building facade
- P2. MATTHEWS #13915**
Neptunian Grey - Satin Finish
- V1. PANTONE 2727 SATIN FINISH**
V2. PANTONE 7540 SATIN FINISH
V3. PANTONE 193 SATIN FINISH




401 Hampton Park Boulevard
Capitol Heights, MD, 20743
phone 240.765.1400
fax 240.765.1401
www.artdisplayco.com

CLIENT Worldgate Metro Plaza
PROJECT Moore & Associates - Monument Signs
ADDRESS 129011 12825 Worldgate Drive
DRAWING FILE 0538-04KC - Worldgate Metro Plaza - Moore & Associates - Monument Signs
DESIGNER Kareesa Clarke
REPRESENTATIVE Joe Nacson
DRAWING TYPE **CONCEPT**

REVISIONS	
1 03/07/19 KC	0 0/00/00 KC
2 03/18/19 KC	7 0/00/00 KC
3 04/30/19 KC	8 0/00/00 KC
4 05/06/19 KC	9 0/00/00 KC
5 05/06/19 KC	10 0/00/00 KC

APPROVED BY:
CLIENT _____
SALES & PM _____
PRODUCTION _____
MEASUREMENTS PER:
FIELD CHECK _____

NOTES:
Designs and sketches are sole property of Art Display Company and may not be used or reproduced without permission. Sketch colors are limited by printing technology and may not reflect the exact colors of the finished product. Signs shown on photos may not represent actual size and proportion to building.
Ⓜ ALL Electrical components are to be UL approved
All electrical components are intended to be installed in accordance with the requirements of article 600 of the national electrical code and/or other applicable local codes, including proper grounding and bonding of the entire sign. **ALL REQUIRED ELECTRICAL SERVICE TO SIGN LOCATION BY OTHERS**

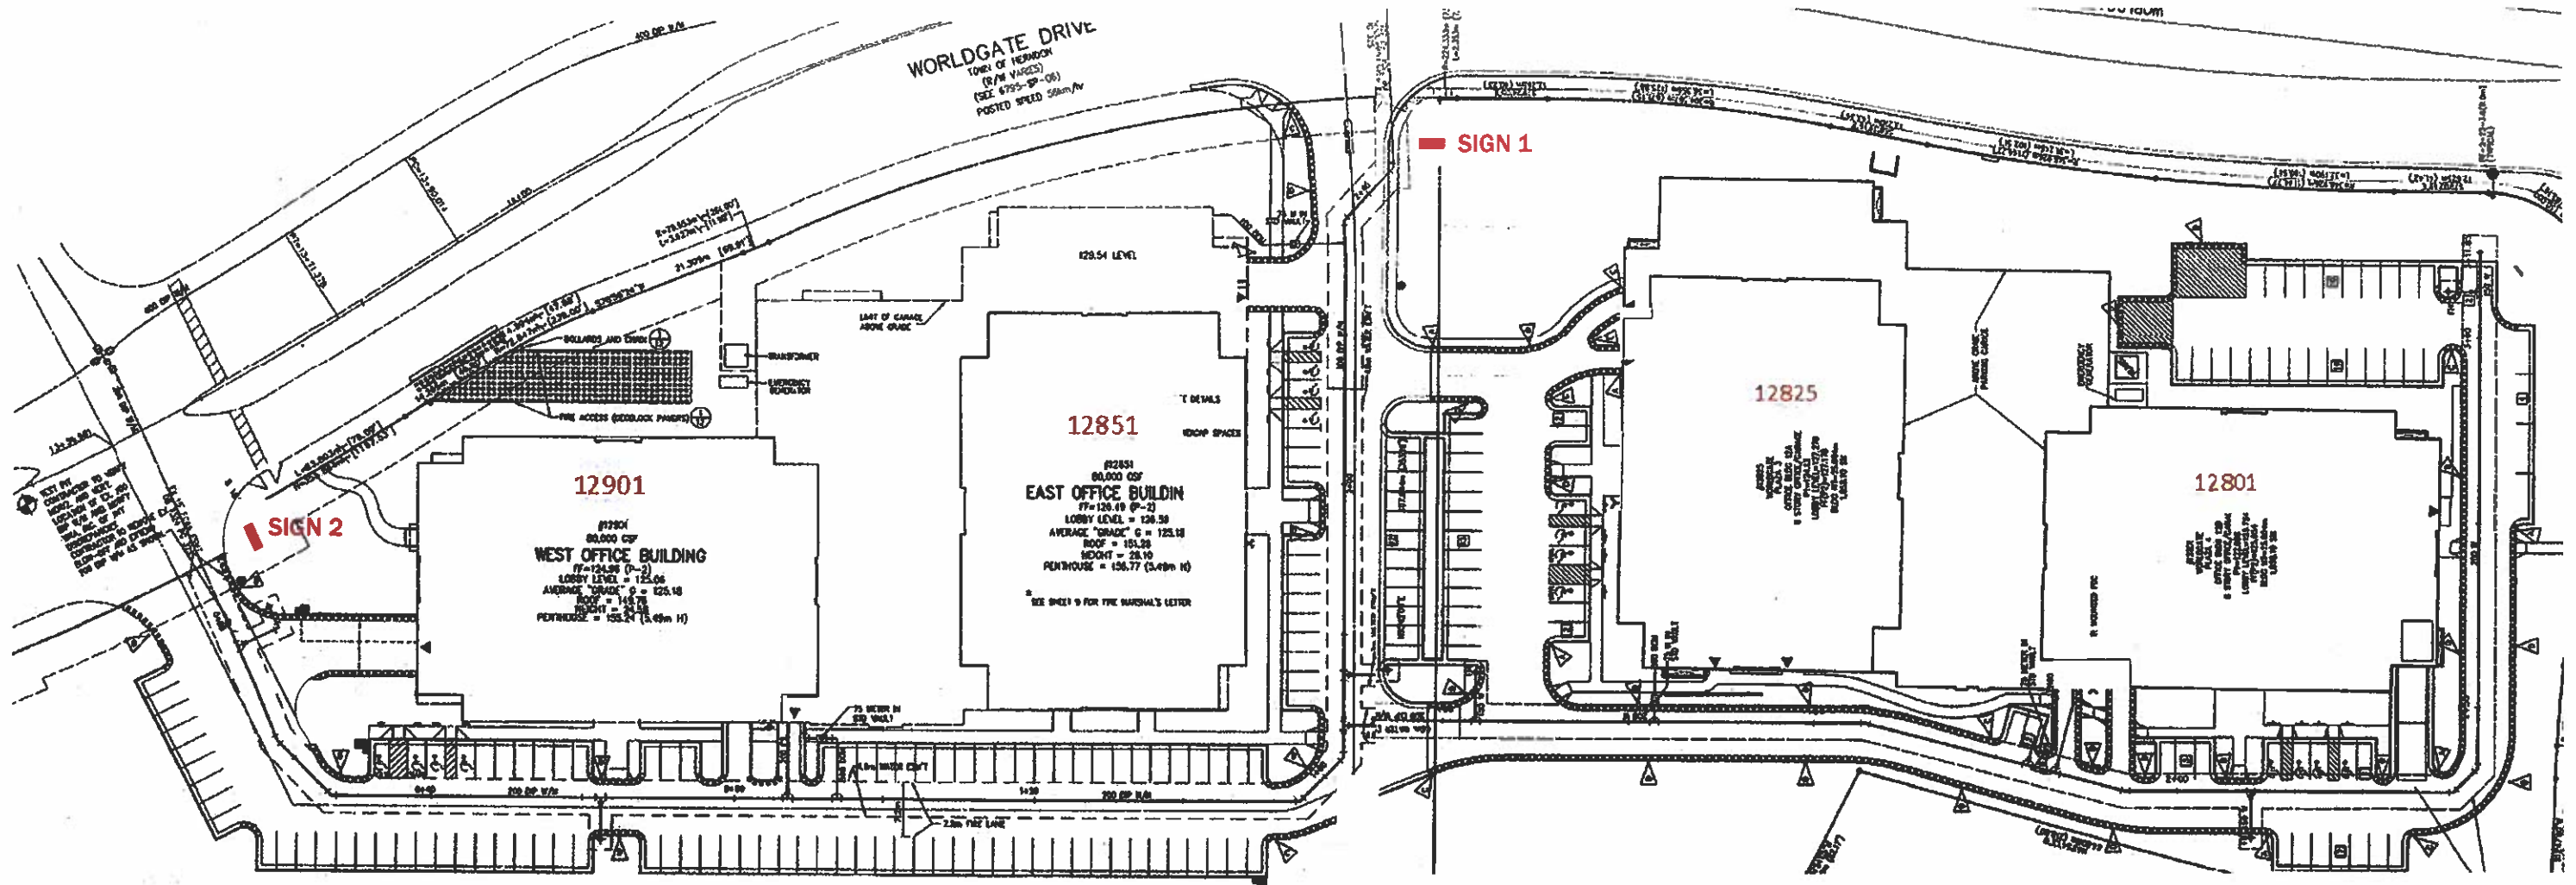

SIGN LOCATION PLAN
 SCALE: NTS



401 Hampton Park Boulevard
 Capitol Heights, MD, 20743
 phone 240.765.1400
 fax 240.765.1401
 www.artdisplayco.com

CLIENT Worldgate Metro Plaza
 PROJECT Moore & Associates - Monument Signs
 ADDRESS 129011 12825 Worldgate Drive
 DRAWING FILE 0538-04KC - Worldgate Metro Plaza - Moore & Associates - Monument Signs

DESIGNER Kareesa Clarke
 REPRESENTATIVE Joe Nacson
 DRAWING TYPE **CONCEPT**


REVISIONS	
1 03/07/19 KC	6 0/00/00 KC
2 03/18/19 KC	7 0/00/00 KC
3 04/30/19 KC	8 0/00/00 KC
4 05/06/19 KC	9 0/00/00 KC
5 06/19/19 KC	10 0/00/00 KC

APPROVED BY:
 CLIENT _____
 SALES & PM _____
 PRODUCTION _____
 MEASUREMENTS PER:
 FIELD CHECK _____

NOTES:
 Designs and sketches are sole property of Art Display Company and may not be used or reproduced without permission. Sketch colors are limited by printing technology and may not reflect the exact colors of the finished product. Signs shown on photos may not represent actual size and proportion to building.
 Ⓢ ALL Electrical components are to be UL approved
 All electrical components are intended to be installed in accordance with the requirements of article 600 of the national electrical code and/or other applicable local codes, including proper grounding and bonding of the entire sign. **ALL REQUIRED ELECTRICAL SERVICE TO SIGN LOCATION BY OTHERS**

Case Number & Type: ARB #19-20; Alterations to an Existing Structure
Case Summary: Create new window / openings, redesign entries with new exterior materials and colors
Case Location: 251 Exchange Place, Parkway Trade Center

Location Map

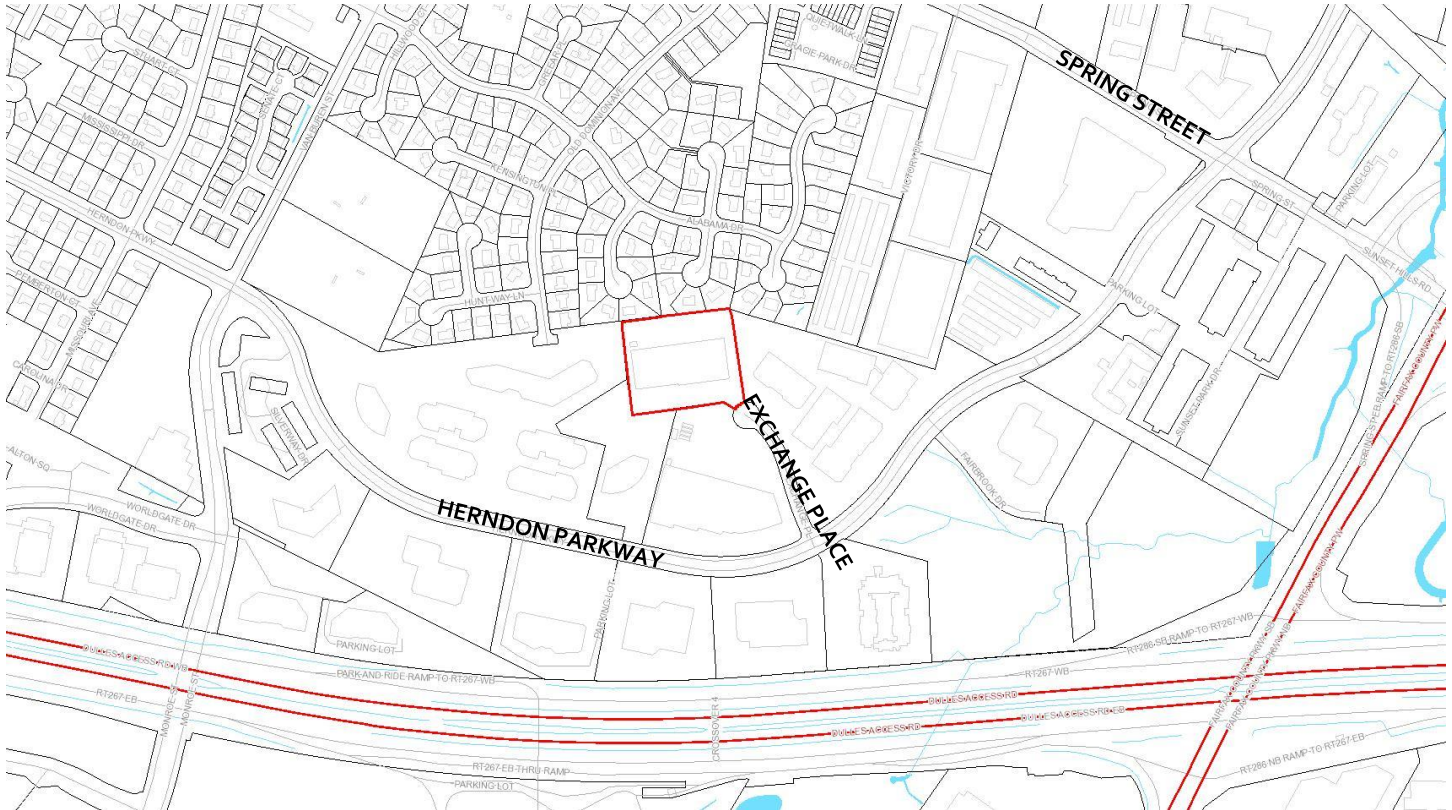

Property Information

Owner / Applicant:	Exeter 251 Exchange Place LLC c/o James Dietz		
Representative:	Paul Fangmeyer, Ultra Company		
Business/Organization:	N/A		
Property Use:	Commercial office		
Zoning District:	O&LI, Office and Light Industrial		
Adjacent Zoning:	North: R-10, Residential Single-Family South: O&LI, Office and Light Industrial East: O&LI, Office and Light Industrial West: O&LI, Office and Light Industrial		
Associated Cases:	N/A		
Building Type(s):	Two-story commercial	Date of Construction:	1985
Architectural Style(s):	Post-modern, typical suburban commercial expression		
Exterior Material(s):	Composite – Brick, ribbon windows with metal frames, glass storefront and windows		

Neighborhood Design Profile:	Existing office and light industrial use complex with adjacent single-family residential development to the north of the complex
-------------------------------------	--

Case Details

Case Description:

This application proposes to create new window openings on one (south) elevation, redesign the southeast corner entrance from a curved form to a squared corner form with new building materials, specifically new metal panel system in two complementary colors, painting existing brick accent courses, and adding new address numbers on the southeast corner of the building. The project proposes eighteen (18) new square windows and openings to be cut out of previously solid brick sections on the south elevation. The new windows and metal framing are to be designed to match the existing ribbon window and storefront framing and glass with bronze anodized framing and gray tint. The corner entry at the southeast corner of the building, and the entry door near the southwest entry will also consist of a new metal storefront and new metal framed glass doors to match the existing design with the noted materials. New metal paneling colored gray (Sherwin Williams Analytical Grey, SW 7051) will be introduced as partial surrounds of both south facing entries and the southeast corner of the east elevation to announce the architectural entries for the building. At the southeast corner, two new vertical forms protruding vertically above the existing roof line and outward from the existing façade will be constructed and clad with the same metal paneling in terra cotta color (Sherwin Williams Rockwood Terra Cotta, SW 6374). The entire brick façade will be repainted with the main field color of light tan (Sherwin Williams Woolskein, SW 6148) and accent ribbons between the first and second floor and between the top of the second-floor windows and the top of the parapet roof line painted a darker tan (Sherwin Williams Urban Jungle, SW 9117).

The applicant is proposing to add building address numbering to the second story at the southeast corner of the building. However, the applicant has not provided any materials or dimensional information regarding this wall sign and is not to be considered as a part of this application. The applicant will be submitting a separate application for a wall sign at a later date (Attachments #1, #2, #3, #4 and #5).

Case Background:

This building may have been originally designed for the new windows proposed, however, based on discussion with the applicant, the previous major tenant of this facility had security needs that required that building be certified or meet the criteria for a Secure Compartmentalized Information Facility (SCIF) which requires certain building security features such as not having windows for interior spaces in which sensitive information or materials are handled or stored. Since this tenant has vacated, the property owner/applicant has determined that the exterior façade needs upgrades to include new windows and entry features to improve the usability of the building and marketability to potential tenants.

Applicable Design Guidelines & Standards:

- Town Code of Ordinances, Section 58-96 Design criteria (Attachment #6)

Staff Analysis

1. The proposed building alterations will improve the visual appeal of this otherwise unadorned commercial building and with create some limited architectural interest around the entrances while achieving the applicant's objectives of improved functionality and marketability of the

tenant space(s). Staff finds the proposed building alterations comply with the applicable design criteria within the Town's Architectural Control District as specified in Section 58-96 of the Town Code of Ordinances (Attachment# 6).

Staff Recommendation:

Motion Alternatives:	1. Motion to deny the application; 2. Motion to approve the application as submitted; 3. Motion to approve with condition(s); or 4. Motion to continue the public hearing to a date certain or the next ARB Public Hearing for action to address a specified design issue or concern of the Board.
Recommended Motion:	Motion for approval of ARB #19-20, in accordance with Alternative #3, with the following condition: 1. The proposed alterations shall be constructed /installed in substantial conformance with the application and supporting materials as submitted April 5, 2019.

Report Attachments

1.	Aerial Image
2.	Applicant Letter(s)
3.	Site Photos of Existing Conditions
4.	Alteration Elevations / Renderings
5.	Alteration Details and Product Information
6.	Town's Code of Ordinances Division 4 - Standards, Sec. 58-96. (ARB) Design Criteria

Staff Contact

Name/Title:	Christopher J. Garcia, Community Design Planner
Phone/Email:	(703)787.7380; christopher.garcia@herndon-va.gov



Christopher J. Garcia
Community Design Planner



Bryce A. Perry
Deputy Director



SITE LOCATION – AERIAL PHOTO



Imagery prepared by Town of Herndon
Department of Community Development
Image source: Google Earth © 2018

Letter of Description

March 22, 2019

**251 Exchange Place
Herndon, VA**

Alteration to an Existing Building

The description of the proposed alteration as follow:

- New punch windows at the existing exterior wall, glass and frames to match existing building.
- Eliminate the existing building curved corner walls by adding a squared corners infill.
- New metal panels area around the building entrance.
- Paint some of the building strip bands to match the new building design look.
- Adding a building number on the building facade.

The list of the material submitted as follow:

- Glass and window frames matching the existing windows.
- (2) colors metal panels.
- Exterior paint color.



FRONT
251 Exchange Place



FRONT-Left
251 Exchange Place



FRONT-Right
251 Exchange Place




Side A-1
251 Exchange Place




Side B
251 Exchange Place




REAR
251 Exchange Place

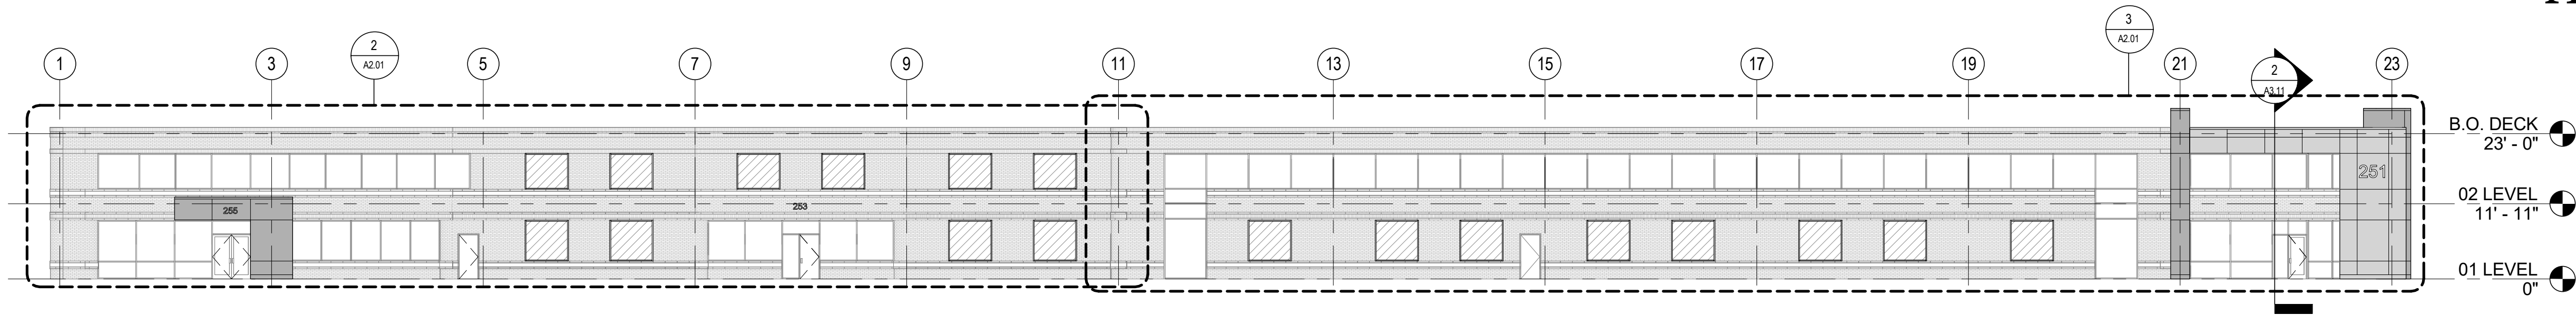


1 OVERALL PROPOSED ELEVATION
1/16" = 1'-0"

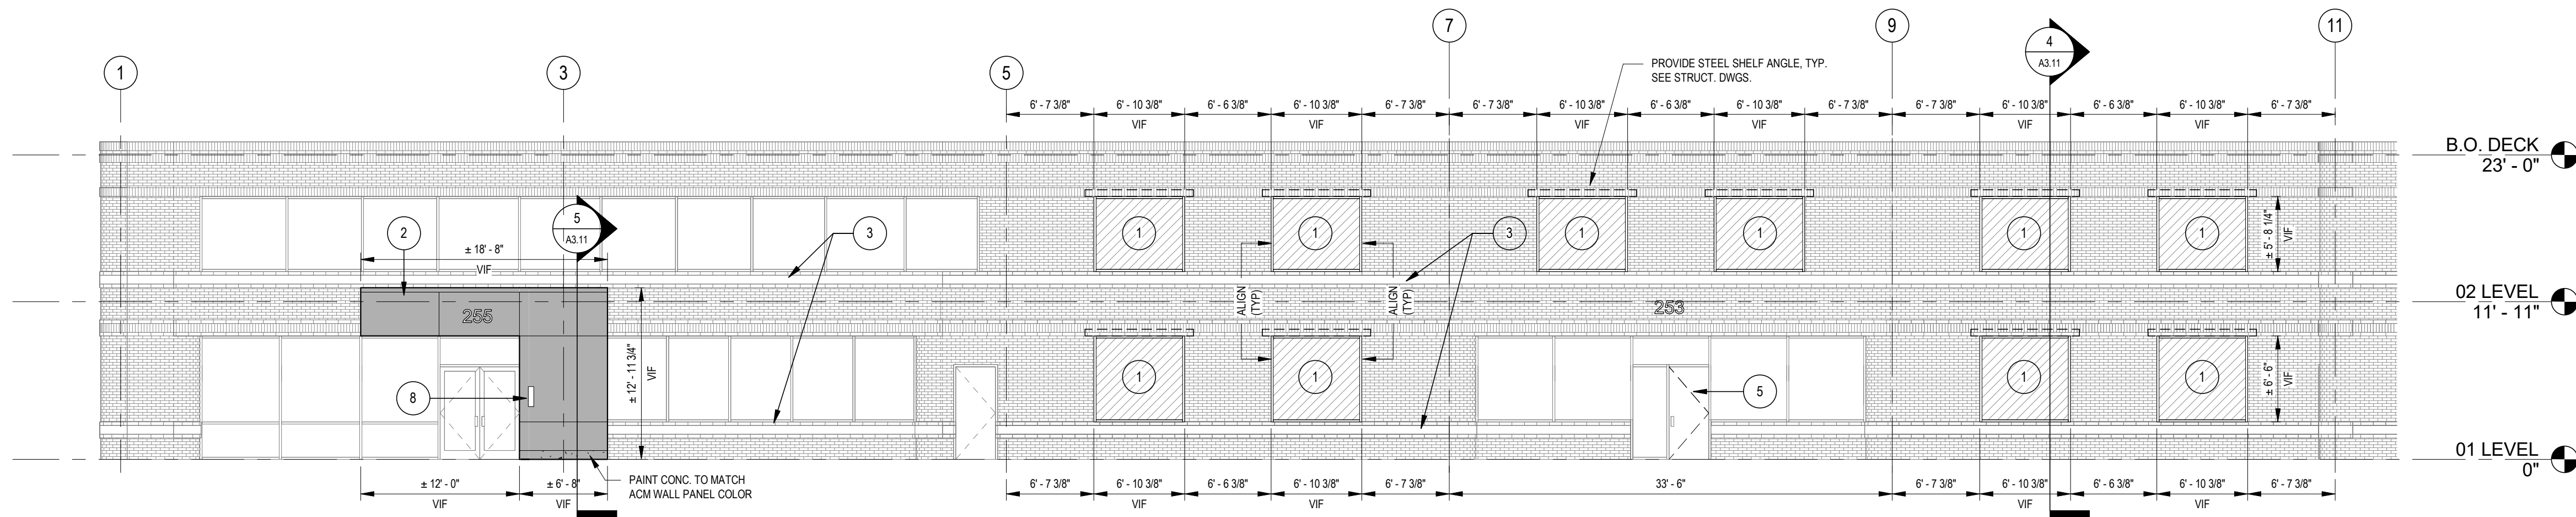


2 PARTIAL PROPOSED ELEVATION
1/8" = 1'-0"

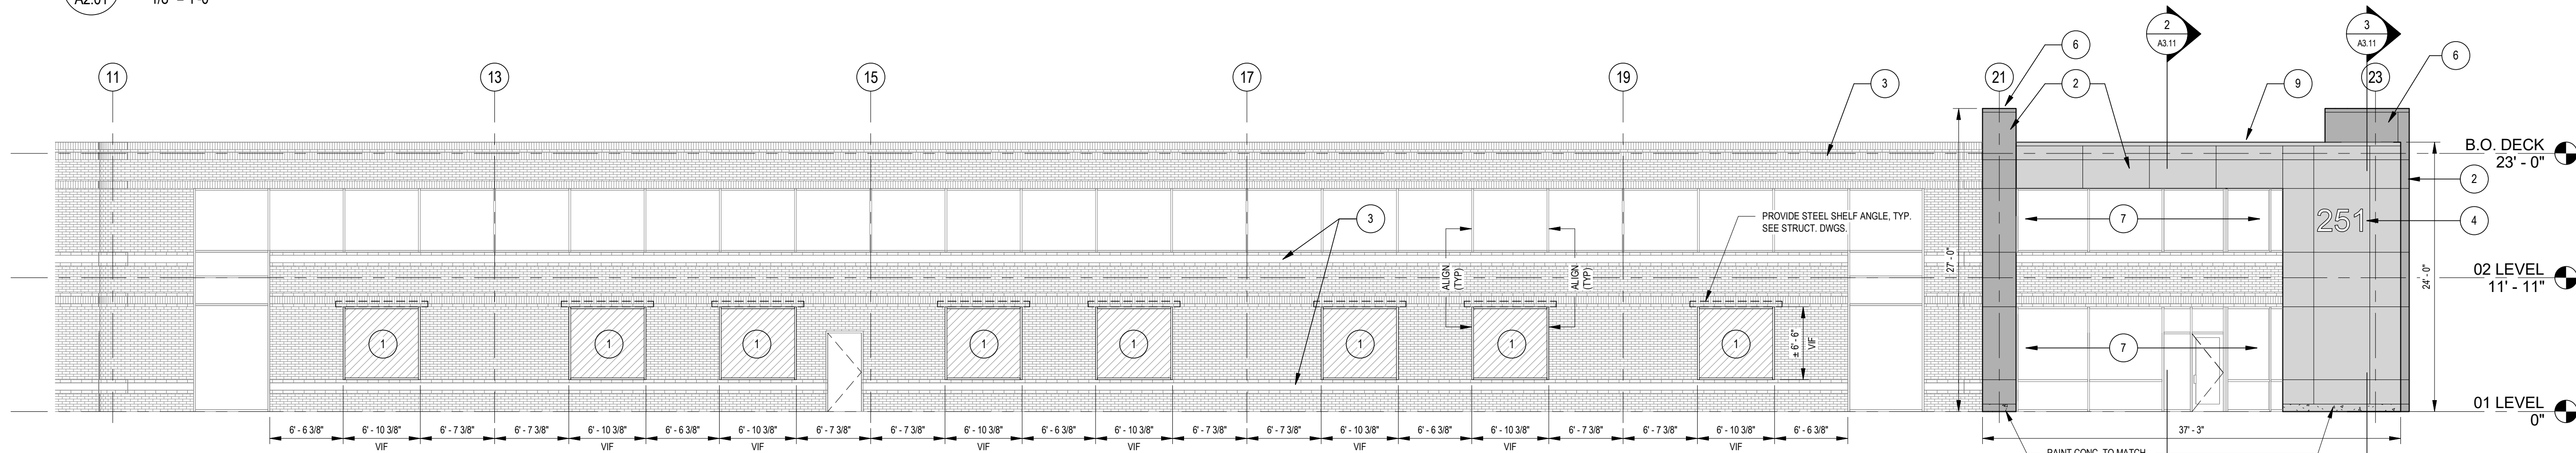

3 PARTIAL PROPOSED ELEVATION
1/8" = 1'-0"

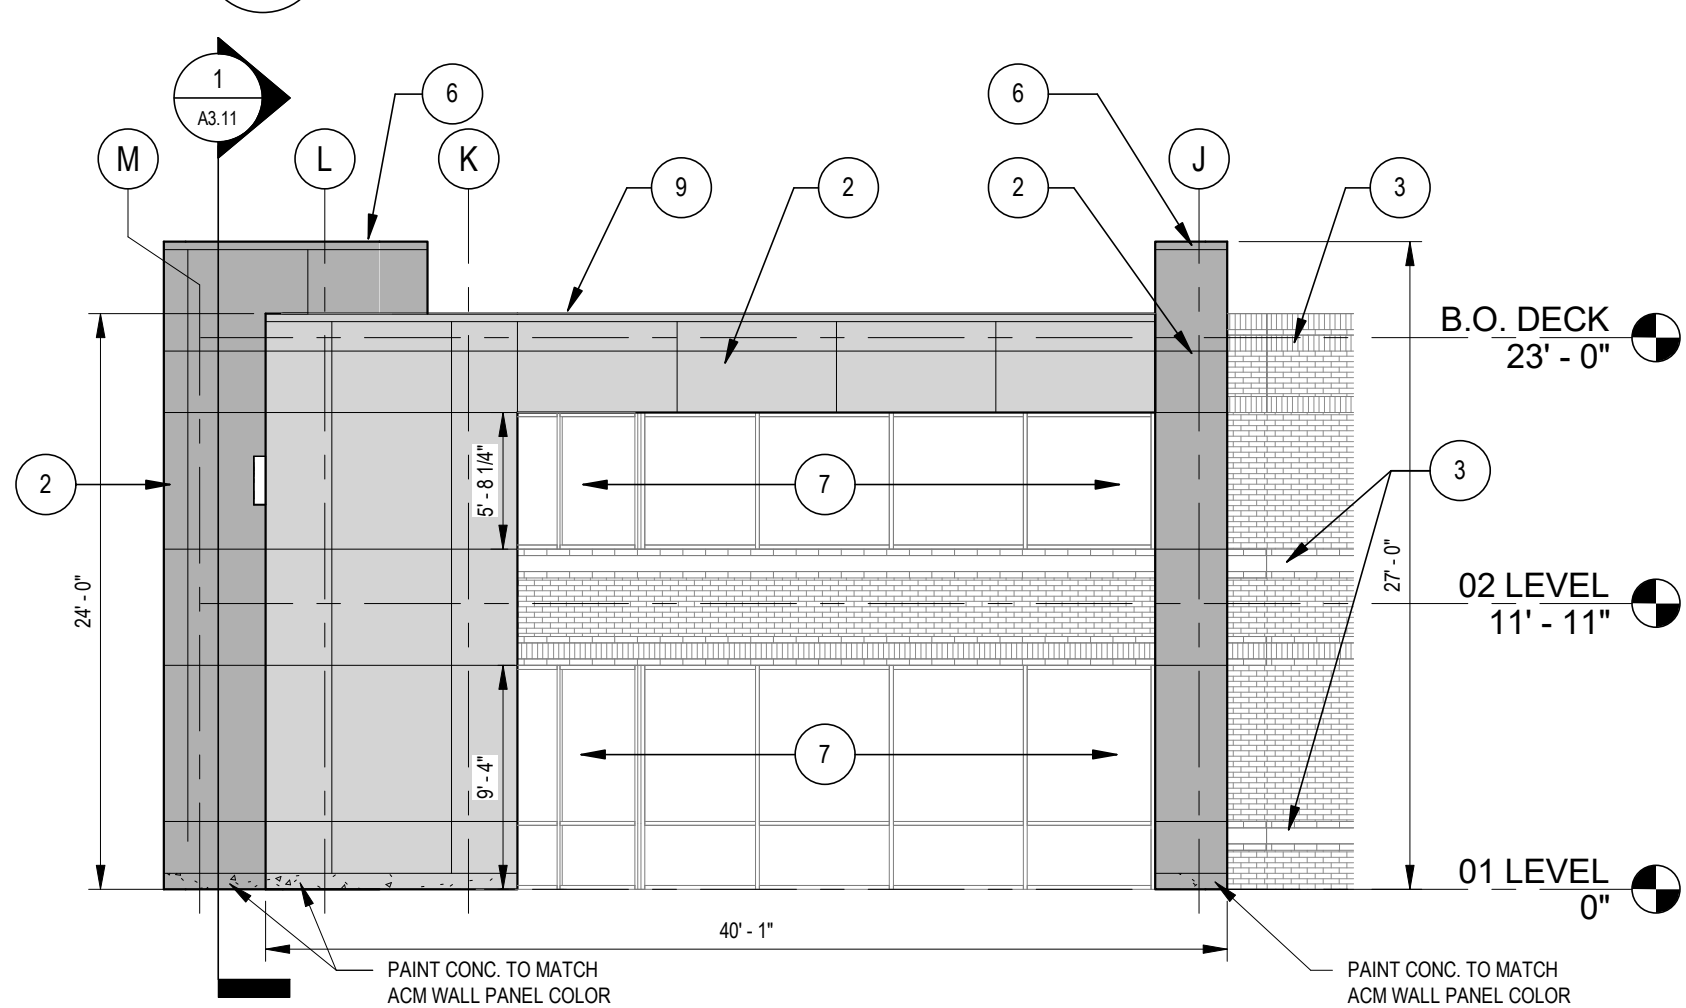

4 PARTIAL PROPOSED ELEVATION
1/8" = 1'-0"

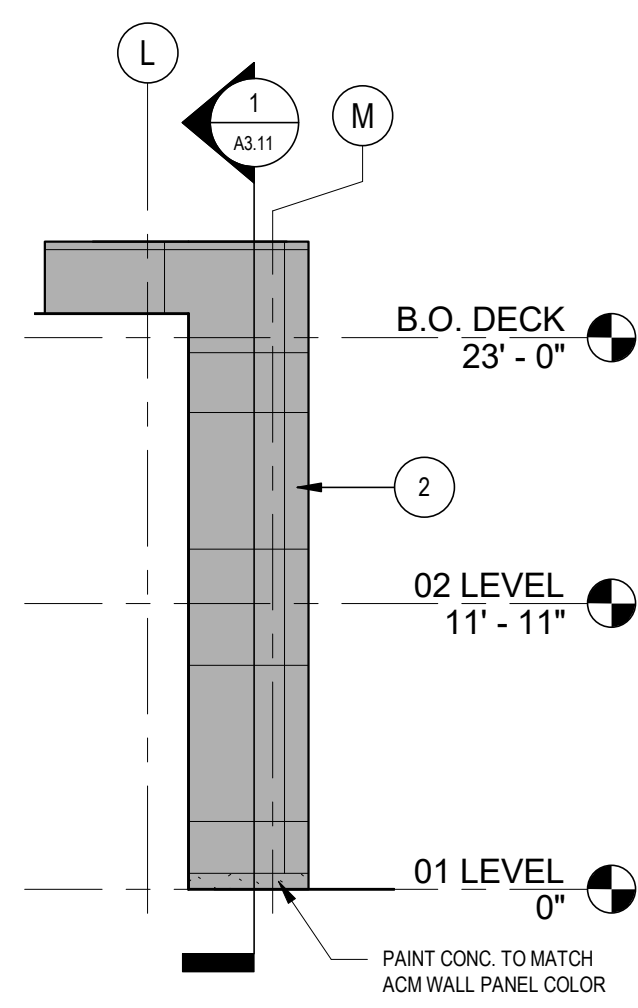

5 PARTIAL PROPOSED ELEVATION
1/8" = 1'-0"


PROJECT SPECIFIC CONSTRUCTION NOTES

- INDICATED ON ELEVATIONS WITH KEYNOTE CIRCLE
- NEW ALUM. STOREFRONT WINDOW SYSTEM TO MATCH EXISTING.
 - NEW ACM WALL PANEL. COLOR TO BE DETERMINED.
 - PAIN EXISTING BRICK BAND ALL AROUND THE BUILDING. COLOR TO BE SELECTED.
 - BUILDING SIGN BY SIGN VENDOR. PROVIDE ELEC. FOR ILLUMINATION.
 - NEW ALUM. AND GLASS DOOR. (PROVIDE AS ALTERNATE PRICING.)
 - NEW ACM INTEGRATED COPING SYSTEM.
 - NEW ALUM STOREFRONT ENTRANCE & WINDOW SYSTEM. (PROVIDE AS ALTERNATE PRICING.)
 - NEW EXTERIOR WALL SCOSCE.
 - METAL COPING.

NOTE: THIS DRAWING IS BASED UPON PLANS RECEIVED BY OUR OFFICE FROM THE BUILDING OWNER AND HAVE NOT BEEN FIELD MEASURED BY MEYER DESIGN INC. ACTUAL FIELD CONDITIONS MAY VARY.

REV.	NO.	OPERATION	DATE	BY
	1	ISSUE FOR PRICING	09/21/18	JA
	2	ISSUE FOR PRICING	11/01/18	JA
	3	ISSUE FOR PERMIT	03/30/19	JA

SCALE:	As indicated
JOB. NO.:	18158
PM:	GW
PROJECT NORTH	DRAWING NO.
	A2.01

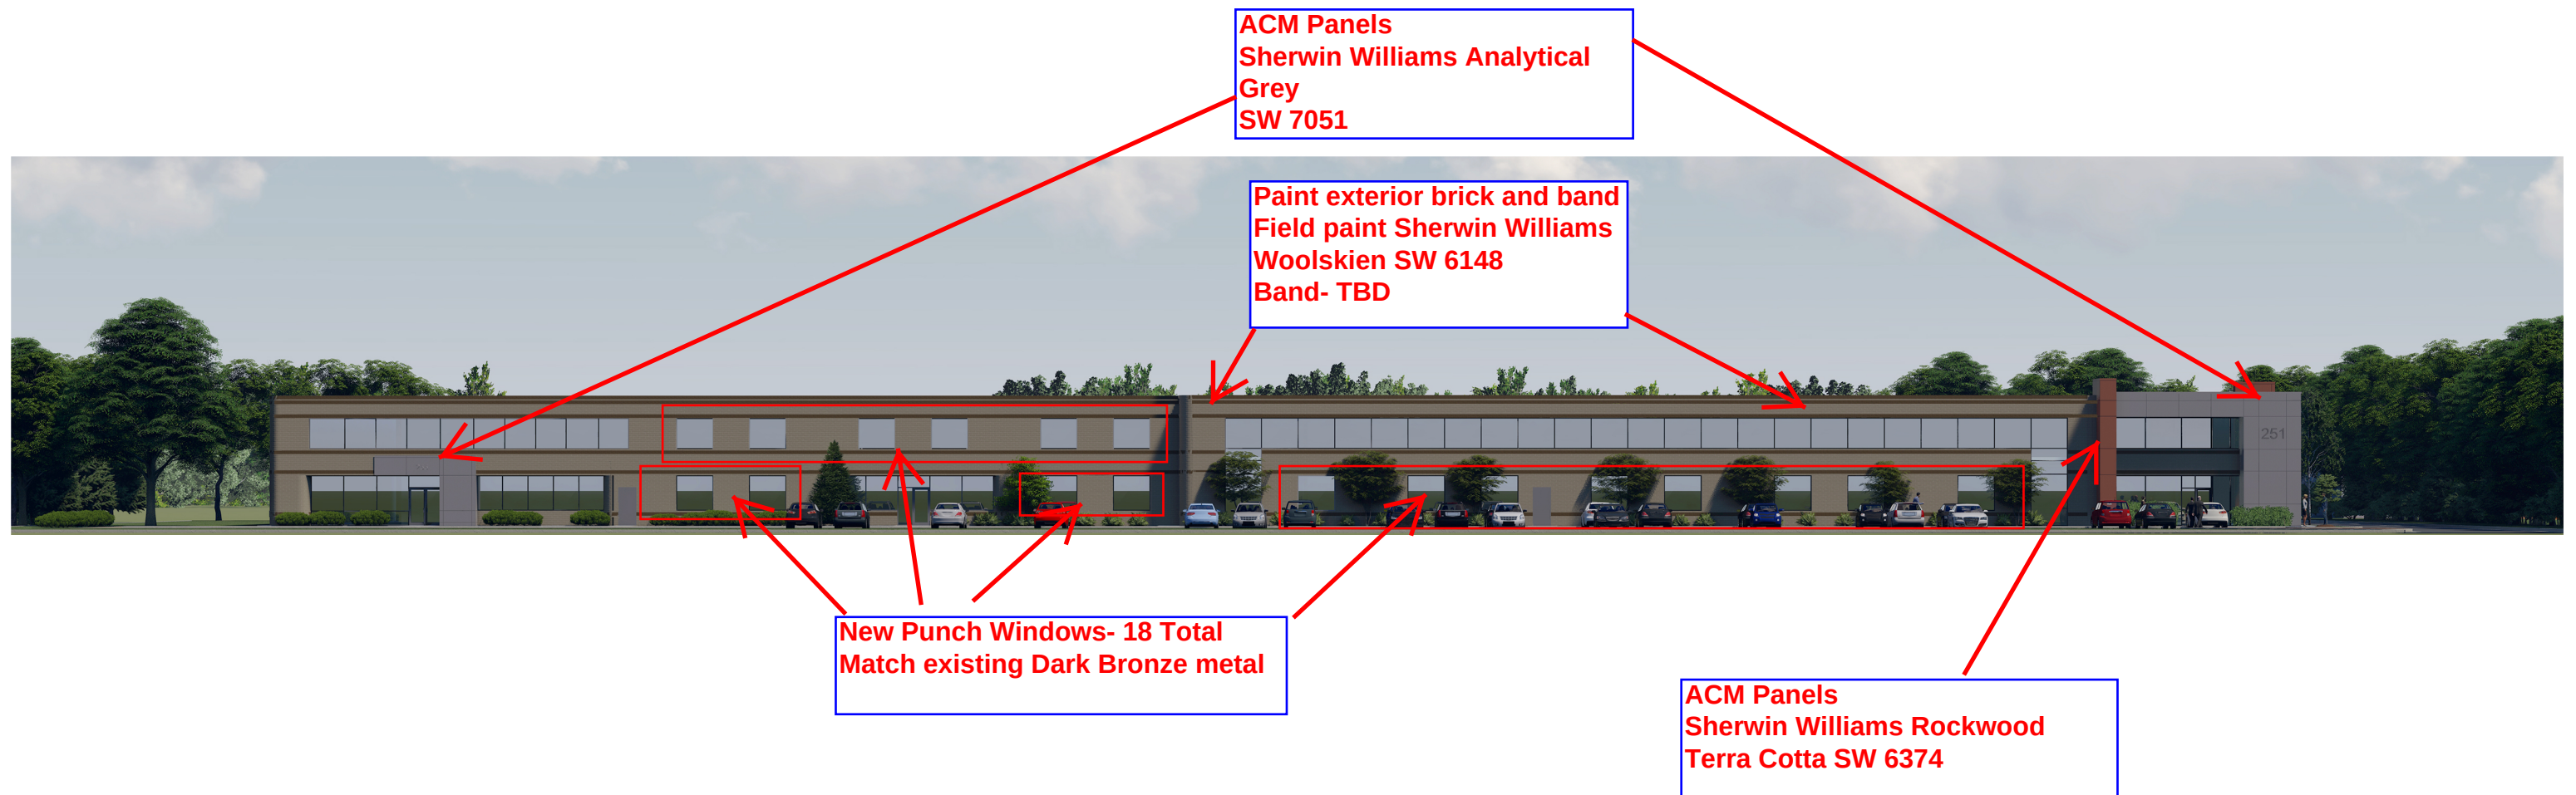

Entrance Renovation Rendered Front Elevation

251 Exchange Place | Herndon, VA

June, 2018 | 610.649.8500 | www.meyerdesigninc.com

(c) Copyright 2018 Meyer Design, Inc. / Meyer Architects, Inc. All Rights Reserved






Entrance Renovation Rendered Side Elevation

251 Exchange Place | Herndon, VA

June, 2018 | 610.649.8500 | www.meyerdesigninc.com

(c) Copyright 2018 Meyer Design, Inc. / Meyer Architects, Inc. All Rights Reserved



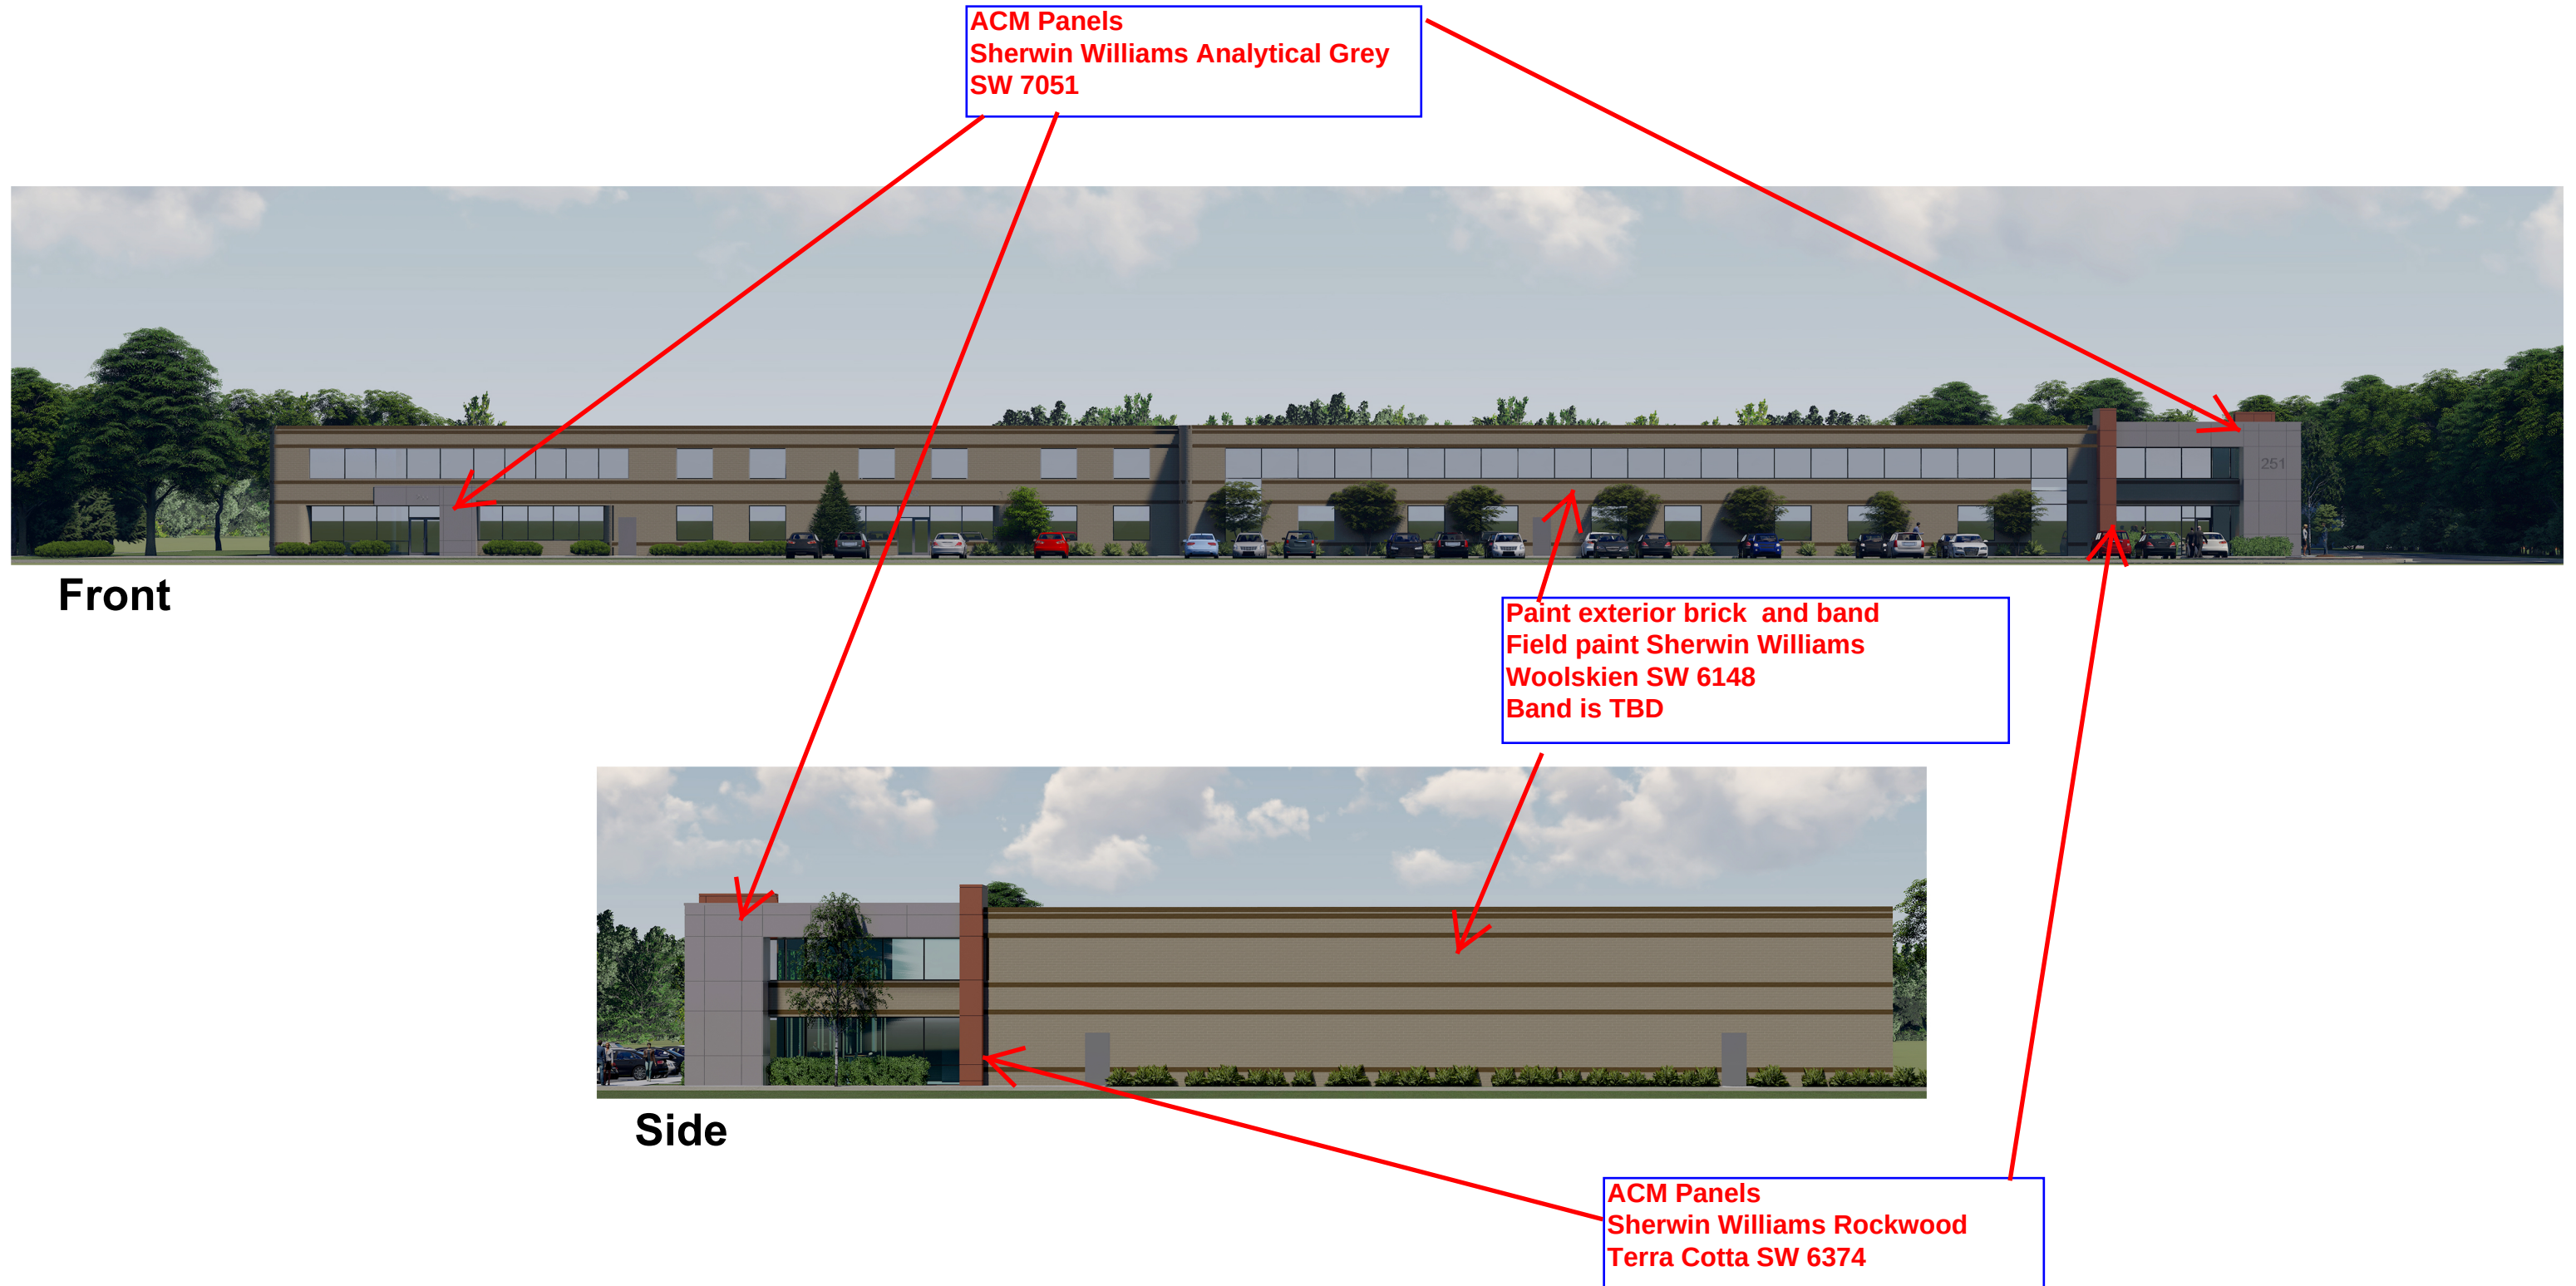


Entrance Renovation Rendered Elevations


251 Exchange Place | Herndon, VA

June, 2018 | 610.649.8500 | www.meyerdesigninc.com


(c) Copyright 2018 Meyer Design, Inc. / Meyer Architects, Inc. All Rights Reserved

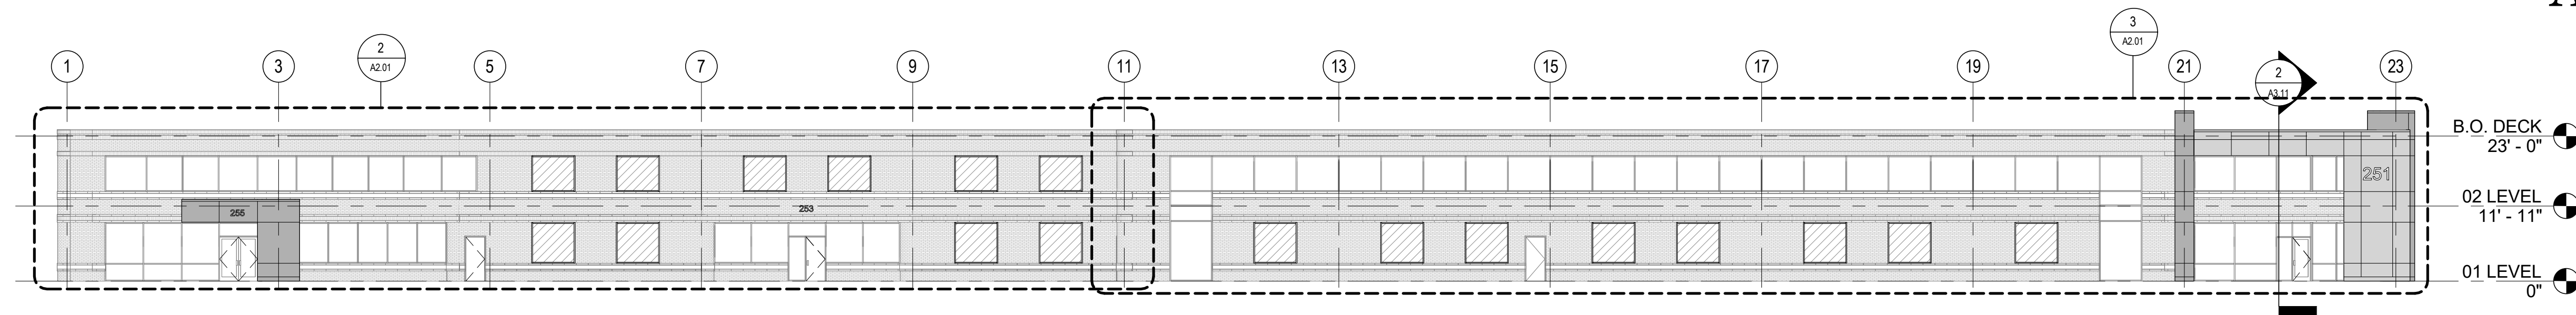


1 OVERALL PROPOSED ELEVATION
1/16" = 1'-0"

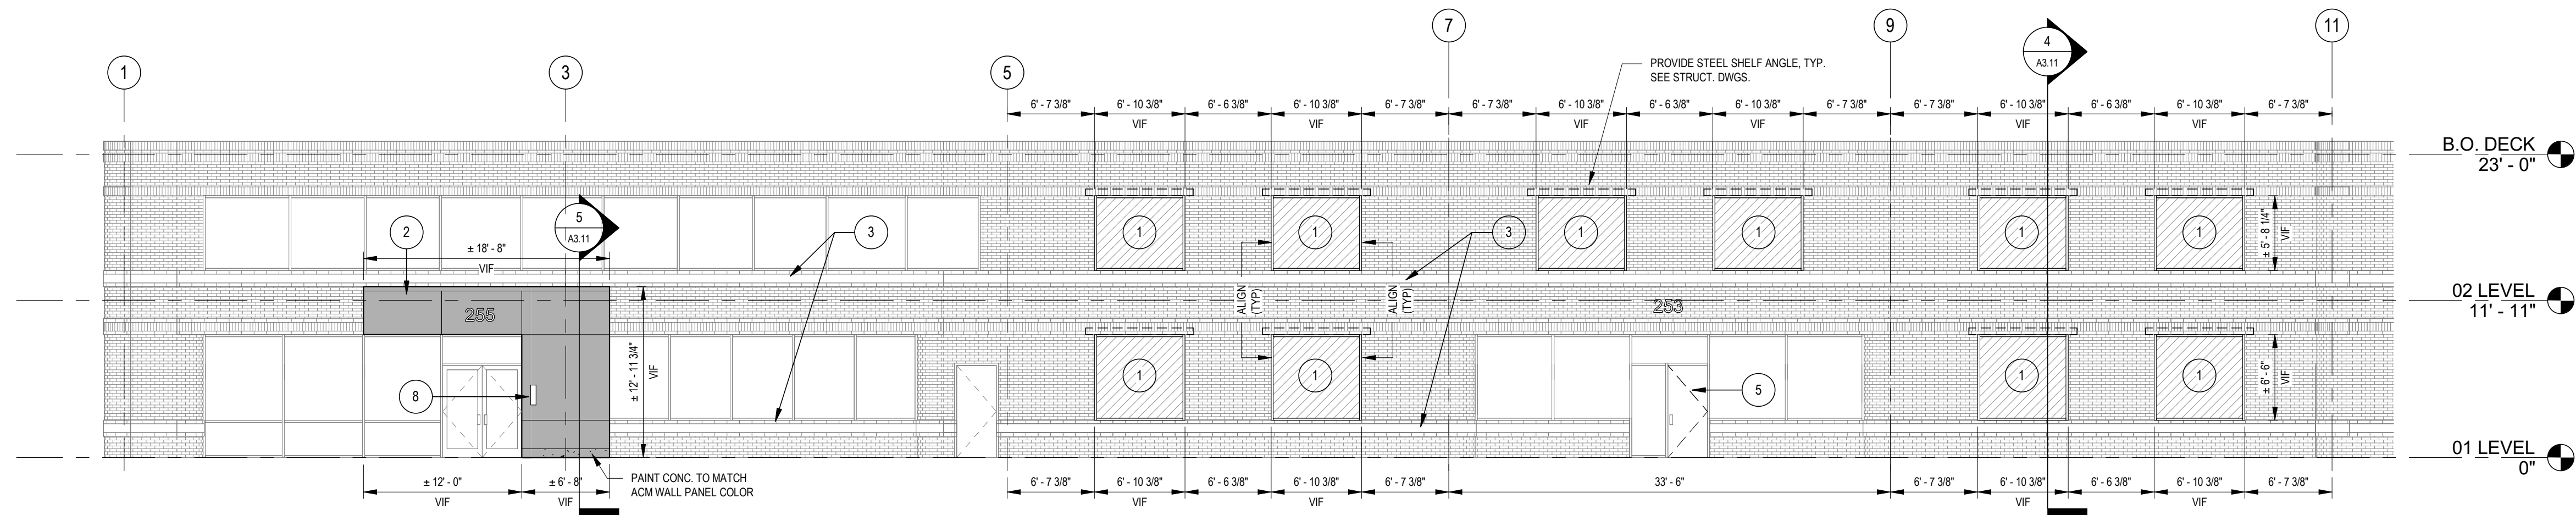


2 PARTIAL PROPOSED ELEVATION
1/8" = 1'-0"

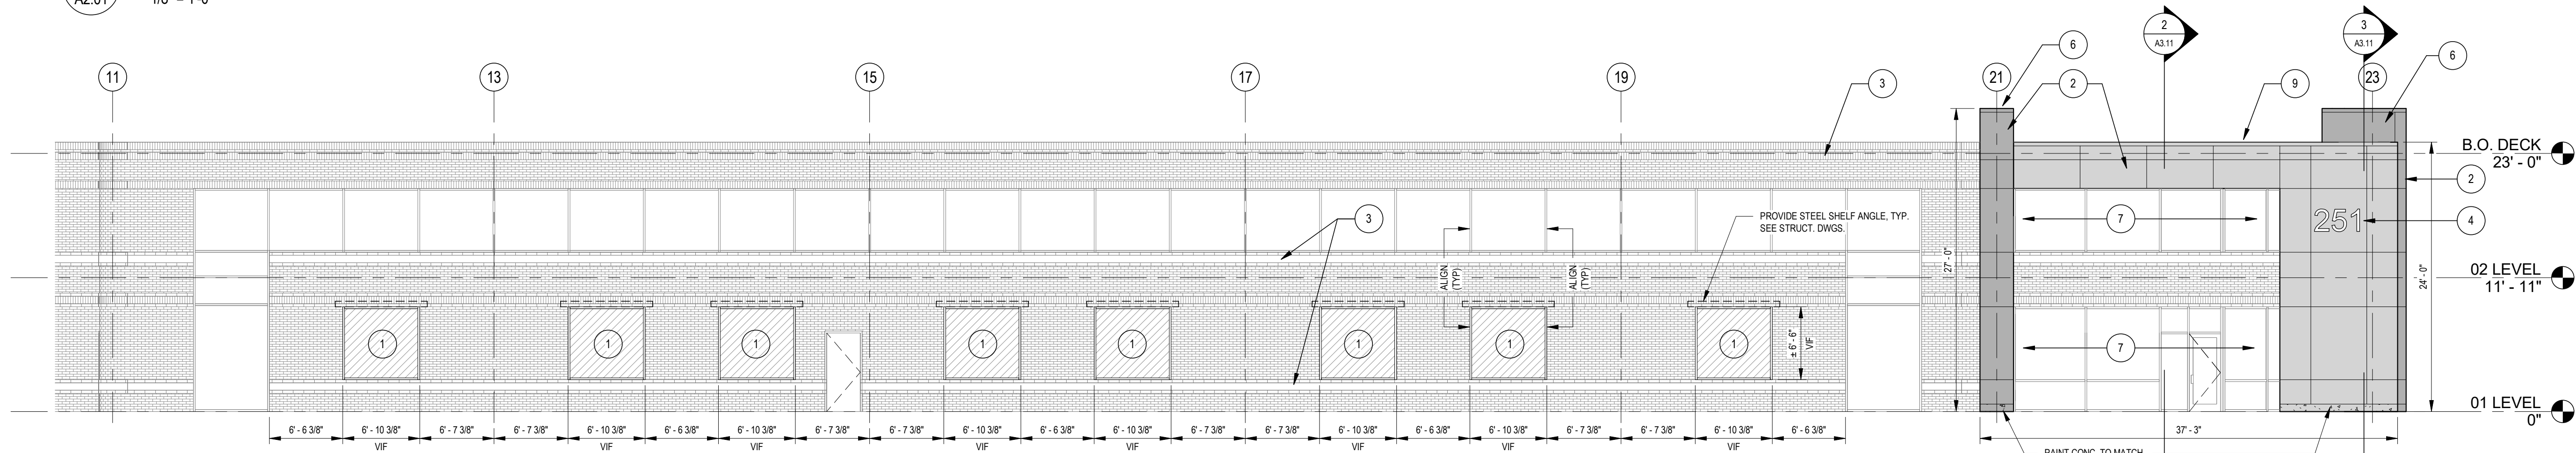

3 PARTIAL PROPOSED ELEVATION
1/8" = 1'-0"

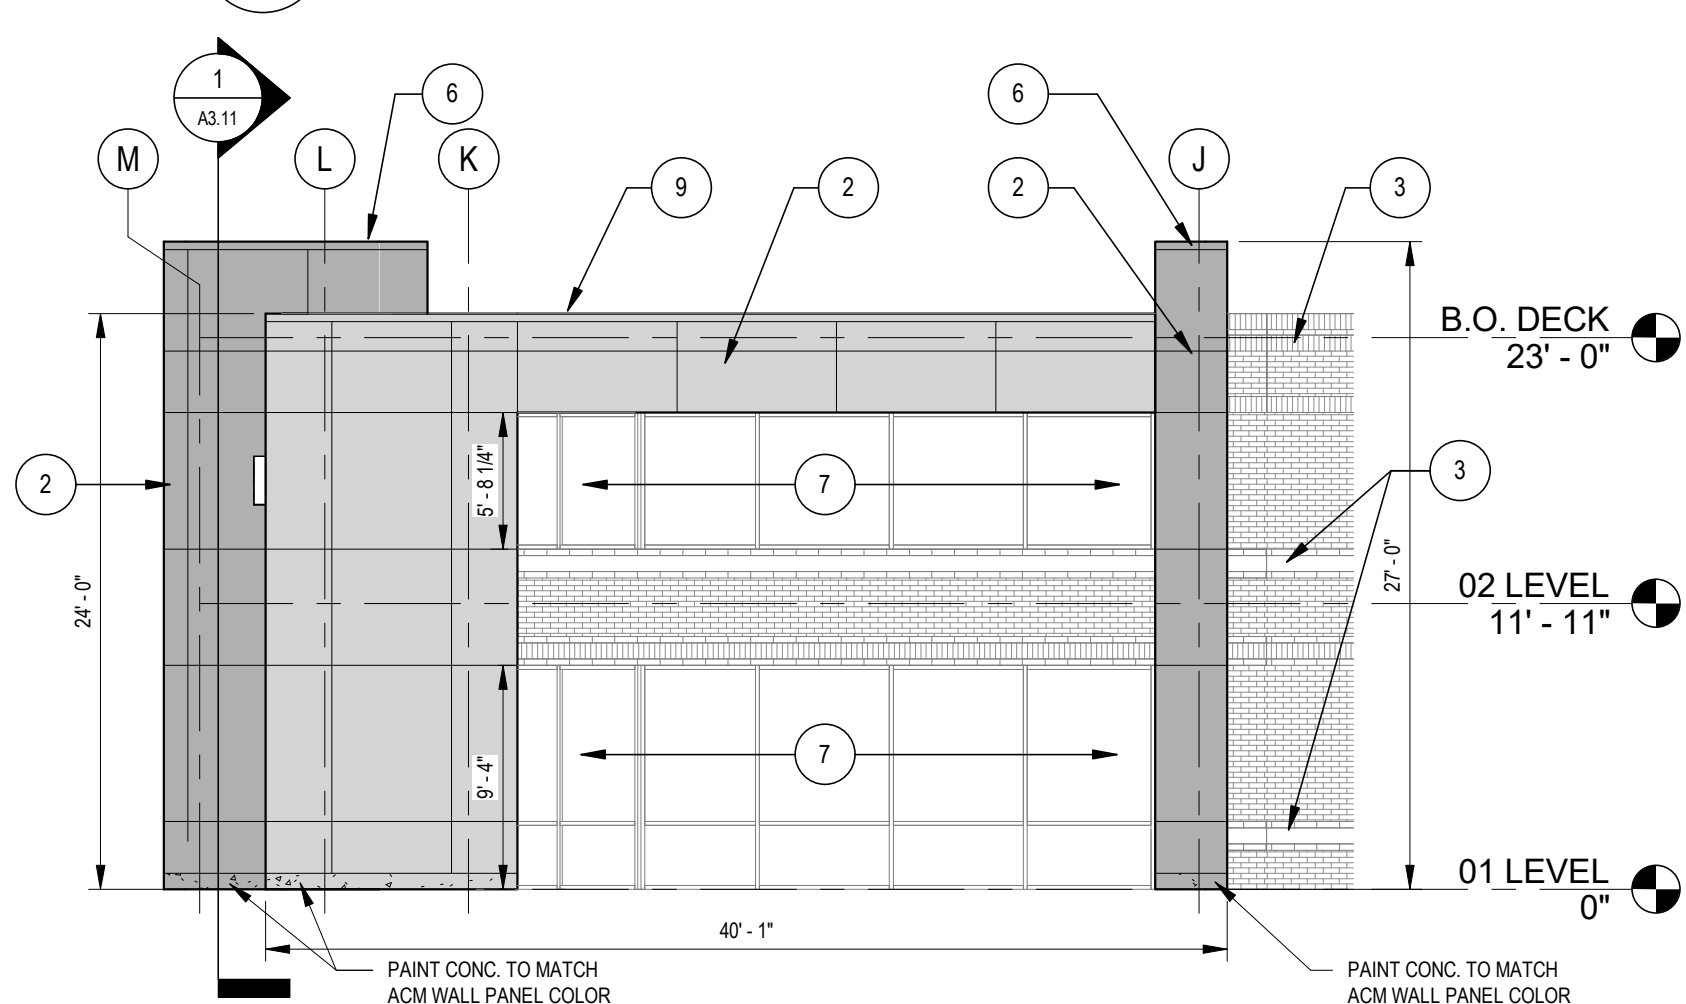

4 PARTIAL PROPOSED ELEVATION
1/8" = 1'-0"

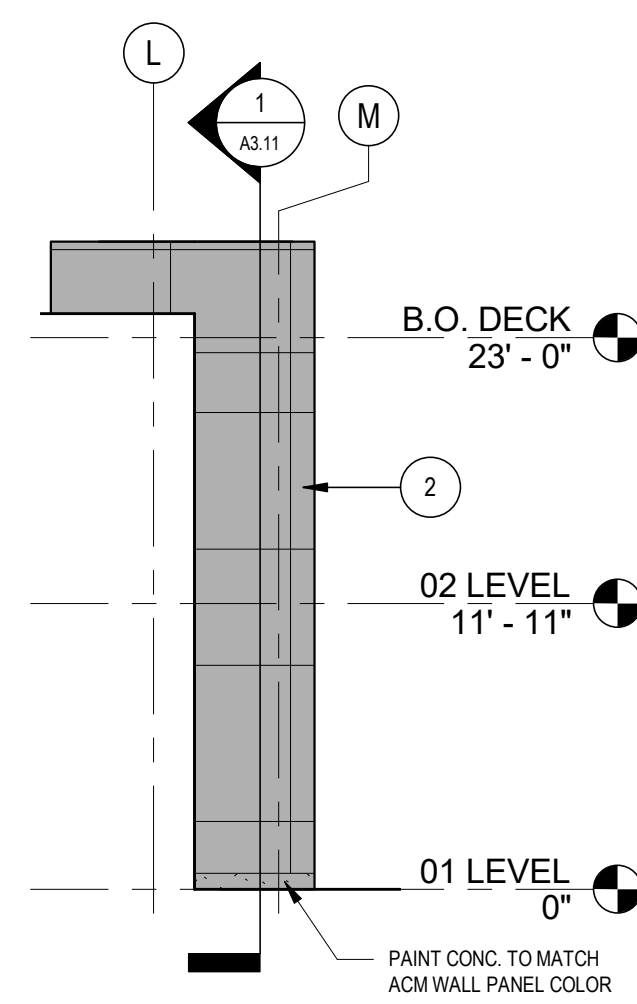

5 PARTIAL PROPOSED ELEVATION
1/8" = 1'-0"


PROJECT SPECIFIC CONSTRUCTION NOTES

- INDICATED ON ELEVATIONS WITH KEYNOTE CIRCLE
- 1 NEW ALUM. STOREFRONT WINDOW SYSTEM TO MATCH EXISTING.
 - 2 NEW ACM WALL PANEL. COLOR TO BE DETERMINED.
 - 3 PAINT EXISTING BRICK BAND ALL AROUND THE BUILDING. COLOR TO BE SELECTED.
 - 4 BUILDING SIGN BY SIGN VENDOR. PROVIDE ELEC. FOR ILLUMINATION.
 - 5 NEW ALUM. AND GLASS DOOR. (PROVIDE AS ALTERNATE PRICING.)
 - 6 NEW ACM INTEGRATED COPING SYSTEM.
 - 7 NEW ALUM STOREFRONT ENTRANCE & WINDOW SYSTEM. (PROVIDE AS ALTERNATE PRICING.)
 - 8 NEW EXTERIOR WALL SCOSCE.
 - 9 METAL COPING.



MEYER DESIGN, INC. • MEYER ARCHITECTS, INC.
227 E. MAIN ST. SUITE 200 • FARMERSBURGH, VA 22434
PHONE: 810.649.8500 • FAX: 810.649.8508
EMAIL: info@meyerdsgninc.com

© 2018 MEYER DESIGN, INC. MEYER ARCHITECTS, INC. ALL RIGHTS RESERVED

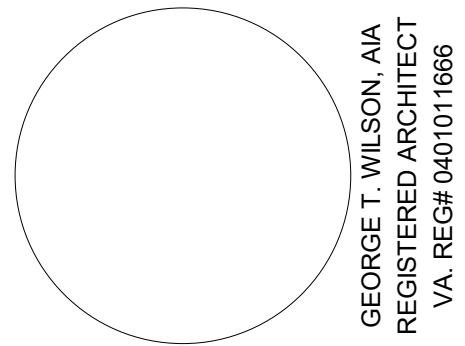

GEORGE T. WILSON, AIA
REGISTERED ARCHITECT
VA. REG# 040101666

EXETER PROPERTY GROUP
251 EXCHANGE PLACE
HERNDON, VA 20170
FAIRFAX COUNTY

BUILDING ELEVATION

REV. NO.	OPERATION	DATE	BY
1	ISSUE FOR PRICING	09/21/18	JA
2	ISSUE FOR PRICING	11/01/18	JA
3	ISSUE FOR PERMIT	03/30/19	JA

SCALE:	As indicated
JOB. NO.:	18158
PM:	GW
PROJECT NORTH	DRAWING NO.
	A2.01

NOTE: THIS DRAWING IS BASED UPON PLANS RECEIVED BY OUR OFFICE FROM THE BUILDING OWNER AND HAVE NOT BEEN FIELD MEASURED BY MEYER DESIGN INC. ACTUAL FIELD CONDITIONS MAY VARY.




Entrance Renovation Rendering

251 Exchange Place | Herndon, VA

December, 2018 | 610.649.8500 | www.meyerdesigninc.com
(c) Copyright 2018 Meyer Design, Inc. / Meyer Architects, Inc. All Rights Reserved



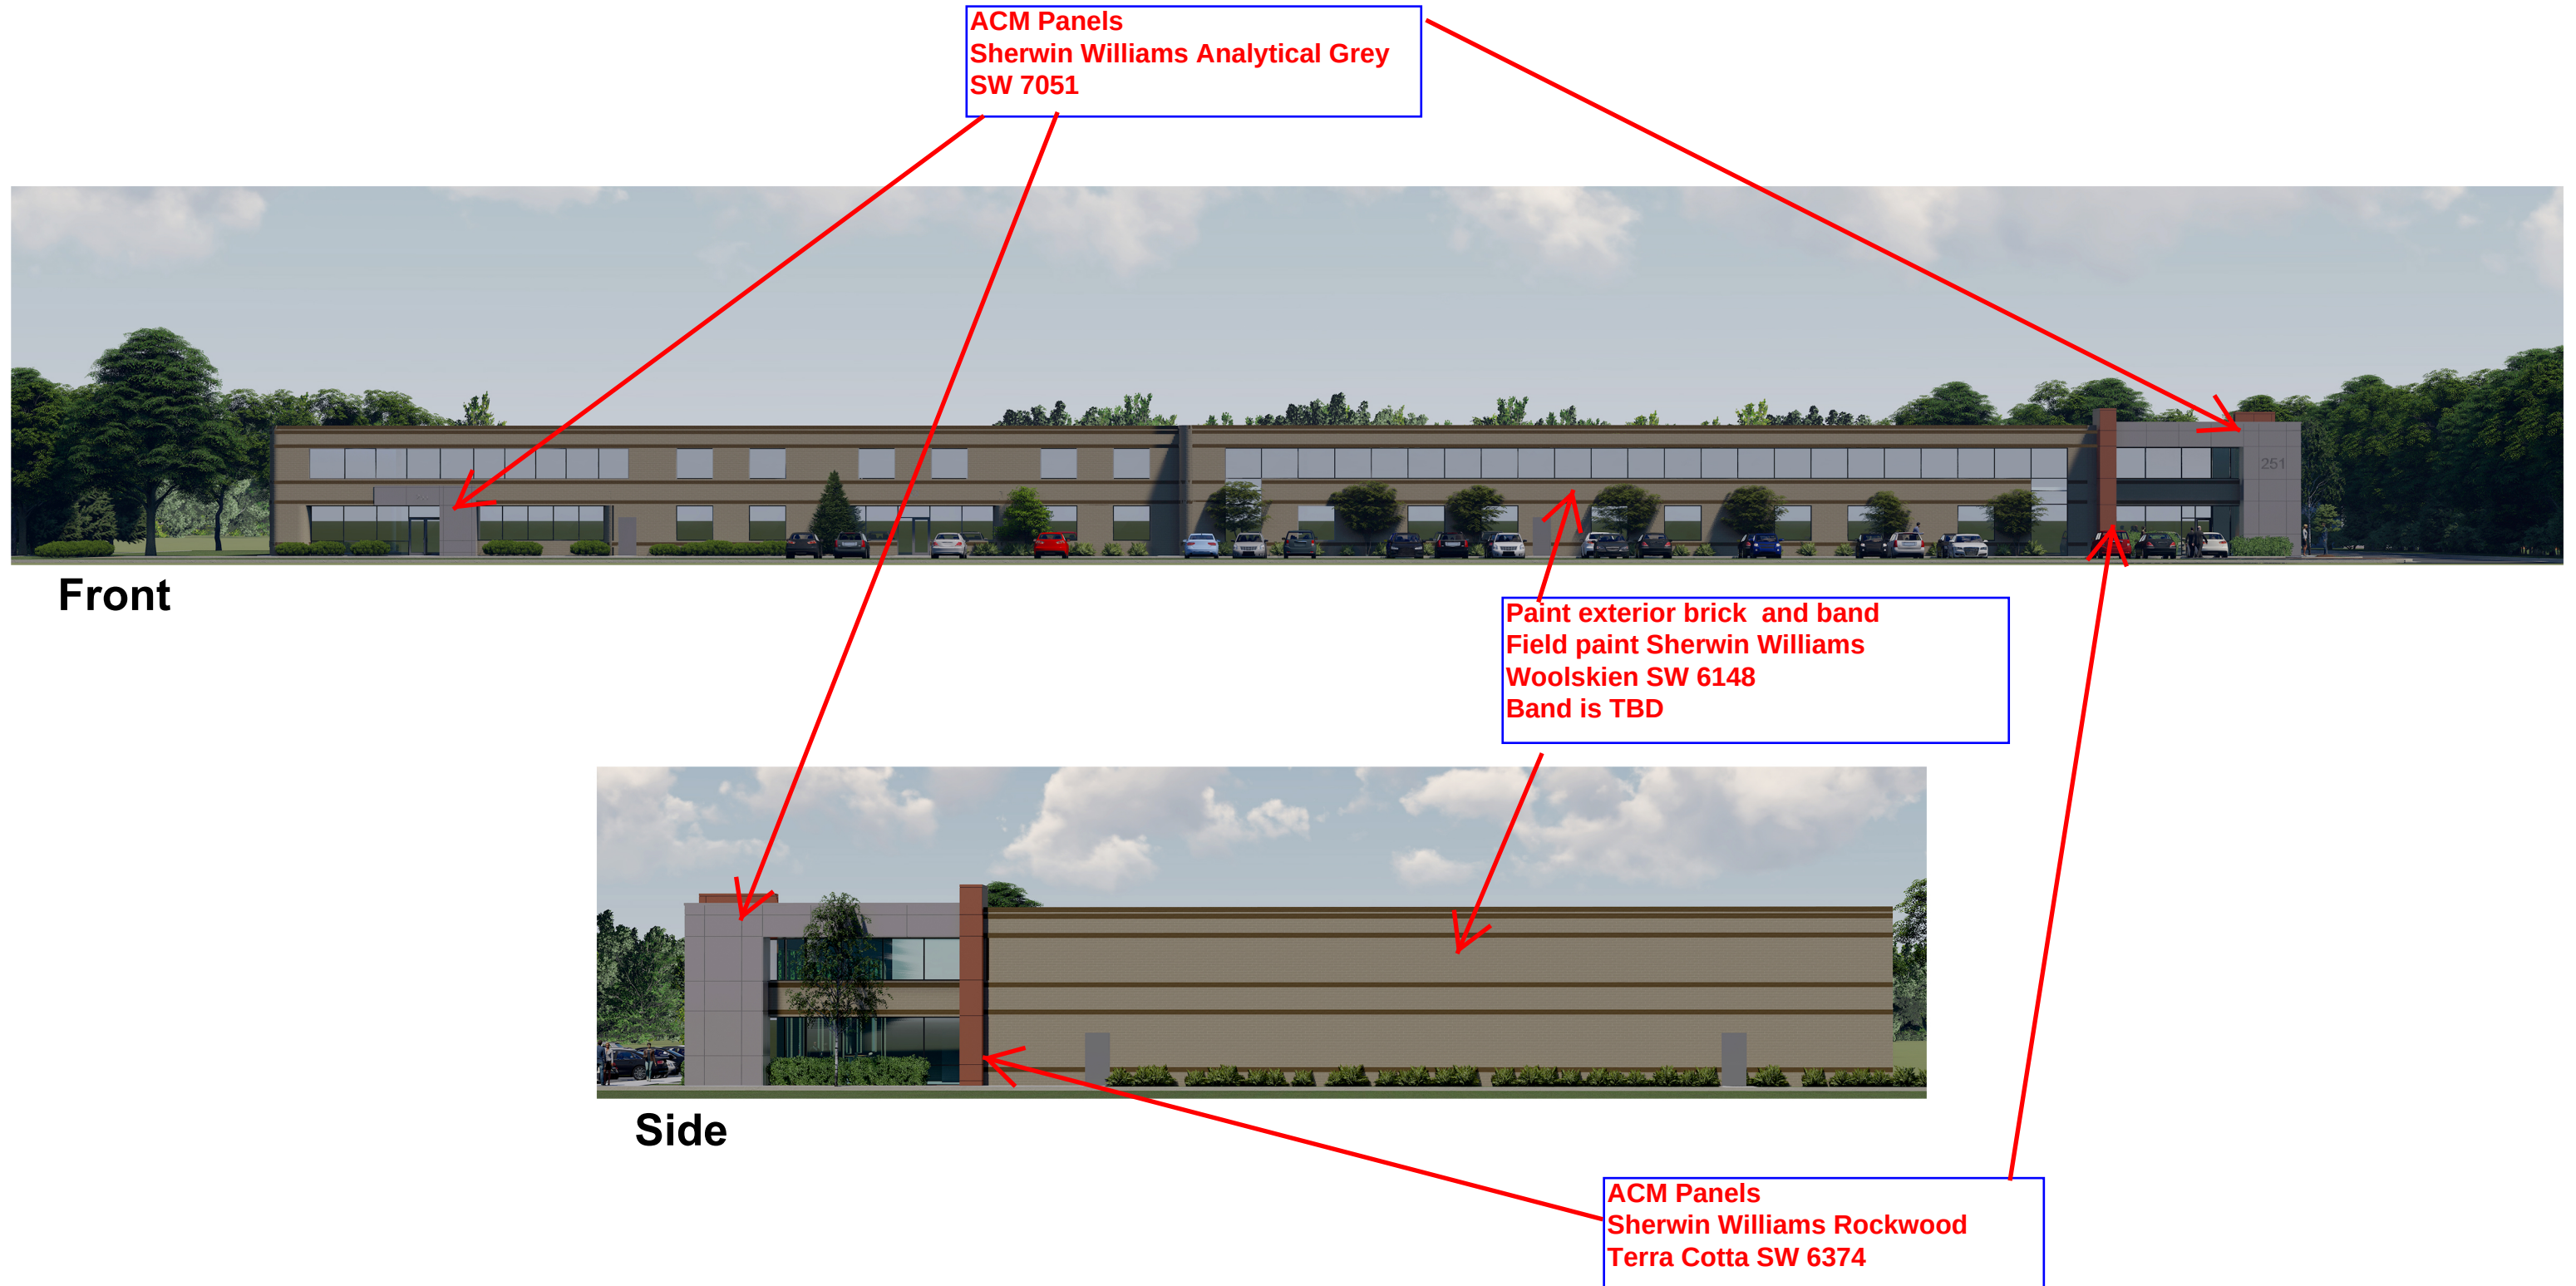


Entrance Renovation Rendered Elevations

251 Exchange Place | Herndon, VA

June, 2018 | 610.649.8500 | www.meyerdesigninc.com

(c) Copyright 2018 Meyer Design, Inc. / Meyer Architects, Inc. All Rights Reserved

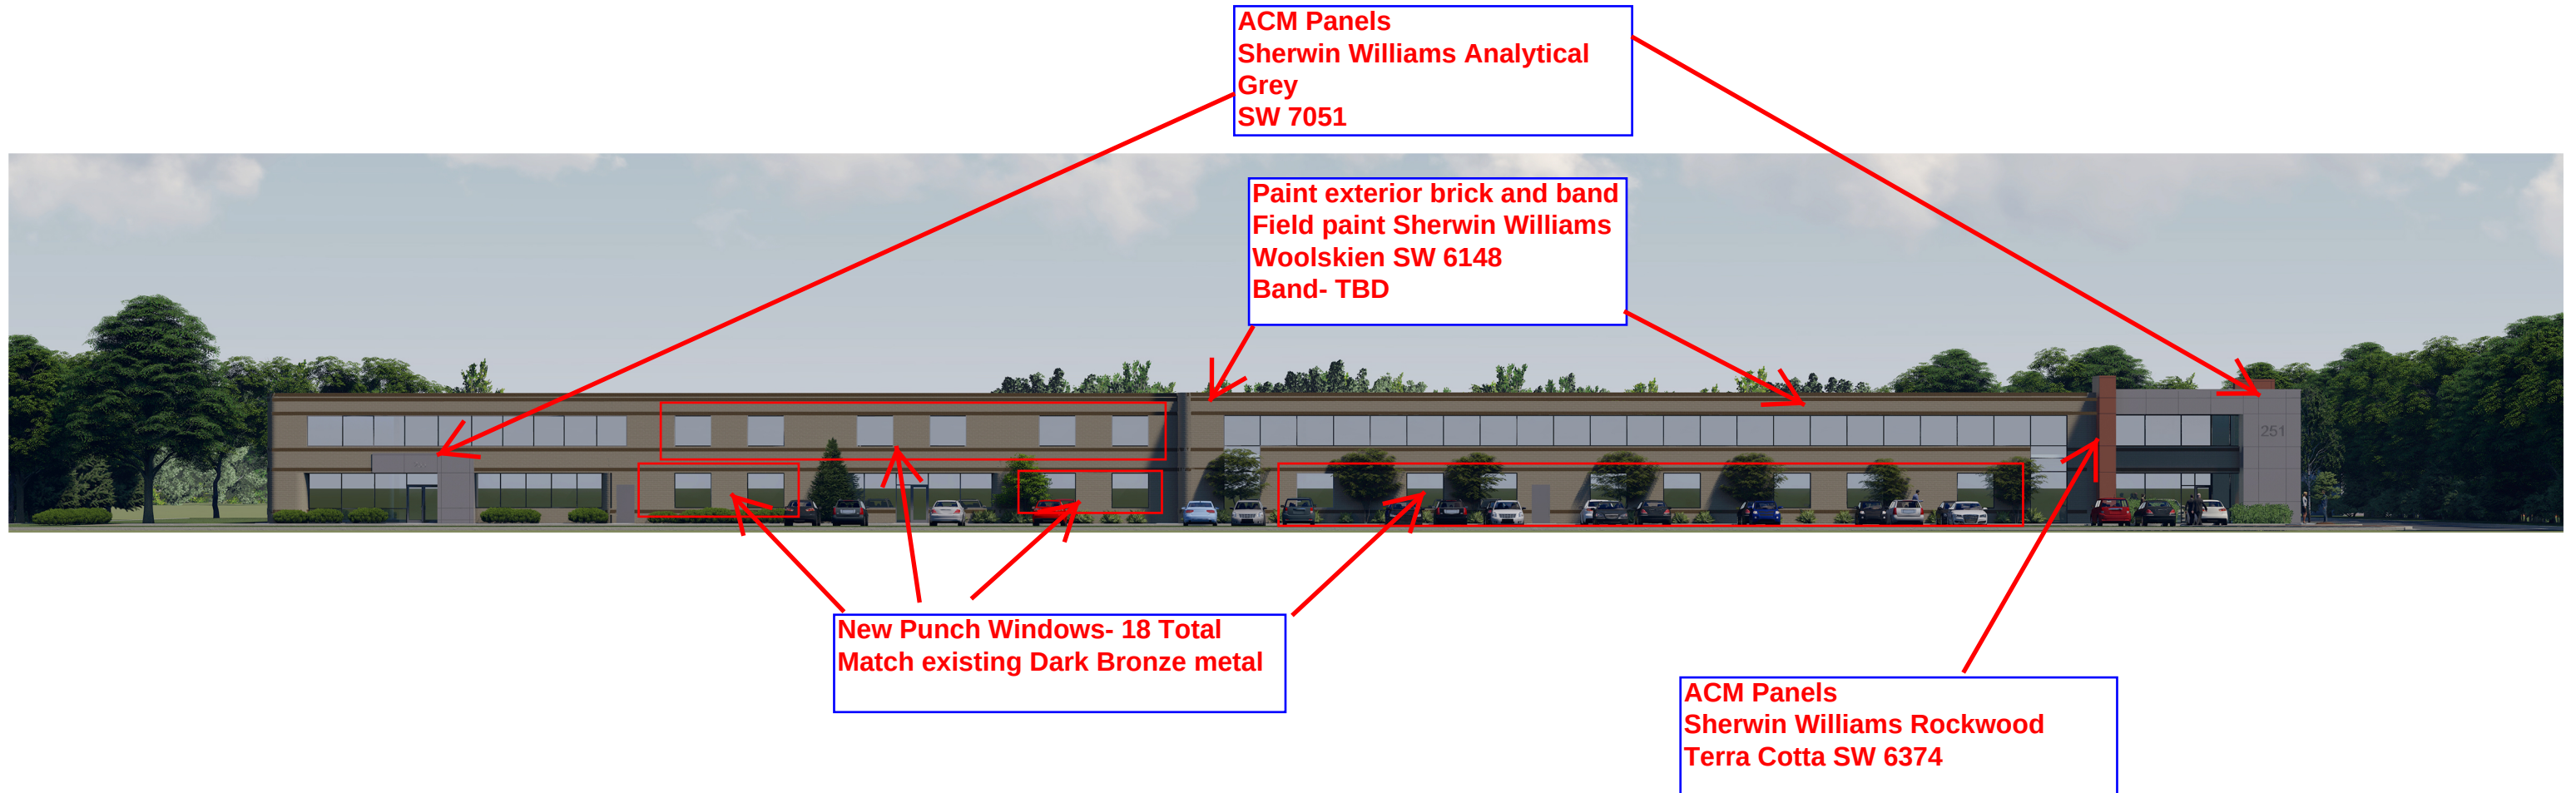

Entrance Renovation Rendered Front Elevation

251 Exchange Place | Herndon, VA

June, 2018 | 610.649.8500 | www.meyerdesigninc.com

(c) Copyright 2018 Meyer Design, Inc. / Meyer Architects, Inc. All Rights Reserved





Entrance Renovation Rendered Side Elevation

251 Exchange Place | Herndon, VA

June, 2018 | 610.649.8500 | www.meyerdesigninc.com

(c) Copyright 2018 Meyer Design, Inc. / Meyer Architects, Inc. All Rights Reserved



EXECUTIVE GLASS SERVICES, INC.

105 Executive Drive, Suite 210, Sterling Va. 20166
Telephone 703-456-4450 Fax 703-456-4453

TRANSMITTAL

To: Paul Fangmeyer
Ultra Company
14522G Lee Road
Chantilly, VA 20151
pfangmeyer@ultracompany.com

Date: March 11, 2019
Project: 251 Exchange
EGS # 9552

From: Steve Amacio

Transmittal Items: Submittal Rev. 0

Qty	Transmitted Via	Description
1	E-mail	Product Data
1	E-mail	Shop Drawings
1	E-mail	MSDS
1	UPS	Glass Sample: UPG 1" IGU gray with Solarban 70XL
2	UPS	Storefront Finish Sample: Kawneer Dark Bronze Anodized

Transmitted For:

☒ As Requested ☐ Your Use ☒ Review / Comment ☒ Approval
☐ Record Set ☐ Other:

If you do not receive the items as listed above, please contact us ASAP to correct the issue.
Thank You



Steve S. Amacio
Executive Glass Services, Inc.

EXECUTIVE GLASS SERVICES, INC.

105 Executive Drive, Suite 210, Sterling Va. 20166
Telephone 703-456-4450
Fax 703-456-4453

March 11, 2019

DFS Construction Corporation
Attn: Paul Fangmeyer
2200 Wilson Blvd.
Suite 800
Arlington, VA 22201
pfangmeyer@dfsconstruction.com
Re: 251 Exchange; EGS #9552

Please find our 1st submission of requested documents for:
251 Exchange Place Exterior Property
251 Exchange Place
Herndon, VA 20170

Glass Schedule:

1. GL-1: 1" insulated glass units: 1/4" gray tempered + 1/2" air space + 1/4" Solarban 70XL on #3 tempered
2. GL-2: 1" insulated glass units: 1/4" gray annealed + 1/2" air space + 1/4" Solarban 70XL on #3 annealed

Composite Panels:

1. Panels:
 - Alucobond 4mm plus core in SW 2803 "Terra Cotta" and SW7051 "Analytical Gray"
2. Hardware:
 - AMD 1500 "Wet Joint" system

Storefront Side-lites & Framing:

1. Glass:
 - GL-1: 1" insulated glass units: 1/4" gray tempered + 1/2" air space + 1/4" Solarban 70XL on #3 tempered
 - GL-2: 1" insulated glass units: 1/4" gray annealed + 1/2" air space + 1/4" Solarban 70XL on #3 annealed
2. Storefront Framing:
 - Kawneer TriFab 451T Thermal 2" x 4-1/2"
 - i. in dark bronze anodized
 - ii. Screw-Spline applied, center-set, outside glazed
3. Caulking and Sealants:
 - Dymonic FC in Dark Bronze
 - Kawneer black glazing gaskets

EXECUTIVE GLASS SERVICES, INC.

105 Executive Drive, Suite 210, Sterling Va. 20166
Telephone 703-456-4450
Fax 703-456-4453

Storefront Pair of Doors at Entrance:

1. Glass:
 - GL-1: 1" insulated glass units: 1/4" gray tempered + 1/2" air space + 1/4" Solarban 70XL on #3 tempered
 -
2. Door Type:
 - Kawneer 350 medium stile in dark bronze anodized finish
 - i. With 10" bottom rails
3. Hardware:
 - Kawneer top & bottom butt hinges
 - Norton 1601 surface mounted closer
 - i. 105-degree no hold open
 - Kawneer standard CO-9 pulls
 - Kawneer standard CP-II push bars
 - Adams Rite MS-1850 Deadlocks
 - Kawneer standard cylinders with thumbturn
 - Kawneer flush bolt
 - Kawneer threshold
 - Electronic Devices by others
 - i. Finishes to be dark bronze anodized

Respectfully Submitted,



Steve S. Amacio
Executive Glass Services, Inc.



251 Exchange

Glass

UPG Glass Specs

GL-1 to be tempered



108 Grundman Drive • Butler, PA 16001

Ph 724-848-7400 • Toll Free 800-772-7783 • Fx 724-848-4946

United Plate Glass Company

Customer: **Executive Glass Services**

Job Name: **251 Exchange**

Unit Make up: 1" INSULATED UNIT
Outboard Lite: 1/4" Gray
Airspace/ Gas: 1/2" Airspace
Inboard Lite: 1/4" Vitro Solarban 70XL - #3

- Visible Light Transmittance: 32%
- Visible Reflectance Out: 7%
- Solar Transmittance: 13%
- Solar Reflectance Out: 15%
- U-V Light Transmittance: 2%
- Winter Nighttime U-Value: 0.28
- Summer Daytime U-Value: 0.26
- Shading Coefficient: 0.27
- SHGC: 0.24

UPG Insulated Glass Units are third party certified with the Insulated Glass Certification Council (IGCC) to level CBA in accordance with ASTM E 2190

UPG Tempered Glass is certified by the Safety Glazing Certification Council (SGCC) conforming to 16 CFR 1201 & ANSI Z97.1-2009 for safety glazing

Applicable Standards: ASTM C1036-06 Std. Primary Flat Glass, ASTM C1048-04 Std. Flat Glass, Heat Treated & Fully Tempered where applicable.

UPG believes this calculated performance data to be reasonably accurate, but it may not precisely agree with similar performance data calculated using the LBL Window 5.2 program.

UPG's published data is based on the LBL Window 5.2 program, and from performance calculators found on the glass manufacturers websites.

These calculated numbers are for reference only and may vary; UPG is not stating these numbers are 100% accurate for all glass types. United Plate Glass will not be held responsible any inconsistencies or discrepancies

These numbers have been calculated as 1" overall units with 1/2" airspace. Actual performance data may vary with the use of a different airspace and gas. All information has been pulled from the appropriate supplier websites.




251 Exchange

Composite Panels

ALUCOBOND®

Global Brand Leader

Alucobond® is the original ACM (aluminum composite material) and is the preferred architectural cladding for façade and corporate identity applications. Alucobond® Material is available in a wide range of options and dimensions that can be tailored to your specific project. With its hallmark superior flatness, Alucobond® offers an extensive selection of standard and custom finishes that span the color spectrum.

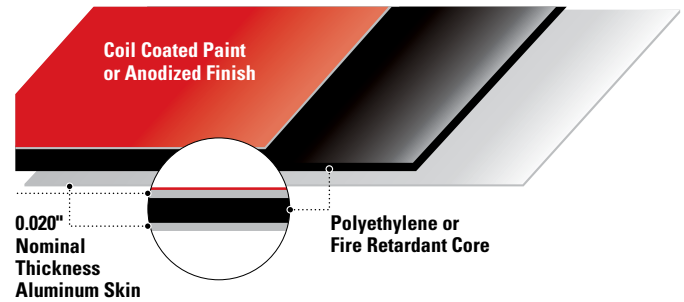

Physical Properties

Material Composition

- › Aluminum facings in 0.020" nominal thickness (interior and exterior to ensure flatness)
- › Polyethylene core available in 3mm, 4mm and 6mm thicknesses (PE)
- › Proprietary fire-resistant core available in 4mm thickness only (Plus)

Panel Widths

- › Standard widths 50" and 62" (coil coated)
- › Standard widths 50" and 62" (anodized)
- › Custom width 40"

Panel Lengths

- › Standard lengths 122", 146" and 196"
- › Custom lengths up to a maximum of 360"

Minimum Bending Radius

- › The minimum bending radius of Alucobond® and Alucobond® Plus without routing the interior skin is 15 times the thickness of the material.

Available Finishes

- › PVDF, FEVE
- › Polyester
- › Modified Polyester
- › Anodized
- › Monochromatics, Micas and Metallics
- › Natural

Painted to match
SW2803 & SW 7051

RIVERVIEW II
Chicago, IL

U.S. Xpress
Chattanooga, TN

UNIVERSITY OF
CALIFORNIA
Riverside, CA



GEORGIA AQUARIUM
Atlanta, GA



Technical Data

	Alucobond			Alucobond Plus
	3mm	4mm	6mm	4mm Plus
Thickness	3mm	4mm	6mm	4mm Plus
Nominal Weight (lbs/sq.ft)	0.92	1.12	1.59	1.52
Coefficient of Expansion $\times 10^{-5}$ (in./in.°F)	1.31	1.18	1.24	1.11
Temperature Resistance	-55° to 175° F (-50° to 80° C)			
Minimum Peel Strength	115 N mm/mm			

Tests and Building Codes

Guided by the most comprehensive technical support team in the industry, Alucobond® maintains constant and rigorous code compliance. From conceptual vision to finished project, the Alucobond® sales and service professionals will guide you through the process.

North American Building Code Acceptance

Alucobond® and Alucobond® Plus are accepted by the following code regulatory bodies:

- › IBC
- › City of New York
- › City of Los Angeles
- › Miami-Dade County Florida
- › National Building Code of Canada (1998)
- › State of Florida

Material Code Tests

Alucobond® has successfully passed the following tests:

- › ASTM E 84 – Surface burning characteristics
- › ASTM D1929 – Ignition properties
- › ASTM D1781 – Peel strength
- › NFPA 285 – Intermediate scale multi-story (Alucobond® Plus only)




Mamaroneck High School
Mamaroneck, NY


Attachment Methods

3A Composites proudly partners with the most trusted, proven fabricators and installers in the metal wall panel industry. These experts will transform Alucobond® Material into the cladding system best suited for your design and application. The systems illustrated here are representative of typical attachment methods.


Rout & Return Dry Seal

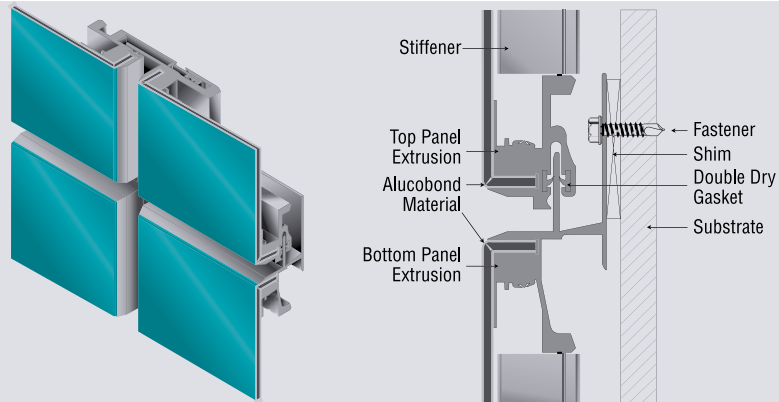

Rout & Return Wet Seal

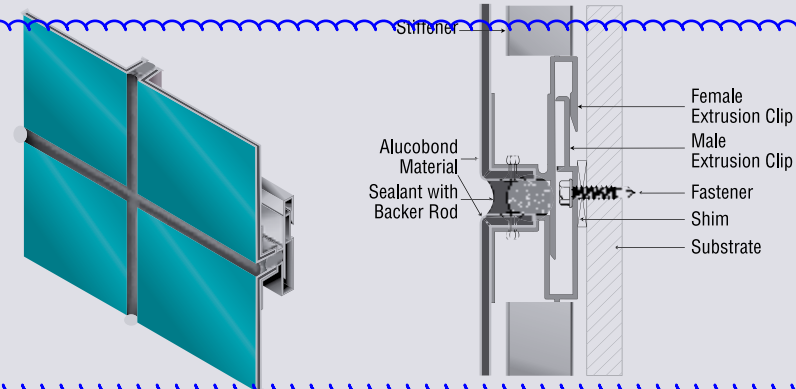

Rain Screen

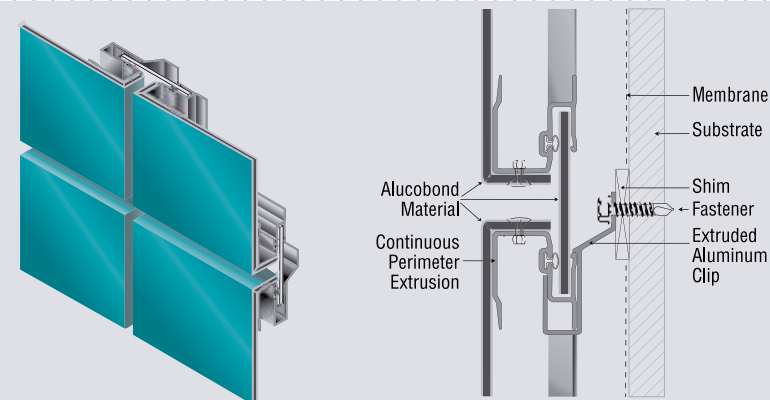

There are three ways to contact a sales representative or get more information including samples, literature and binders:

- 1 Call 800.626.3365**
- 2 Complete the "Contact Us" link at www.AlucobondUSA.com**
- 3 Email info.usa@3AComposites.com**

251 Exchange

**Storefront
Windows &
Side-Lites
Framing**

Trifab® VG (VersaGlaze®)

Trifab VG 450, 451 & 451T (Thermal) Framing Systems

Design Versatility
with Unmatched
Fabrication Flexibility



Preston Pointe, Louisville, KY

Architect: Potter & Associates Architects PLLC, Louisville, KY

Glazing Contractor: Kentucky Mirror & Plate Glass Company, Louisville, KY

Trifab® VG (VersaGlaze) is built on the proven and successful Trifab platform – with all the versatility its name implies. Trifab set the standard and Trifab® VG improves upon it. There are enough fabrication, design and performance choices to please the most discerning building owner, architect and installer. Plus the confidence a tried and true framing system instills. Select from four glazing applications, four fabrication methods and multiple infill choices. Consider thermal options and performance, SSG and Weatherseal alternatives and your project takes an almost custom shape whether your architecture is traditional or modern and the building is new or retrofitted.

Aesthetics

Trifab® 450 has 1-3/4" sight lines and both Trifab® 451 and Trifab® 451T have 2" sight lines, while all three have a 4-1/2" frame depth. Designers can not only choose front, center or back glass planes, they can now add the versatility of multi-plane glass applications, thus allowing a greater range of design possibilities for specific project requirements and architectural styles. Structural Silicone Glazing (SSG) and Weatherseal options further expand the designer's choices.

Trifab® VG can be used on almost any project due to virtually seamless incorporation of Kawneer entrances, Sealair® windows or GLASSvent™ for visually frameless ventilators. These framing systems can also be packaged with Kawneer curtain walls and overhead glazing, thereby providing owner, architect and installer with proven, tested and quality products from a single source supplier.

Economy

Trifab® VG offers four fabrication choices to suit your project:

- **Screw Spline** – for economical continuous runs utilizing two piece vertical members. Provides the option to pre-assemble units with controlled shop labor costs and smaller field crews for handling and installation.
- **Shear Block** – for punched openings or continuous runs using tubular moldings. Provides the option to pre-assemble multi-lite units using shear block clips under controlled shop labor conditions. Clips provide tight joints for transporting large units. Less field time is necessary to fill large openings.
- **Stick** – for fast, easy field fabrication. Field measurements and material cuts can be done when metal is on the job.
- **Type B** – for multi-lite punched openings. Provide option for pre-assembled units for installation into single openings and controlled shop labor costs. Head and sill running through provide fewer joints and require less time to fill large openings.



Brighton Landing, Cambridge, MA
Architects: ADD Inc., Cambridge, MA
Glazing Contractors: Ipswich Bay Glass Company, Inc., Rowley, MA

Trifab® VG 450, 451 and 451T can be flush glazed from either the inside or outside. The Weatherseal option provides an alternative to the structural silicone glazed vertical mullions. This ABS/ASA rigid polymer extrusion allows complete inside glazing and creates a flush glass appearance on the building exterior, without the added labor of scaffolding or swing stages. Optional patented HP Flashing™ and HP Interlock

clip are engineered to eliminate the perimeter sill fasteners and their associated blind seals and are compatible with all glass planes.

Performance


Kawneer's IsoLock™ Thermal Break option is available on Trifab® VG 451T. This process creates a composite section and prevents dry shrinkage.

U-factor, CRF values and STC ratings for Trifab® VG vary depending upon the glass plane application. Project specific U-factors can now be determined for each individual project. (See Kawneer Architectural Manual or Website for additional information)


Performance Test Standards

Air Performance	ASTM E 283
Water	AAMA 501 and ASTM E 331
Structural	ASTM E 330
Thermal	AAMA 1503
Thermal Break	AAMA 505 and AAMA TIR-A8
Acoustical	AAMA 1801 and ASTM E 1425

Trifab VG 450

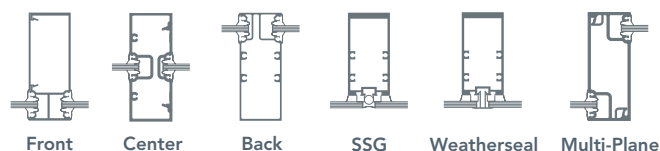

Trifab VG 451/451T

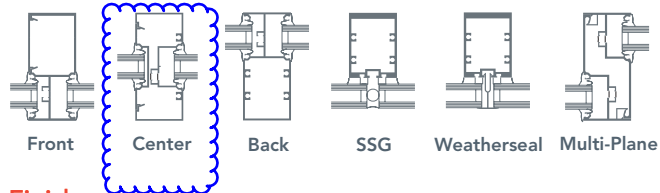

Finishes

Permadonic Anodized finishes are available in Class I and Class II in seven different colors.

Painted Finishes, including fluoropolymer that meet or exceed AAMA 2605, are offered in many standard choices and an unlimited number of specially-designed colors.

Solvent-free powder coatings add the "green" element with high performance, durability and scratch resistance that meet the standards of AAMA 2604.

Dark Bronze to match existing

Kawneer Company, Inc.
 Technology Park / Atlanta
 555 Guthridge Court
 Norcross, GA 30092

kawneer.com
 770 . 449 . 5555



Features

- Trifab™ VG 451/451T is 4-1/2" (114.3) deep with a 2" (50.8) sightline
- Front, Center, Back or Multi-Plane glass applications
- Flush glazed from either the inside or outside
- Screw Spline, Shear Block, Stick or Type-B fabrication
- SSG / Weatherseal option
- IsoLock™ lanced and debridged thermal break option with Trifab™ VG 451T
- Infill options up to 1-1/8" (28.6) thickness
- Permanodic™ anodized finishes in seven choices
- Painted finishes in standard and custom choices

Dark Bronze
Anodized to match
existing

Product Applications

- Storefront, Ribbon Window or Punched Openings
- Single-span
- Integrated entrance framing allowing Kawneer standard entrances or other specialty entrances to be incorporated

For specific product applications,
Consult your Kawneer representative.



TRIFAB® VG 451/451T

BASIC FRAMING DETAILS (CENTER - Outside Glazed)

SCALE 3" = 1'-0"





The split vertical in the **Screw Spline** system allows a frame to be installed from unitized assemblies. Screws are driven through the back of the verticals into splines extruded in the horizontal framing members. The Individual units are then snapped together to form a complete frame.

SCREW SPLINE ASSEMBLY

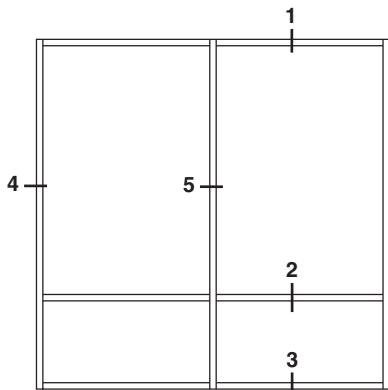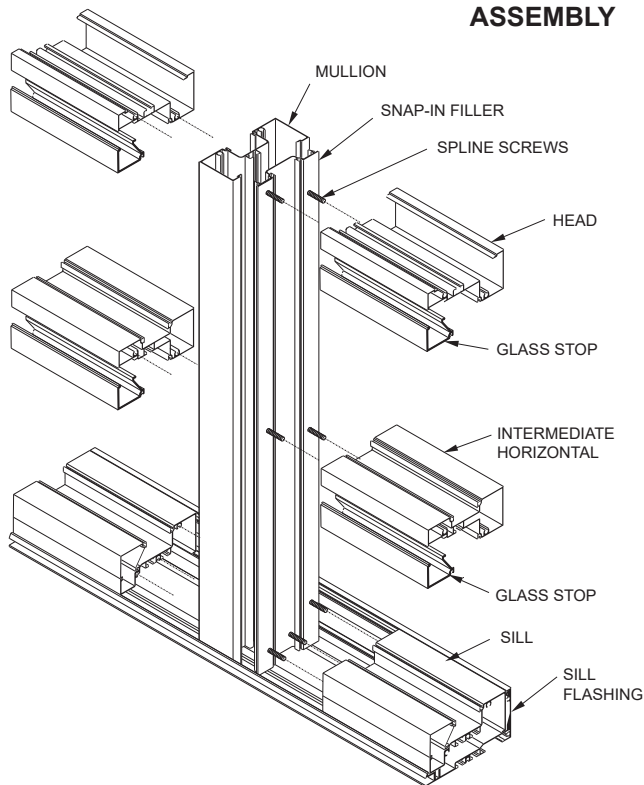


ELEVATION IS NUMBER KEYED TO DETAILS

SCREW SPLINE

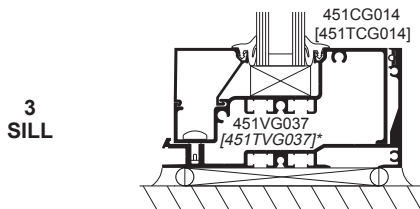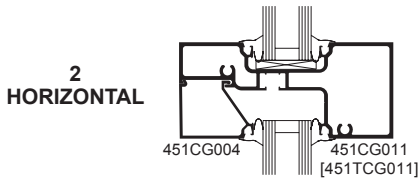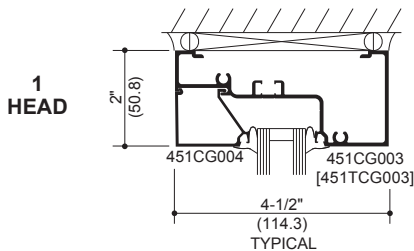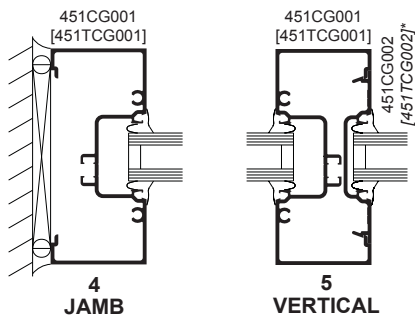


* HP Sill Flashing shown with optional gasket.


TRIFAB® VG 451 FRAMING INCORPORATING KAWNEER® “190” DOORS.
DOOR FRAMING NON-THERMAL ONLY

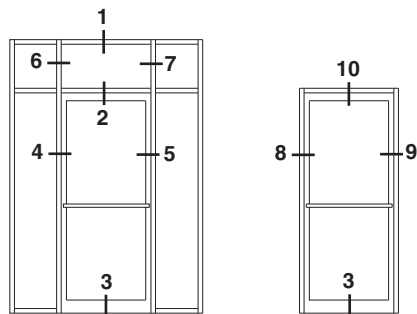


ELEVATIONS ARE NUMBER KEYED TO DETAILS

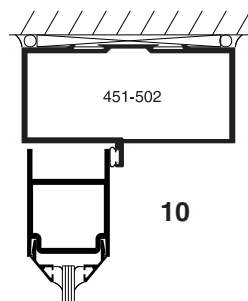

**SINGLE ACTING
HEADER**

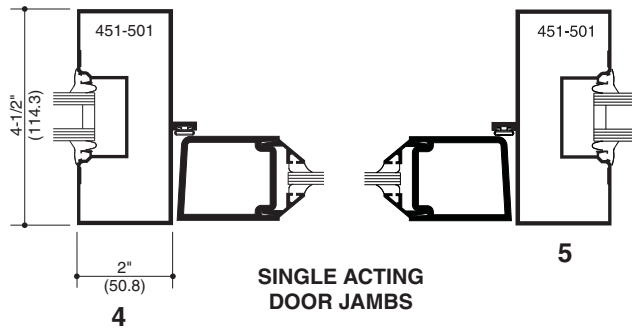


**SINGLE ACTING
DOOR JAMBS**

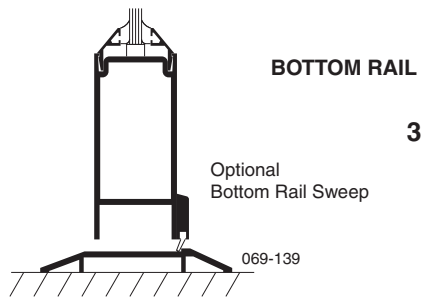

SINGLE ACTING


WITH HORIZONTALS

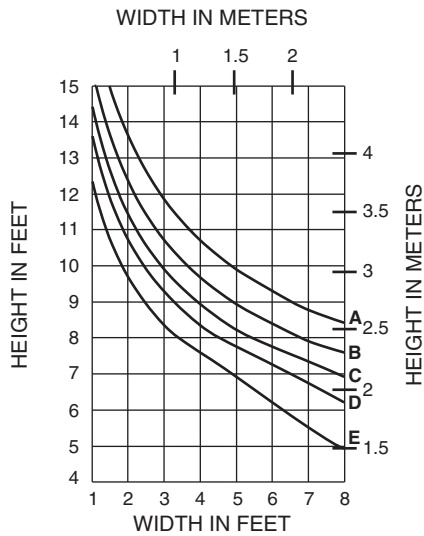

451T-CG-001

WINDLOAD CHARTS ARE BASED ON
COMPOSITE PROPERTIES WHICH ARE
CALCULATED IN ACCORDANCE WITH
AAMA TIR-A8 AND AAMA 505

WITHOUT HORIZONTALS

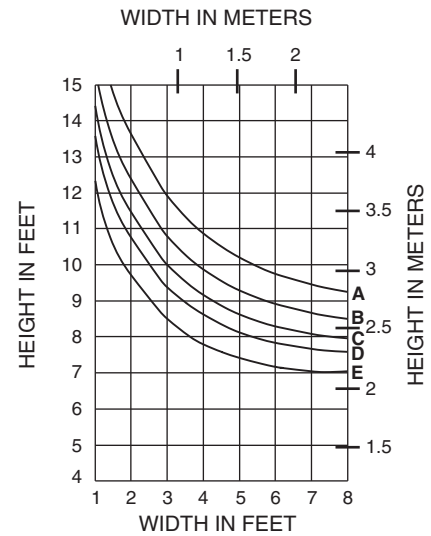









DEADLOAD CHARTS

EC 97911-43

Horizontal or deadload limitations are based upon 1/8" (3.2) maximum allowable deflection at the center of an intermediate horizontal member. The accompanying charts are calculated for 1" (25.4) thick insulating glass supported on two setting blocks at the loading points shown.

NOTE: Charts are for THERMAL and NON-THERMAL members.


- A = (1/4 POINT LOADING)
B = (1/6 POINT LOADING)
C = (1/8 POINT LOADING)

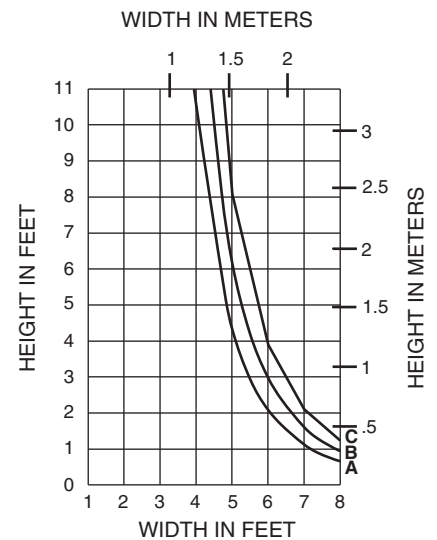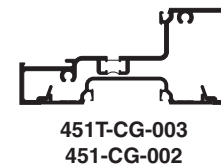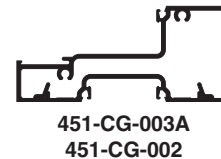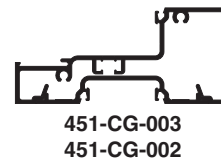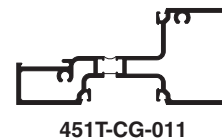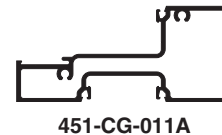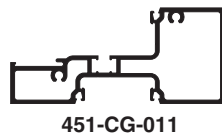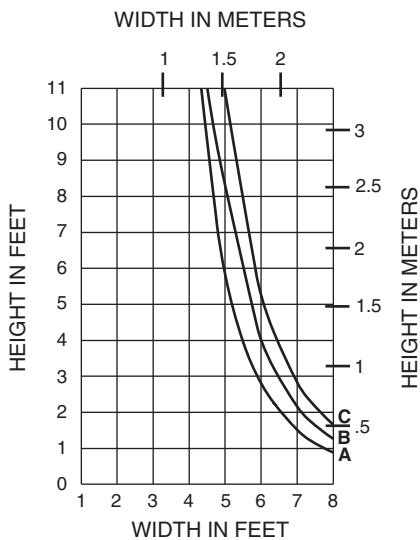

Laws and building and safety codes governing the design and use of glazed entrance, window, and curtain wall products vary widely. Kawneer does not control the selection of product configurations, operating hardware, or glazing materials, and assumes no responsibility therefor.

Kawneer reserves the right to change configuration without prior notice when deemed necessary for product improvement.
© Kawneer Company, Inc., 2012

Project Specific U-factor Example Calculation

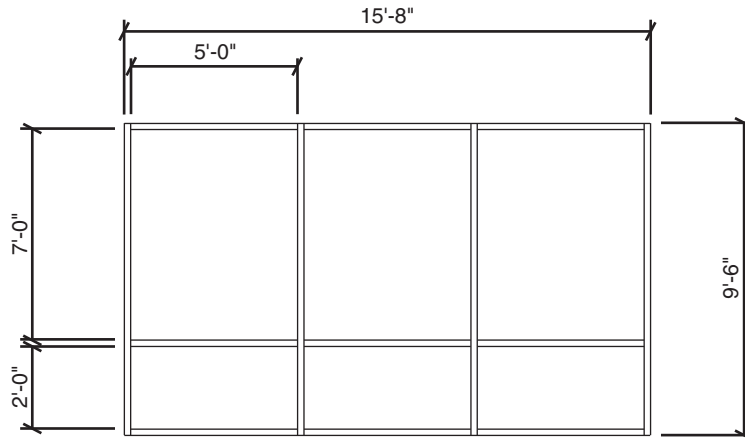


Example Glass U-factor = 0.42 Btu/hr.ft².°F

Total Daylight Opening = 3(5' x 7') + 3(5' x 2') = 135ft²

Total Projected Area = (Total Daylight Opening + Total Area of Framing System)
= 15'-8" x 9'-6" = 148.83ft²

Percent of Glass = (Total Daylight Opening ÷ Total Projected Area)
= (135 ÷ 148.83)100 = 91%


System U-factor vs Percent of Glass Area

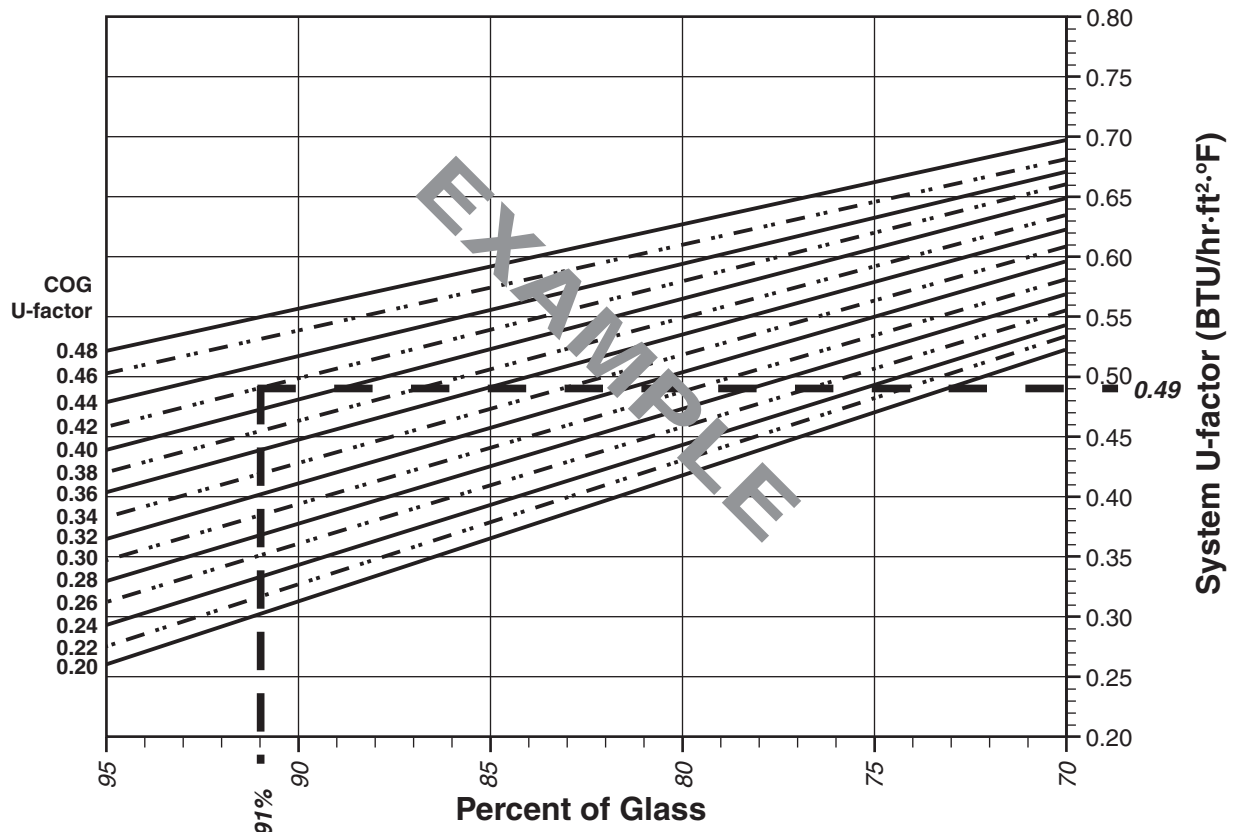

**Based on 91% glass and center of glass (COG) U-factor of 0.42
System U-factor is equal to 0.49 Btu/hr x ft² x °F**

TRIFAB® VG 451T (CENTER – Thermal)

System U-factor vs Percent of Glass Area

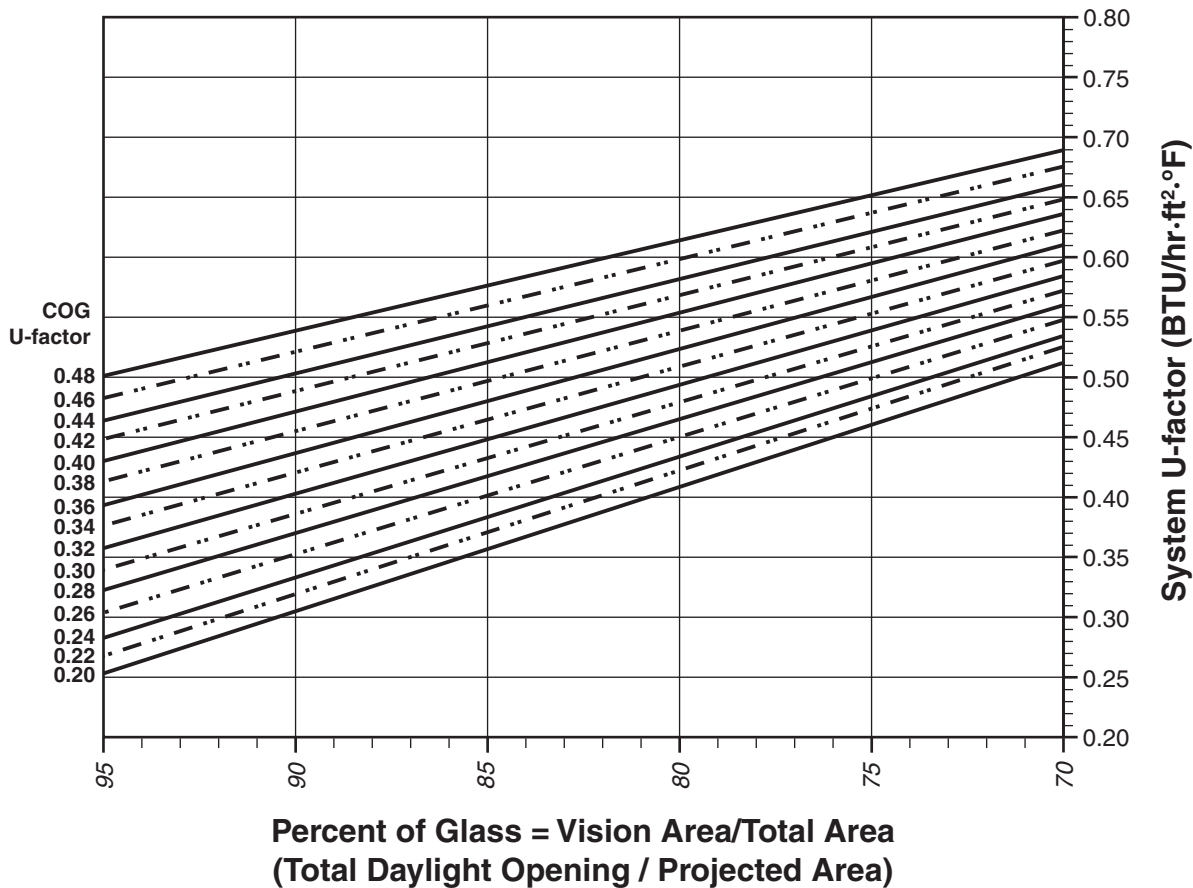

Notes for System U-Factor, SHGC and VT charts:

For glass values that are not listed, linear interpolation is permitted.

Glass properties are based on center of glass values and are obtained from your glass supplier.


Laws and building and safety codes governing the design and use of glazed entrance, window, and curtain wall products vary widely. Kawneer does not control the selection of product configurations, operating hardware, or glazing materials, and assumes no responsibility therefor.

Kawneer reserves the right to change configuration without prior notice when deemed necessary for product improvement.


© Kawneer Company, Inc., 2012

TRIFAB® VG 451T (CENTER – Thermal)

System Solar Heat Gain Coefficient (SHGC) vs Percent of Vision Area

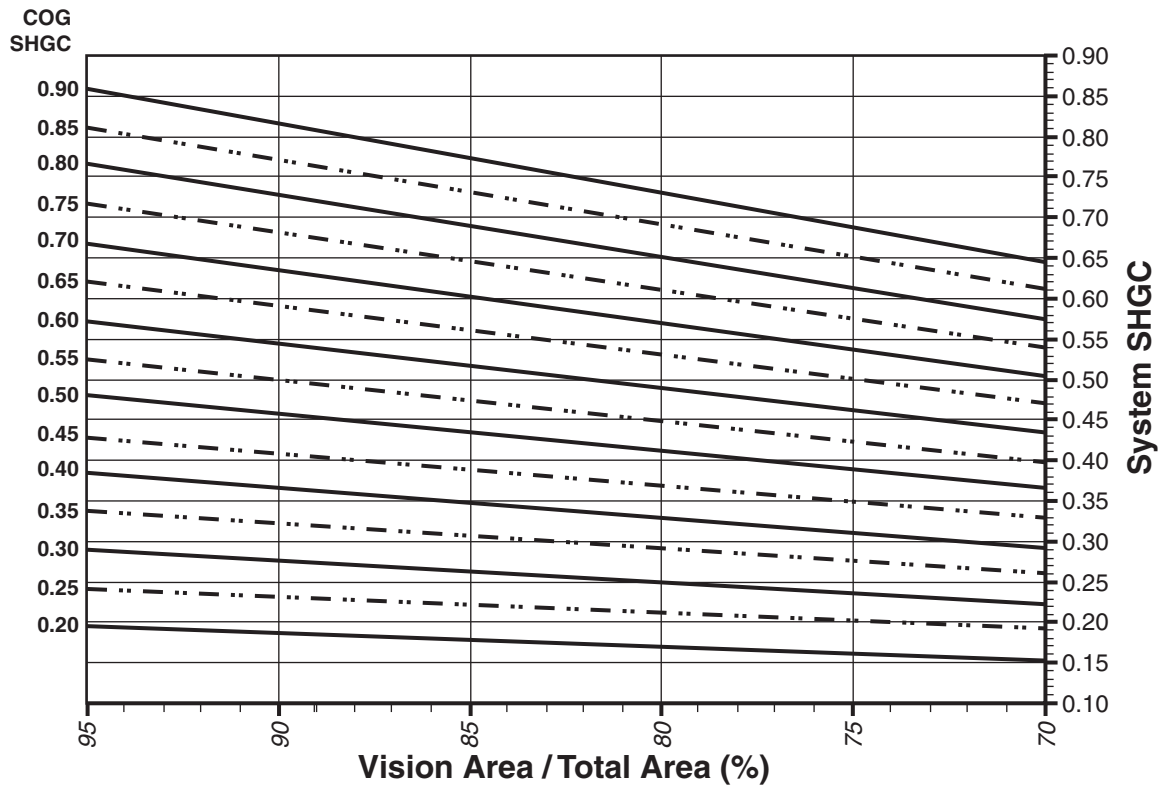

System Visible Transmittance (VT) vs Percent of Vision Area

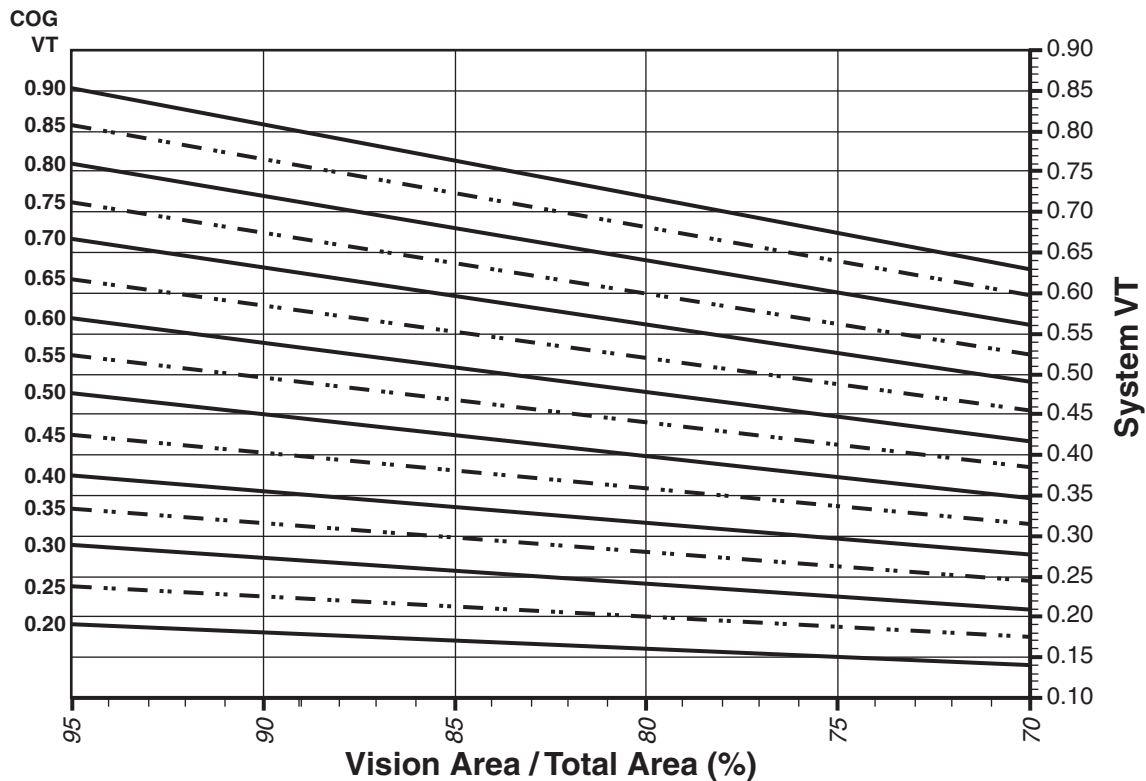

Laws and building and safety codes governing the design and use of glazed entrance, window, and curtain wall products vary widely. Kawneer does not control the selection of product configurations, operating hardware, or glazing materials, and assumes no responsibility therefor.

Kawneer reserves the right to change configuration without prior notice when deemed necessary for product improvement.

© Kawneer Company, Inc., 2012

TRIFAB® VG 451T (CENTER – Thermal)

Thermal Transmittance ¹

Glass U-Factor ³	Overall U-Factor ⁴
0.48	0.55
0.46	0.54
0.44	0.52
0.42	0.51
0.40	0.49
0.38	0.47
0.36	0.46
0.34	0.44
0.32	0.43
0.30	0.41
0.28	0.39
0.26	0.38
0.24	0.36
0.22	0.34
0.20	0.33

SHGC Matrix ²

Glass SHGC ³	Overall SHGC ⁴
0.90	0.80
0.85	0.75
0.80	0.71
0.75	0.66
0.70	0.62
0.65	0.58
0.60	0.53
0.55	0.49
0.50	0.44
0.45	0.40
0.40	0.36
0.35	0.31
0.30	0.27
0.25	0.23
0.20	0.18

Visible Transmittance ²

Glass VT ³	Overall VT ⁴
0.90	0.79
0.85	0.75
0.80	0.70
0.75	0.66
0.70	0.61
0.65	0.57
0.60	0.53
0.55	0.48
0.50	0.44
0.45	0.40
0.40	0.35
0.35	0.31
0.30	0.26
0.25	0.22
0.20	0.18

NOTE: For glass values that are not listed, linear interpolation is permitted.

1. U-Factors are determined in accordance with NFRC 100.
2. SHGC and VT values are determined in accordance with NFRC 200.
3. Glass properties are based on center of glass values and are obtained from your glass supplier.
4. Overall U-Factor, SHGC, and VT Matrices are based on the standard NFRC specimen size of 2000mm wide by 2000mm high (78-3/4" by 78-3/4").

Dymonic® FC

Fast-Curing, Low-Modulus, Silane End-Capped, Polyurethane Hybrid Sealant

Product Description

Dymonic® FC is a low-modulus, single-component, moisture-cure, polyurethane hybrid sealant, formulated with proprietary silane end-capped polymer technology. Dymonic FC is a high-performance hybrid that combines the best performance characteristics of polyurethane and silicone sealants.

Basic Uses

Dymonic FC is a durable, flexible, sealant that offers excellent performance in moving joints and exhibits tenacious adhesion once fully cured. Typical applications for Dymonic FC include expansion and control joints, precast concrete panel joints, perimeter caulking (windows, door, panels), EIFS, aluminum, masonry and vinyl siding.

Features and Benefits

Dymonic FC is fast curing with a skin time of 60 min and a tack-free time of 3 to 4 hr to significantly reduce dirt pickup. It will not green crack due to early movement and has an exceptional movement capability of $\pm 35\%$. Dymonic FC is also low-VOC, paintable and will not crack or craze under UV exposure.

Colors

Almond, Beige, Black, Anodized Aluminum, Aluminum Stone, Bronze, Buff, Dark Bronze, Gray, Hartford Green, Ivory, Limestone, Natural Clay, Off White, Precast White, Redwood Tan, Stone and White.

Packaging

10.1-oz (300-mL) cartridges; 20-oz (600-mL) sausages; 2-gal (7.6-L), 3-gal (11.4-L) and 5-gal (19-L) pails

Coverage Rates

308' of joint per gallon for a 1/4" x 1/4" (6 mm x 6 mm) joint. For specific coverage rates that include joint size and usage efficiencies, visit our website usage calculator at www.tremcosealants.com.

Applicable Standards

Dymonic FC meets or exceeds the requirements of the following specifications:

- ASTM C920 Type S, Grade NS, Class 35, Use NT, M, A and O
- ASTM C1248
- U.S. Federal Specification TT-S-00230C Class A, Type II
- CAN/CGSB 19.13-M87

Fire-Rated Systems

FF-D-1063, FW-D-1059, HW-D-1054, WW-D-1054

Joint Design

Dymonic FC may be used in any joint designed in accordance with accepted architectural/engineering practices. Joint width should be 4 times anticipated movement, but not less than 1/4" (6 mm).

Joint Backing


Closed cell or reticulated polyethylene backer rod is recommended as joint backing to control sealant depth and to ensure intimate contact of sealant with joint walls when tooling. Where depth of joint will prevent the use of backer rod, an adhesive backed polyethylene tape (bond breaker tape) should be used to prevent three-sided adhesion. All backing should be dry at time of sealant application.

TYPICAL PHYSICAL PROPERTIES

Property	Test Method	Typical Value
Rheological Properties	ASTM C639	Non-sag (NS), 0" of sag in channel
Extrusion Rate	ASTM C1183	93.1 mL/min
Hardness Properties	ASTM C661	25
Weight Loss	ASTM C1246	Pass
Skin Time		1 hr
Tack Free Time	ASTM C679	3 to 4 hr
Stain & Color Change	ASTM C510	No visible color change/No stain
Adhesion-in-Peel	ASTM C794	Aluminum 20 to 25 pli (89 to 112 N) Concrete 18 to 22 pli (80 to 98 N) No Adhesion Loss
Effects of Accelerated Aging	ASTM C793	Pass
Movement Capability		$\pm 35\%$

Sealant Dimensions

W = Sealant width, D = Sealant depth, C = Contact area.

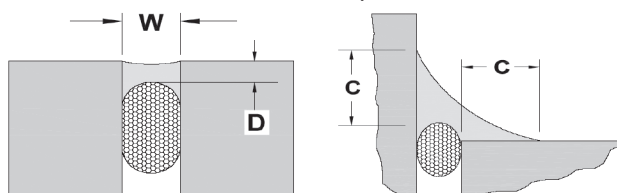

EXPANSION JOINTS - The minimum width and depth of any sealant application should be 1/4" x 1/4" (6 mm by 6 mm).

The depth (D) of sealant may be equal to the width (W) of joints that are less than 1/2" (13 mm) wide. For joints ranging from 1/2" to 1" (13 mm to 25 mm) wide, the sealant depth should be approximately one-half of the joint width.

The maximum depth (D) of any sealant application should be 1/2" (13 mm). For joints that are wider than 1" (25 mm) contact Tremco Technical Services or your local Sales Representative.

WINDOW PERIMETERS – For fillet beads, or angle beads around windows and doors, the sealant should exhibit a minimum surface contact area (C) of 1/4" (6 mm) onto each substrate. Proper joint backing or bond breaking should be provided to allow for anticipated movement.

Surface Preparations

Surfaces must be sound, clean, and dry. All release agents, existing waterproofing, dust, loose mortar, laitance, paints, or other finishes must be removed. This can be accomplished with a thorough wire brushing, grinding, sandblasting, or solvent washing, depending on the contamination.

Tremco recommends that surface temperatures be 40 °F (4 °C) or above at the time the sealant is applied. If sealant must be applied in temperatures below 40 °F (4 °C), please refer to the Tremco Guide for Applying Sealants in Cold Weather that can be found on our website at www.tremcosealants.com.

Priming

Where deemed necessary, use TREMprime Silicone Porous Primer for porous surfaces and TREMprime Silicone Metal Primer for metals or plastics. Dymonic FC typically adheres to common construction substrates without primers; however, due to the variability of substrate finishes such as Kynar and anodized aluminum, Tremco always recommends that a mock-up or field adhesion test be performed on the actual materials being used on the job to verify the need for a primer. A description of the field adhesion test can be found in appendix X1 of ASTM C1193, Standard Guide for Use of Joint Sealants.

Application

Dymonic FC is easy to apply with conventional caulking equipment. Ensure that the backer rod is friction fitted properly and any primers have been applied. Fill the joint completely with a proper width-to-depth ratio and tool to ensure intimate contact of sealant with joint walls. Dry tooling is always preferred, although xylene can be used in limited amounts to slick the spatula if needed following the initial dry tooling.

For a cleaner finish, mask the sides of the joint with tape prior to filling.

Cure Time

Dymonic FC generally cures at a rate of 3/32" per day at 75 °F (24 °C) and 50% RH. Dymonic FC will skin in 1 hr and be tack-free in 3 to 4 hr. The cure time will increase as temperatures and/or humidity decrease. A good rule of thumb is one additional day for every 10 °F decrease in temperature.

Clean up

Excess sealant and smears adjacent to the joint interface can be carefully removed with xylene or mineral spirits before the sealant cures. Any utensils used for tooling can also be cleaned with xylene or mineral spirits.

Limitations

- Do not apply over damp or contaminated surfaces.
- Use with adequate ventilation.
- Do not use under polyurethane deck coatings unless the sealant is fully cured.
- Always utilize the accompanying MSDS for information on Personal Protective Equipment (PPE) and health Hazards.
- Although Dymonic FC is paintable, this does not imply adhesion to and compatibility with all paints. Please refer to Tremco Technical Bulletin No. S-09-05 for more information.

Warranty

Tremco warrants its Products to be free of defects in materials, but makes no warranty as to appearance or color. Since methods of application and on-site conditions are beyond our control and can affect performance, Tremco makes no other warranty, expressed or implied including warranties of MERCHANTABILITY and FITNESS FOR A PARTICULAR PURPOSE, with respect to Tremco Products. Tremco's sole obligation shall be, at its option, to replace or refund the purchase of the quantity of Tremco Products proven to be defective and Tremco shall not be liable for any loss or damage.

Please refer to our website at www.tremcosealants.com for the most up-to-date Product Data Sheets.



Dymonic® FC Standard Colors

MTO/custom colors & alternate packaging available

This guide only offers a general representation of our color offering. Colors viewed on a computer screen and then printed will vary and will never be an exact representation of the actual pigment. When matching is critical, please refer to our color card or sample color strips.



ALMOND




HARTFORD GREEN



ALUMINUM STONE



IVORY

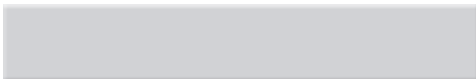

ANODIZED ALUMINUM




LIMESTONE



BEIGE



NATURAL CLAY

 

BLACK



OFF WHITE



BRONZE



PRECAST WHITE



BUFF



REDWOOD TAN



DARK BRONZE



STONE



GRAY



WHITE



251 Exchange

Storefront Doors

190, 350 and 500 Standard Entrances

Single Source
Packages
Generate Versatile
First Impressions




Garland Special Events Center, Garland, TX
Architect: HKS, Inc., Dallas, TX
Glazing Contractor: B & B Glass, Inc., Dallas, TX

Tough yet attractive, the clean lines of Kawneer's Standard Entrances are designed as a single-source package of door, door frame and hardware that is easily adaptable to custom requirements. Designed to complement new or remodel construction, modern or traditional architecture, they are engineered, constructed and tested to make good first impressions while withstanding the rigors of constant use by occupants and visitors.

Performance

To resist both lever arm and torsion forces that constantly act on any door, all three entrances feature welded corner construction with Sigma deep penetration and fillet welds plus mechanical fastenings at each corner – a total of 16 welds per door. Each door corner comes with a Limited Lifetime Warranty, good for the life of the door under normal use operation. It is transferable from building owner to owner and is in addition to the standard two-year warranty covering material and workmanship of each Kawneer Door.

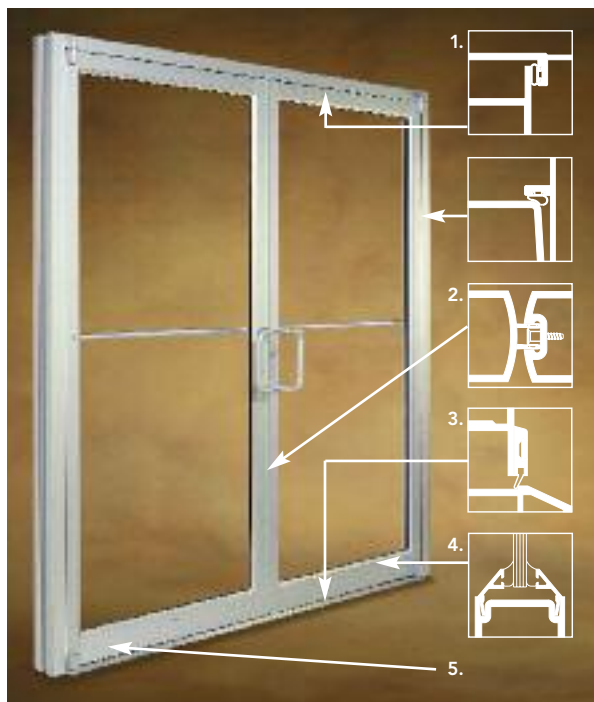

1. Thermoplastic elastomer weatherstrip in blade-stop of frame jambs, header or transom bar.
2. Integral polymeric fin is attached to adjustable astragal creating an air barrier between pairs of doors.
3. Optional surface-applied bottom weatherstrip with flexible blade gasket. Extruded raised lip on threshold to provide a continuous contact surface for bottom weatherstrip.
4. Standard 1/4" beveled glass stops sheet water and dirt off without leaving residue.
5. Available in all finishes offered by Kawneer.

The 190 Narrow Stile Entrance

- Is engineered for moderate traffic in applications such as stores, offices and apartment buildings
- Vertical stile measures 2-1/8"; top rail 2-1/4" and bottom rail 3-7/8"
- Results in a slim look that meets virtually all construction requirements

The 350 Medium Stile Entrance

- Provides extra strength for applications such as schools, institutions and other high traffic applications
- Vertical stiles and top rails measure 3-1/2"
- Bottom rail measures 6-1/2" for extra durability

The 500 Wide Stile Entrance

- Creates a monumental visual statement for applications such as banks, libraries and public buildings
- Vertical stiles and top rail are 5"; bottom rail measures 6-1/2"
- Results in superior strength for buildings experiencing heavy traffic conditions

Economy

Kawneer's Sealair® bulb neoprene weatherstripping forms a positive seal around the door frame and provides a substantial reduction in air infiltration, resulting in improved comfort and economies in heating and cooling costs. The system is wear and temperature-resistant and replaces conventional weathering. Bottom weatherstrip at the interior contains a flexible blade gasket to meet and contact the threshold, enhancing the air and water infiltration performance characteristics.

For the Finishing Touch

Permanodic® Anodized finishes are available in Class I and Class II in seven different colors.


Dark Bronze Anodized

Painted Finishes, including fluoropolymer that meet or exceed AAMA 2605, are offered in many standard choices and an unlimited number of specially-designed colors.

Solvent-free powder coatings add the "green" element with high performance, durability and scratch resistance that meet the standards of AAMA 2604.

General

- Heights vary to 10'; widths range from approximately 3' to 4'
- Door frame face widths range to a maximum of 4", while depths range to 6"
- Door operation is single or double-acting with maximum security locks or Touch Bar Panics standard
- Architect's Classic one inch round, bent bar push/pull hardware is available in various finishes and sizes
- Infills range from under 1/4" to more than 1"

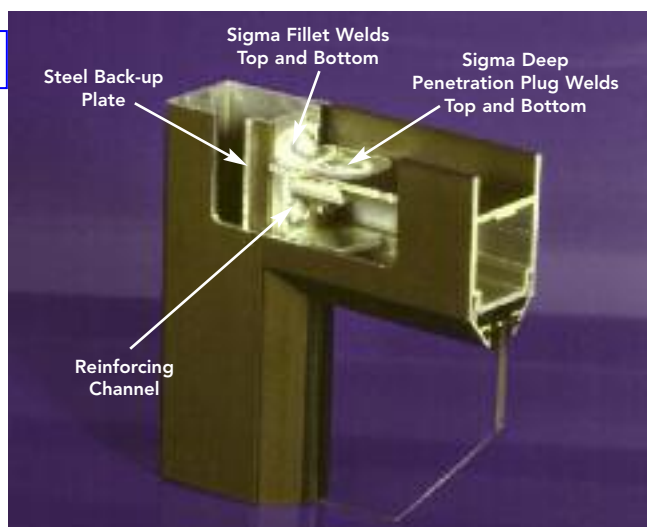

Kawneer Company, Inc.
Technology Park / Atlanta
555 Guthridge Court
Norcross, GA 30092




kawneer.com
770 . 449 . 5555

KAWNEER
AN ALCOA COMPANY





Dark BronzeFinish

350 MEDIUM STILE

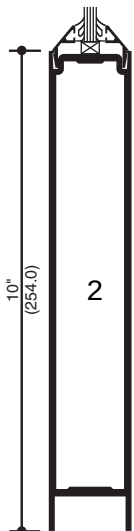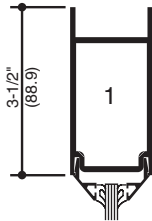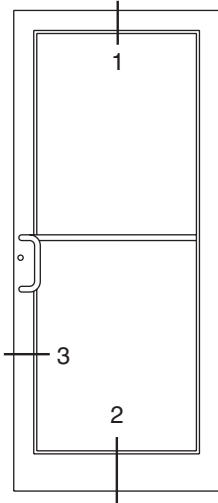

SINGLE ACTING

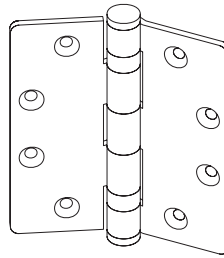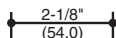


Top & Bottom Butt Hinges

BUTT HINGE

Description: Commercial quality 300 series stainless steel hinge with leafs of five knuckle two ball bearing construction. The hinge barrel is enclosed with button tips and incorporates a non-removable pin. The hinge is a radius corner, standard template butt of 4-1/2" x 4" (114.3 x 101.6). The hinge leaf thickness is 0.134 inches (3.4). It is also available in electric transfer model.

Application: The butt hinge is fully mortised into the door hinge stile and frame hinge jamb. Reinforcing plates are used in both the frame jamb and hinge stile for secure screw anchorage available. The use of an intermediate butt (1-1/2 pair per leaf) is suggested for doors in high traffic areas or for doors over 7'-6" (2286).

Finish: Hinges are powder painted to blend with door finish.

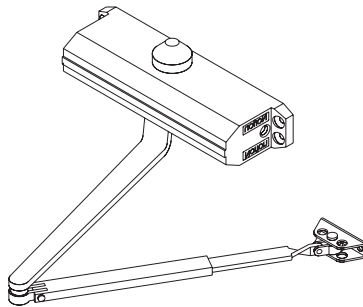

NORTON 1601 and NORTON 1601 BF


Description: The Norton 1601 and 1601BF are ANSI Grade 1 certified and is the standard offering in Kawneer's entrance package program. The compact closer design blends well with narrow aluminum door and frame sightlines. This versatile and rugged surface closer features hydraulic spring power controlled rack and pinion operation. The Norton 1601 offers adjustable spring sizes 3 - 6 while the Norton 1601BF offers adjustable spring sizes 1 - 4. The Norton 1601BF is ADA compliant for interior doors. The closer is non-handed, with separate adjustment for sweep and latch ranges are standard, an adjustment screw controls the back-check. Drop plates, corner brackets, and hold open arms are optional accessories.

Application: Closer mounting options are: Hinge (Pull) Side Mounting; the closer is mounted to the top door rail with the arm attached to the transom bar/header. Top Jamb (Push Side) Mounting; the closer is mounted to the transom bar/header. Parallel Arm (Push Side) Mounting; the closer is mounted to the top door rail with the arm and soffit plate attached to the transom bar/header. Parallel Arm mounting folds the closer arm parallel to the transom bar/header and minimizes the arm projection. The closer is suitable to areas of medium traffic volume.


Finish: Painted to match #17 finish and #40 finish.

KAWNEER FLUSH BOLT


Description: A standard pair of doors includes top and bottom flush bolts in the inactive leaf. The flush bolts provide two inactive leaf "lock" points in addition to the active leaf which locks into the inactive leaf. They are flush mounted in the nose of the door stile and are finished to match.

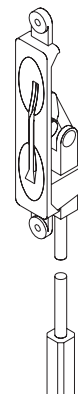


ARCHITECTS CLASSIC (PUSH PULL SETS)

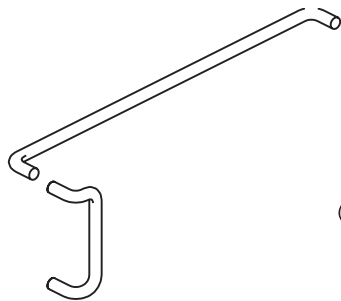

CO-9/CP-II

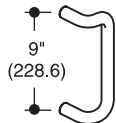

STYLE CO-9
PULL

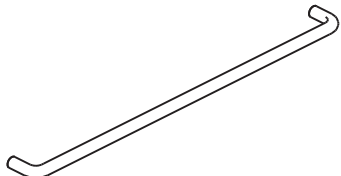


STYLE CP-II* PUSH BAR

ADAMS RITE MS-1850
DEADLOCK


Description: This deadlock incorporates an aluminum faceplate and five ply laminated steel bolt with 1-3/8" (34.9) standard throw. For special conditions, a 13/16" (20.5) throw is available. All vulnerable lock parts are designed to resist sawing attempts. The lock accepts any standard 1-5/32" (29.4) mortised cylinder or thumbturn (with MS cam). Backset (center line of face plate to center line of cylinder) is 1-1/8" (28.6) on all doors.

Application: Standard lock used in the active leaf of a pair of doors or on a single door. It may be converted to two point or three point locking.

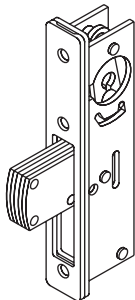


KAWNEER
LOCK CYLINDERS

Description: Kawneer standard cylinders are 5 pin-mortised with a diameter of 1-5/32" (29.4). As shown in the illustration, the cylinders are key operated , thumbturn operated or blank. Keyed alike cylinders are available to meet various keying schemes. The cylinder scalps and thumbturns are finished to match the door.

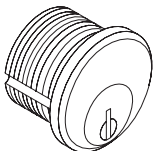


KEYED CYLINDER

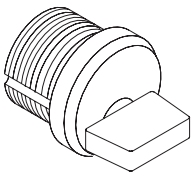


THUMBTURN

KAWNEER THRESHOLDS

Description/Application: Kawneer thresholds are factory fabricated and prepared for the appropriate hinging and locking hardware. They are extruded-mill finish aluminum and are engineered for maximum strength as an integral part of the door and frame. Threshold height from the finished floor is 1/2" (12.7mm) except as noted.

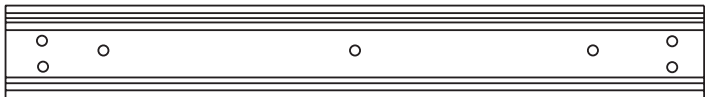

BUTT HUNG
For Overhead Closer

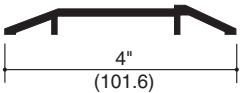



251 Exchange

Shop Drawings

SYMBOLS			
1 TITLE SCALE QUANTITY ARCHITECTURAL REFERENCE	ELEVATION NAME		
1 VIEW TITLE SCALE	DETAIL NAME		
1	ELEVATION CALLOUT		
1 101	SECTION CALLOUT		
	REVISED ITEM		
1	REVISION NUMBER		

SUB. DIM. = SUBSTRATE DIMENSION
PNL. DIM. = PANEL DIMENSION

INFORMATION AVAILABLE TO PREPARE DRAWINGS

ARCHITECTURAL DRAWINGS DATED - 09/21/2018
EXECUTIVE GLASS SERVICES, INC. - SCOPE OF WORK

NOTES TO ARCHITECT:

GENERAL NOTES

1.) LIMITATIONS: THESE DRAWINGS REPRESENT AN INTERPRETATION OF ARCHITECTURAL INFORMATION MADE AVAILABLE TO KS DRAFTING & DESIGN, LLC. KS DRAFTING & DESIGN, LLC. MAKES NO REPRESENTATION OR WARRANTY TO THE PERFORMANCE OR COMPLETENESS OF THE ARCHITECTURAL DETAILS OF THE SURROUNDING AREAS.

2.) CONFIRMATION: ANY LISTED TOLERANCES, DIMENSIONS, DEFLECTION, ANCHORAGE, REFERENCES, AND FUNCTIONAL PERFORMANCE REQUIREMENTS SHALL BE CONFIRMED WITH THE ARCHITECT, AND VALIDATED BY FIELD MEASUREMENTS TO ENSURE SIZING, PERFORMANCE COMPLIANCE, AND ARCHITECTURAL INTENT.

3.) ACCEPTANCE: FINAL APPROVAL OF THESE DRAWINGS CONSTITUTES ACCEPTANCE OF ALL DEVIATIONS, IF ANY, AND ALL WORK CONTAINED HEREIN.

4.) USE: KS DRAFTING & DESIGN, LLC. ASSUMES NO RESPONSIBILITY FOR THE USE OF THESE DRAWINGS BY OTHER TRADES.

5.) COMPLIANCE: ARCHITECT, ENGINEER, GENERAL CONTRACTOR, AND MISC. TRADES ARE RESPONSIBLE FOR THE SELECTION, INSTALLATION, AND ADJUSTMENT OF SYSTEMS TO ENSURE COMPLIANCE WITH ALL APPLICABLE DESIGN, ENERGY, RATING, BUILDING, AND/ OR SAFETY CODES.

6.) QUALITY OF CONSTRUCTION: ROUGH OPENINGS MAY NOT BE PLUMB, SQUARE, OR LEVEL. CONTRACTOR TO VERIFY EXISTING OPENINGS.

7.) RELEASE OF LIABILITY: THESE DRAWINGS HAVE BEEN PREPARED BY KS DRAFTING & DESIGN, LLC. FOR USE BY THE CUSTOMER. THE CUSTOMER AGREES TO ASSUME ALL LIABILITY AND ANY CLAIMS THAT MAY ARISE FROM THE USE OF, OR INFORMATION CONTAINED IN THESE DRAWINGS.

SHEET LIST

SHEET	DESCRIPTION
100	COVER SHEET
200	FLOOR PLANS
201	EXTERIOR BUILDING ELEVATIONS
202	FRAME ELEVATIONS
203	PANEL ELEVATIONS
204	PANEL ELEVATIONS
205	PANEL ELEVATIONS
206	PANEL ELEVATIONS
207	PANEL ELEVATIONS
208	PANEL WALL SECTIONS
209	FRAME ELEVATIONS
210	FRAME ELEVATIONS
211	FRAME ELEVATIONS
300	DETAILS
301	DETAILS
302	DETAILS
303	DETAILS
304	DETAILS

DOOR SCHEDULE					
DOOR #	DOOR WIDTH	DOOR HEIGHT	ACTIVE LEAF		
101	6'-0"	7'-0"	OUTSWING		
HARDWARE SET #1: KAWNEER BUTT HINGES SURFACE MOUNTED OVERHEAD CLOSER STANDARD PULLS ADA THRESHOLD					

GLASS SCHEDULE			
MARK	GLAZING DESCRIPTION AND MAKEUP		NOTES
GL-1	DESCRIPTION	1" INSULATED UNIT:	
	OUTBOARD:	$\frac{3}{4}$ " GRAY, TEMPERED	
	AIRSPACE:	$\frac{1}{2}$ " AIR SPACER	
	INBOARD:	$\frac{3}{4}$ " VITRO SB 70XL LOW-E ON #3 SURFACE, TEMPERED	

GL-2	DESCRIPTION	1" INSULATED UNIT:	
	OUTBOARD:	$\frac{1}{4}$ " GRAY, ANNEALED	
	AIRSPACE:	$\frac{1}{2}$ " AIR SPACER	
	INBOARD:	$\frac{1}{4}$ " VITRO SB 70XL LOW-E ON #3 SURFACE, TEMPERED	

MATERIAL SCHEDULE

PRODUCT TYPE	MANUFACTURER	SYSTEM	PROFILE DIMENSIONS	DESCRIPTION	FINISH
STOREFRONT DOOR	KAWNEER	MEDIUM STILE	1 $\frac{3}{4}$ " THICK	3 $\frac{1}{2}$ " STILES AND TOP RAIL, 10" BOTTOM RAIL	DARK BRONZE ANODIZED
ACM 4MM	-	COMPOSITE METAL PANELS - WET SEAL SYSTEM	2" SYSTEM DEPTH	$\frac{1}{2}$ " PANEL TO PANEL JOINTS AND $\frac{1}{2}$ " PANEL TERMINATION JOINTS	TERRA COTTA & SW 7051
EXTERIOR SEALANT FOR THE PERIMETER OF THE EXTERIOR ALUMINUM FRAMES AND ACM PANEL JOINTS					

PROJECT:

EXETER PROPERTY GROUP
251 EXCHANGE PLACE

LOCATION:

251 EXCHANGE PLACE
HERNDON, VA 20170

03/08/2019		
COVER SHEET		
REVISION		
△		
△		
△		
ARCHITECT:	MEYER	GENERAL CONTRACTOR: ULTRA COMPANY
EXECUTIVE GLASS SERVICES, INC.		
PROJECT: 251 EXCHANGE PLACE EXETER PROPERTY 251 EXCHANGE PLACE HERNDON, VA 20170		
105 EXECUTIVE DRIVE, SUITE 210 STERLING, VIRGINIA 20166 PHONE: 703-456-4450 FAX: 703-456-4453		
DWG BY: KS		
CHK BY: SA		
JOB NO: 9552		
DRAWING NO: 100 1 OF 18		

03/08/2019

FLOOR PLANS

REVISION

△

△

△

MEYER

ARCHITECT:

GENERAL CONTRACTOR: ULTRA COMPANY

EXECUTIVE
GLASS SERVICES, INC.

105 EXECUTIVE DRIVE, SUITE 210
STERLING, VIRGINIA 20166
PHONE: 703-456-4450 FAX: 703-456-4453

PROJECT: 251 EXCHANGE PLACE EXETER PROPERTY
251 EXCHANGE PLACE
HERNDON, VA 20170

DWG BY: KS


CHK BY: SA

JOB NO: 9552



DRAWING NO:

200


2 OF 18

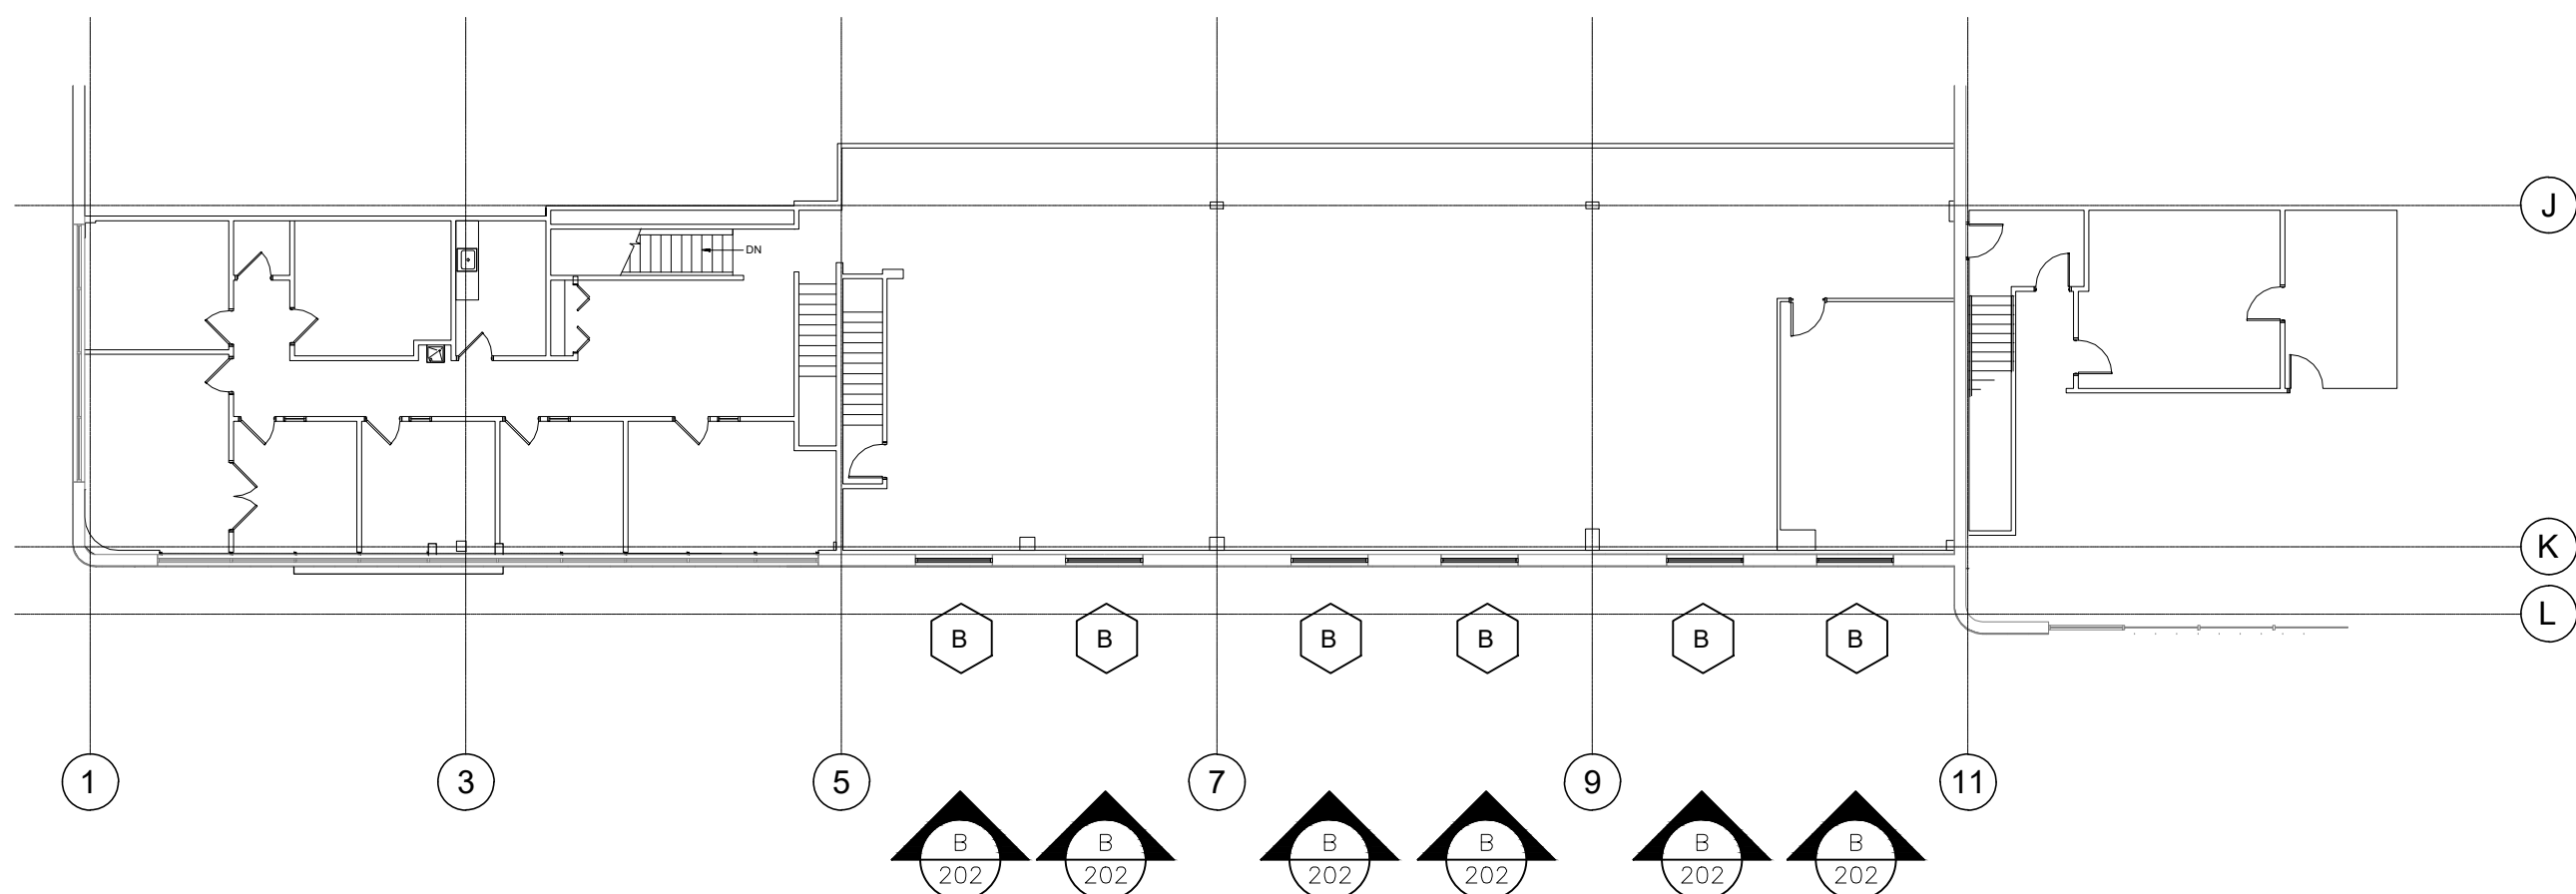


1 SECOND FLOOR PLAN
ARCH. REF.: 1/A1.11

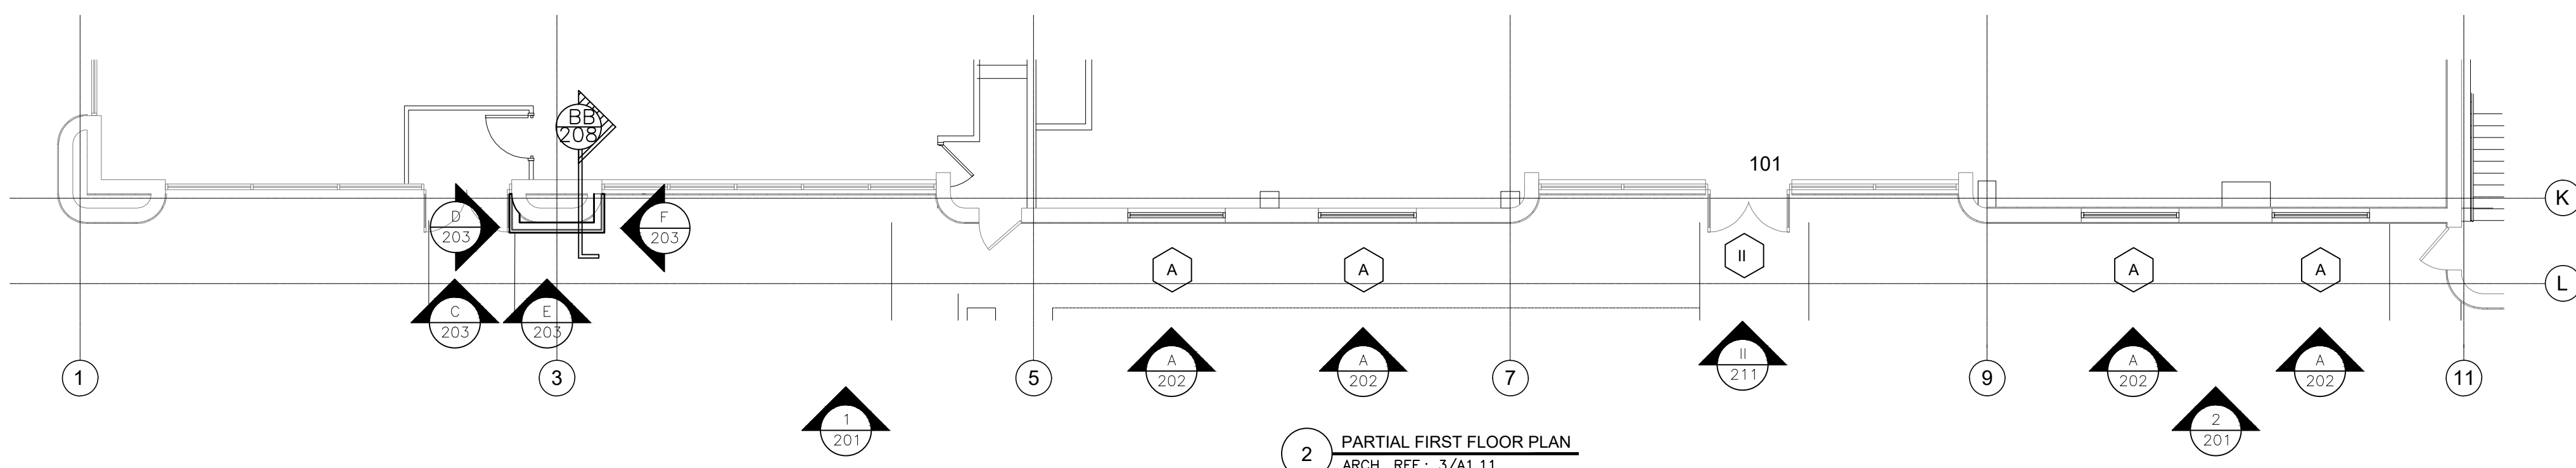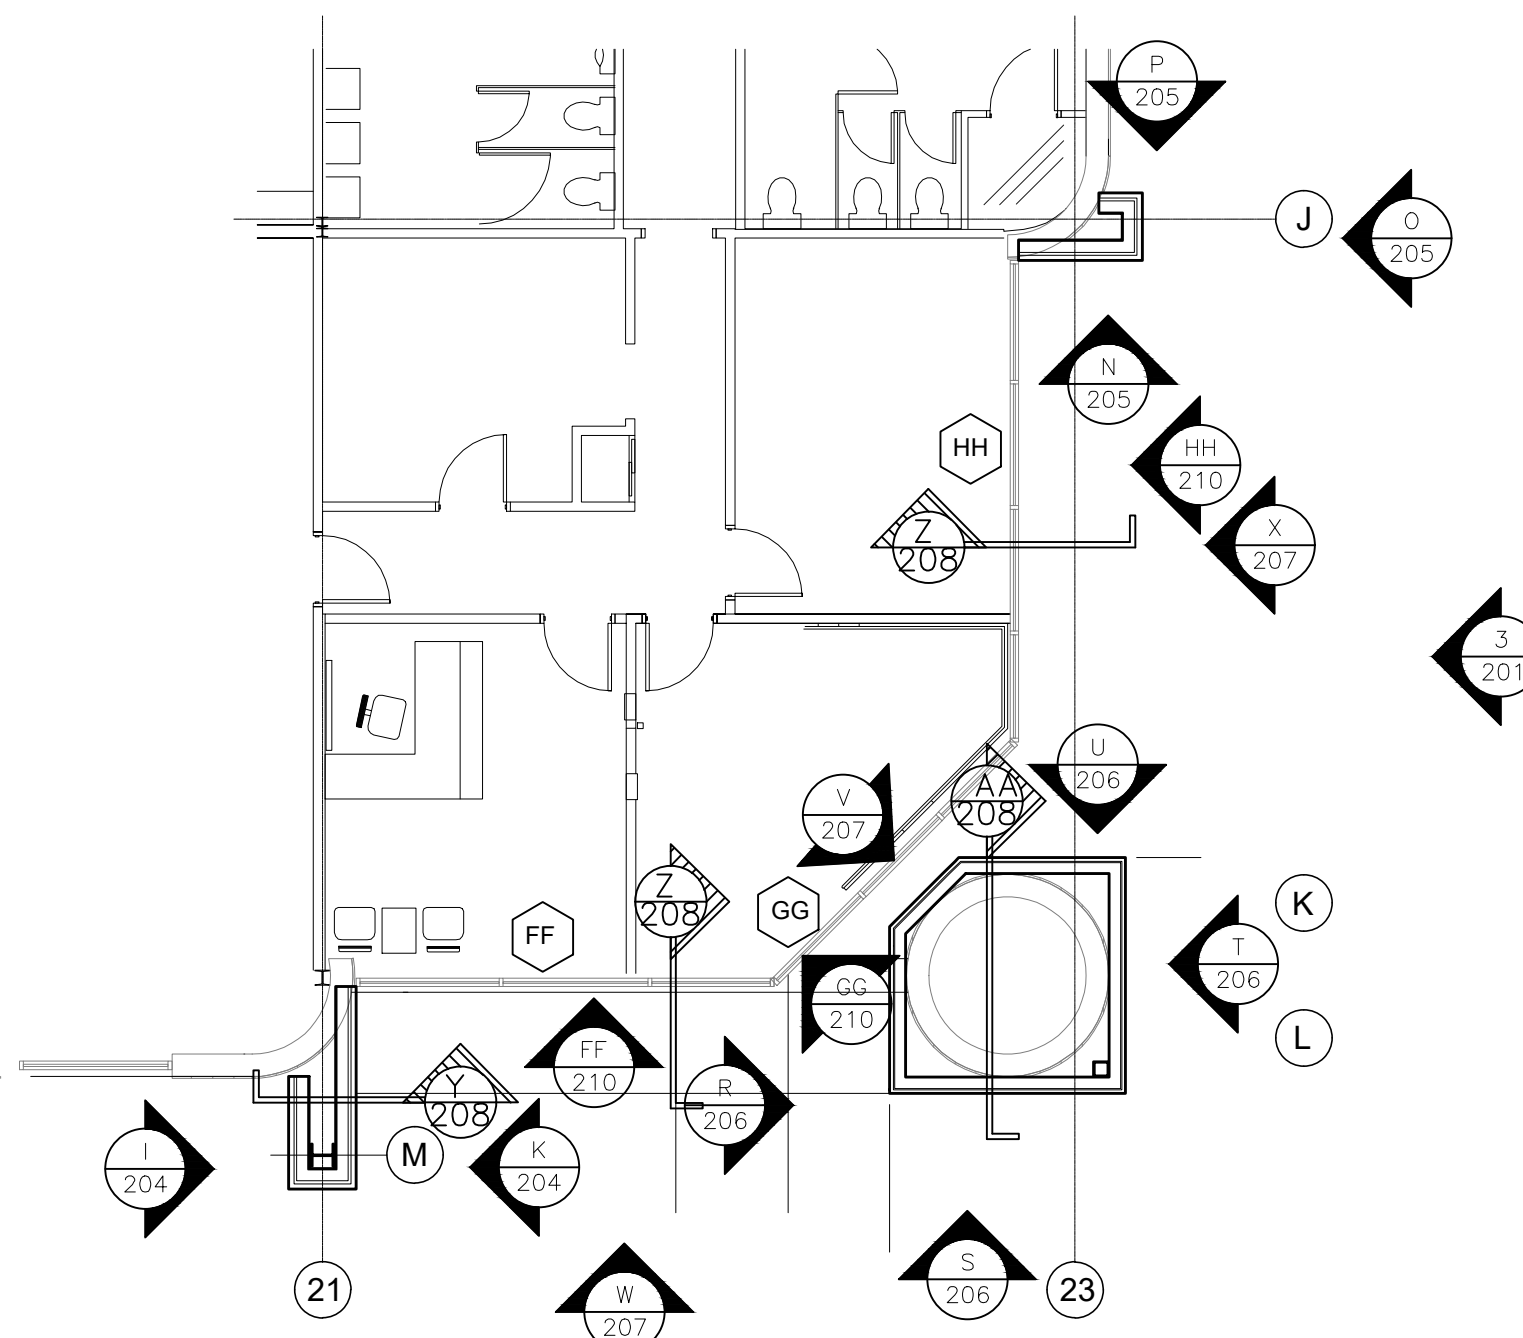


2 PARTIAL FIRST FLOOR PLAN
ARCH. REF.: 3/A1.11

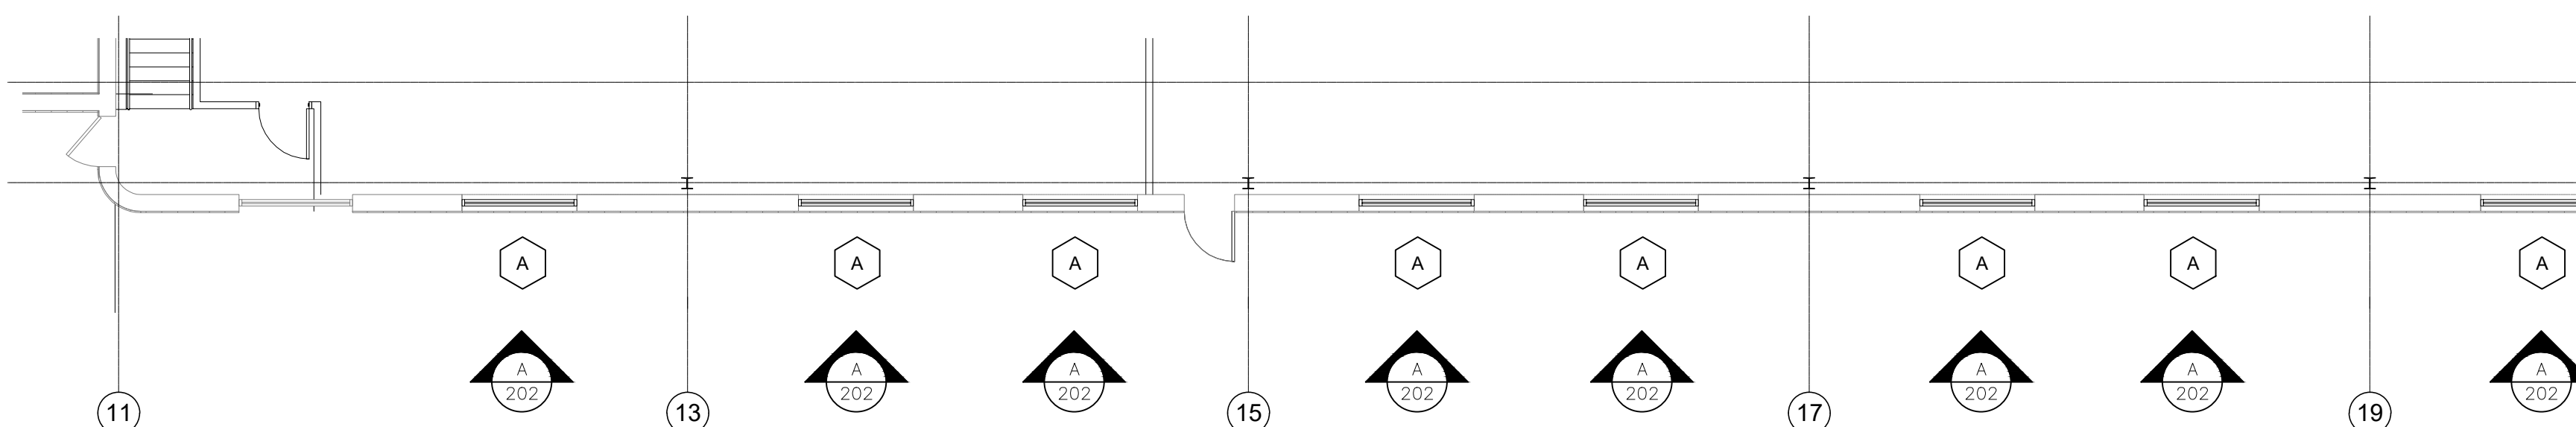


3 PARTIAL FIRST FLOOR PLAN
ARCH. REF.: 4/A1.11

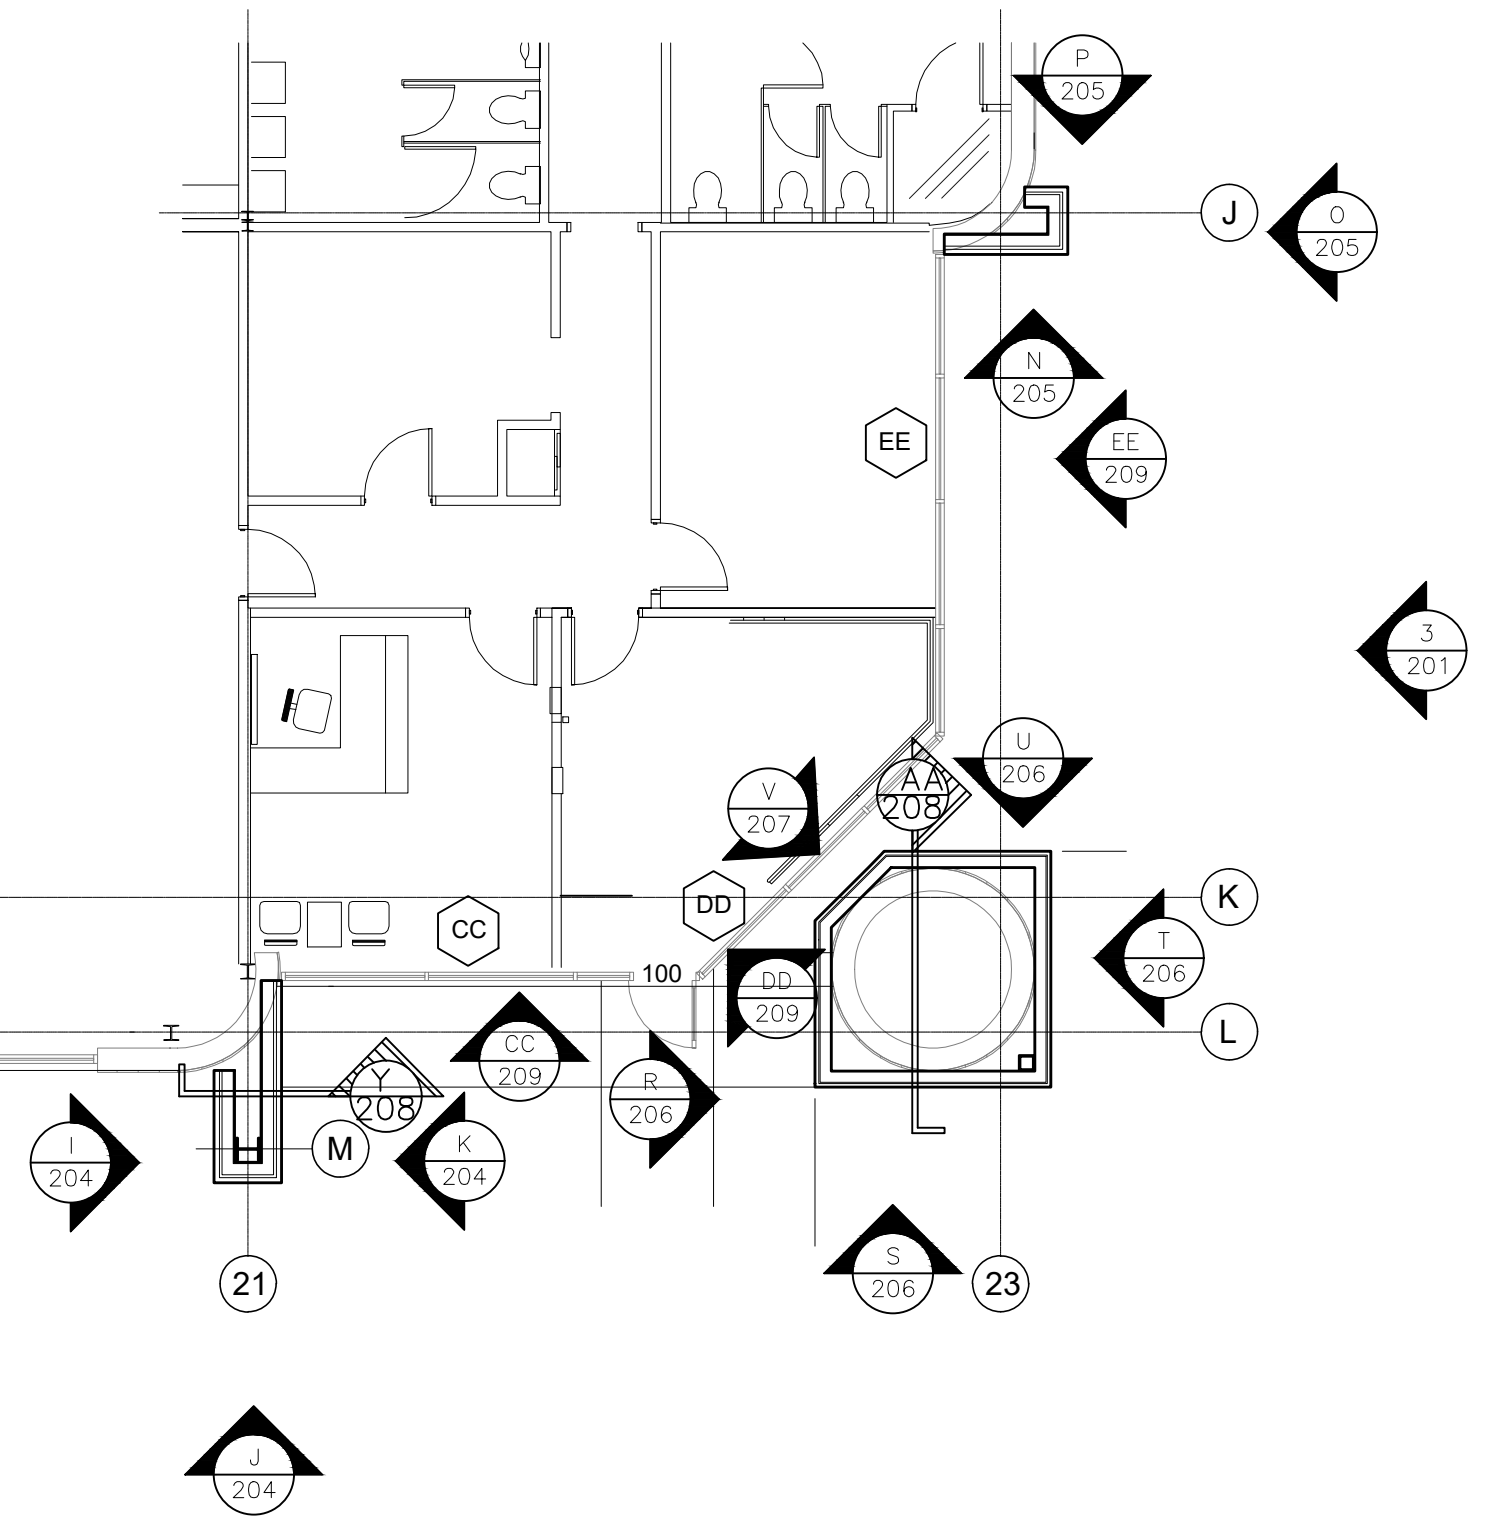

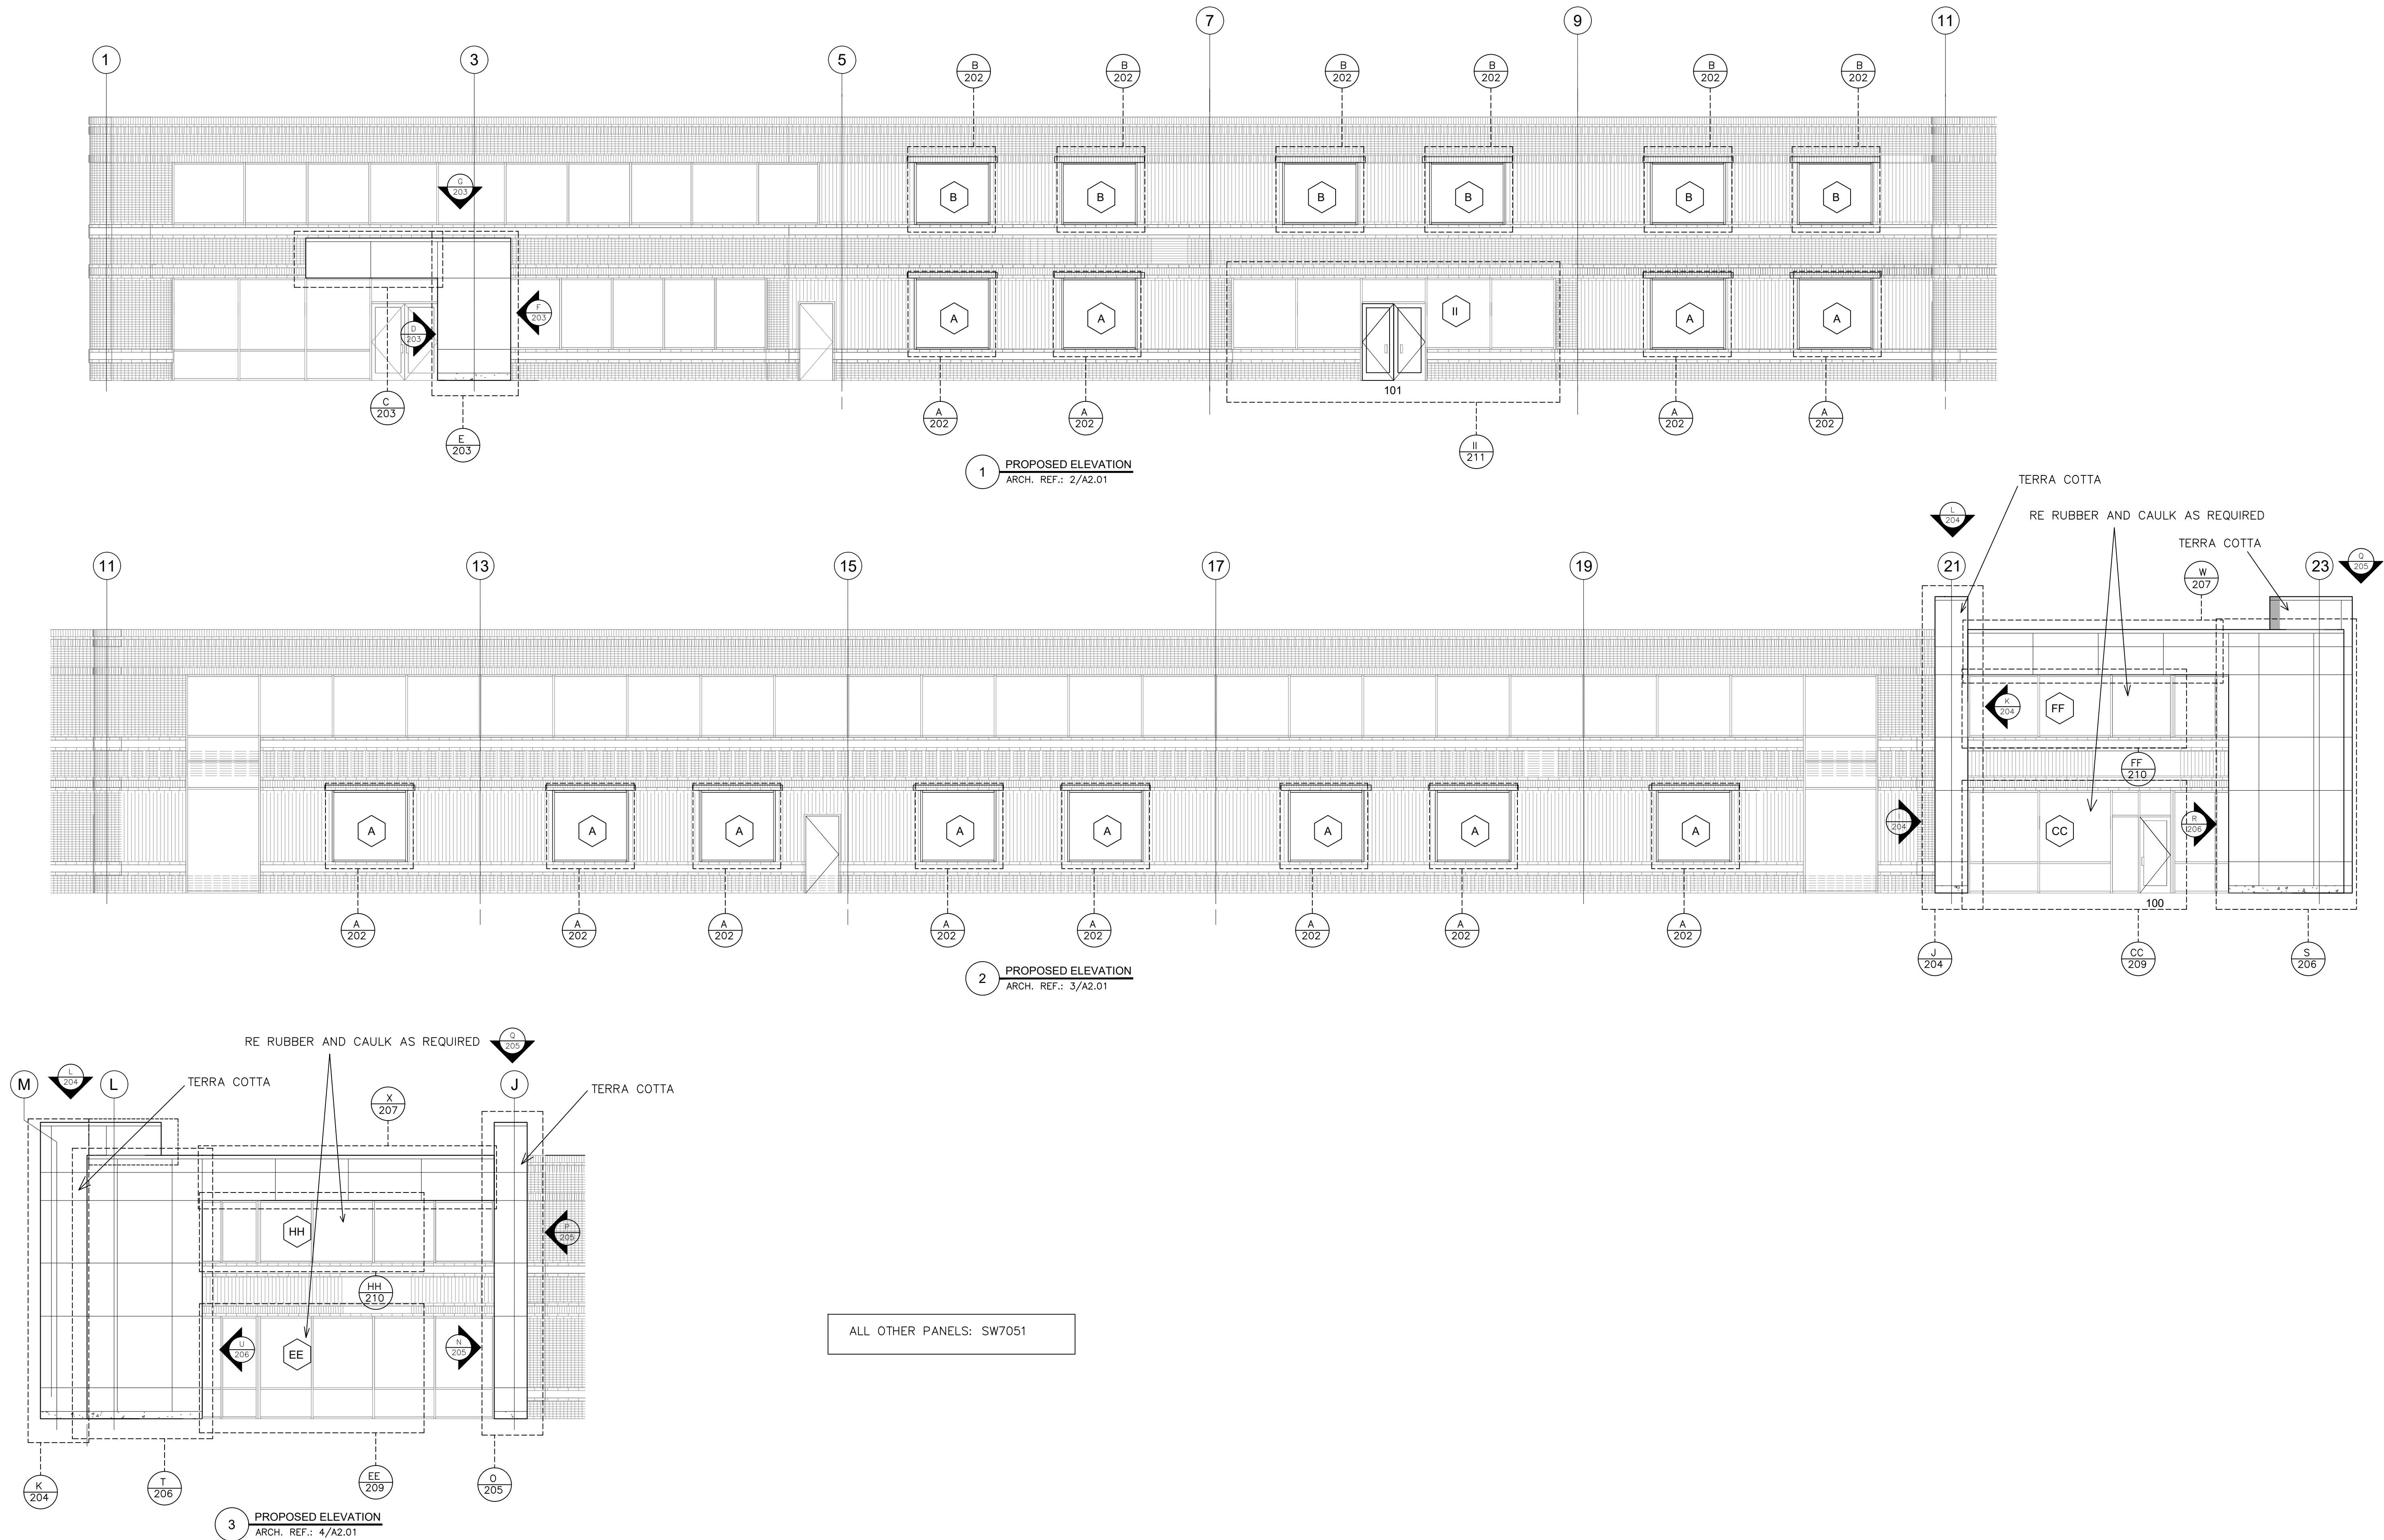


03/08/2019		
ELEVATIONS		
REVISION		
△		
△		
△		
ARCHITECT:	MEYER	
	GENERAL CONTRACTOR: ULTRA COMPANY	
EXECUTIVE GLASS SERVICES, INC. 105 EXECUTIVE DRIVE, SUITE 210 STERLING, VIRGINIA 20166 PHONE: 703-456-4450 FAX: 703-456-4453		
PROJECT: 251 EXCHANGE PLACE EXETER PROPERTY 251 EXCHANGE PLACE HERNDON, VA 20170		
DWG BY: KS		
CHK BY: SA		
JOB NO: 9552		
DRAWING NO: 201 3 OF 18		

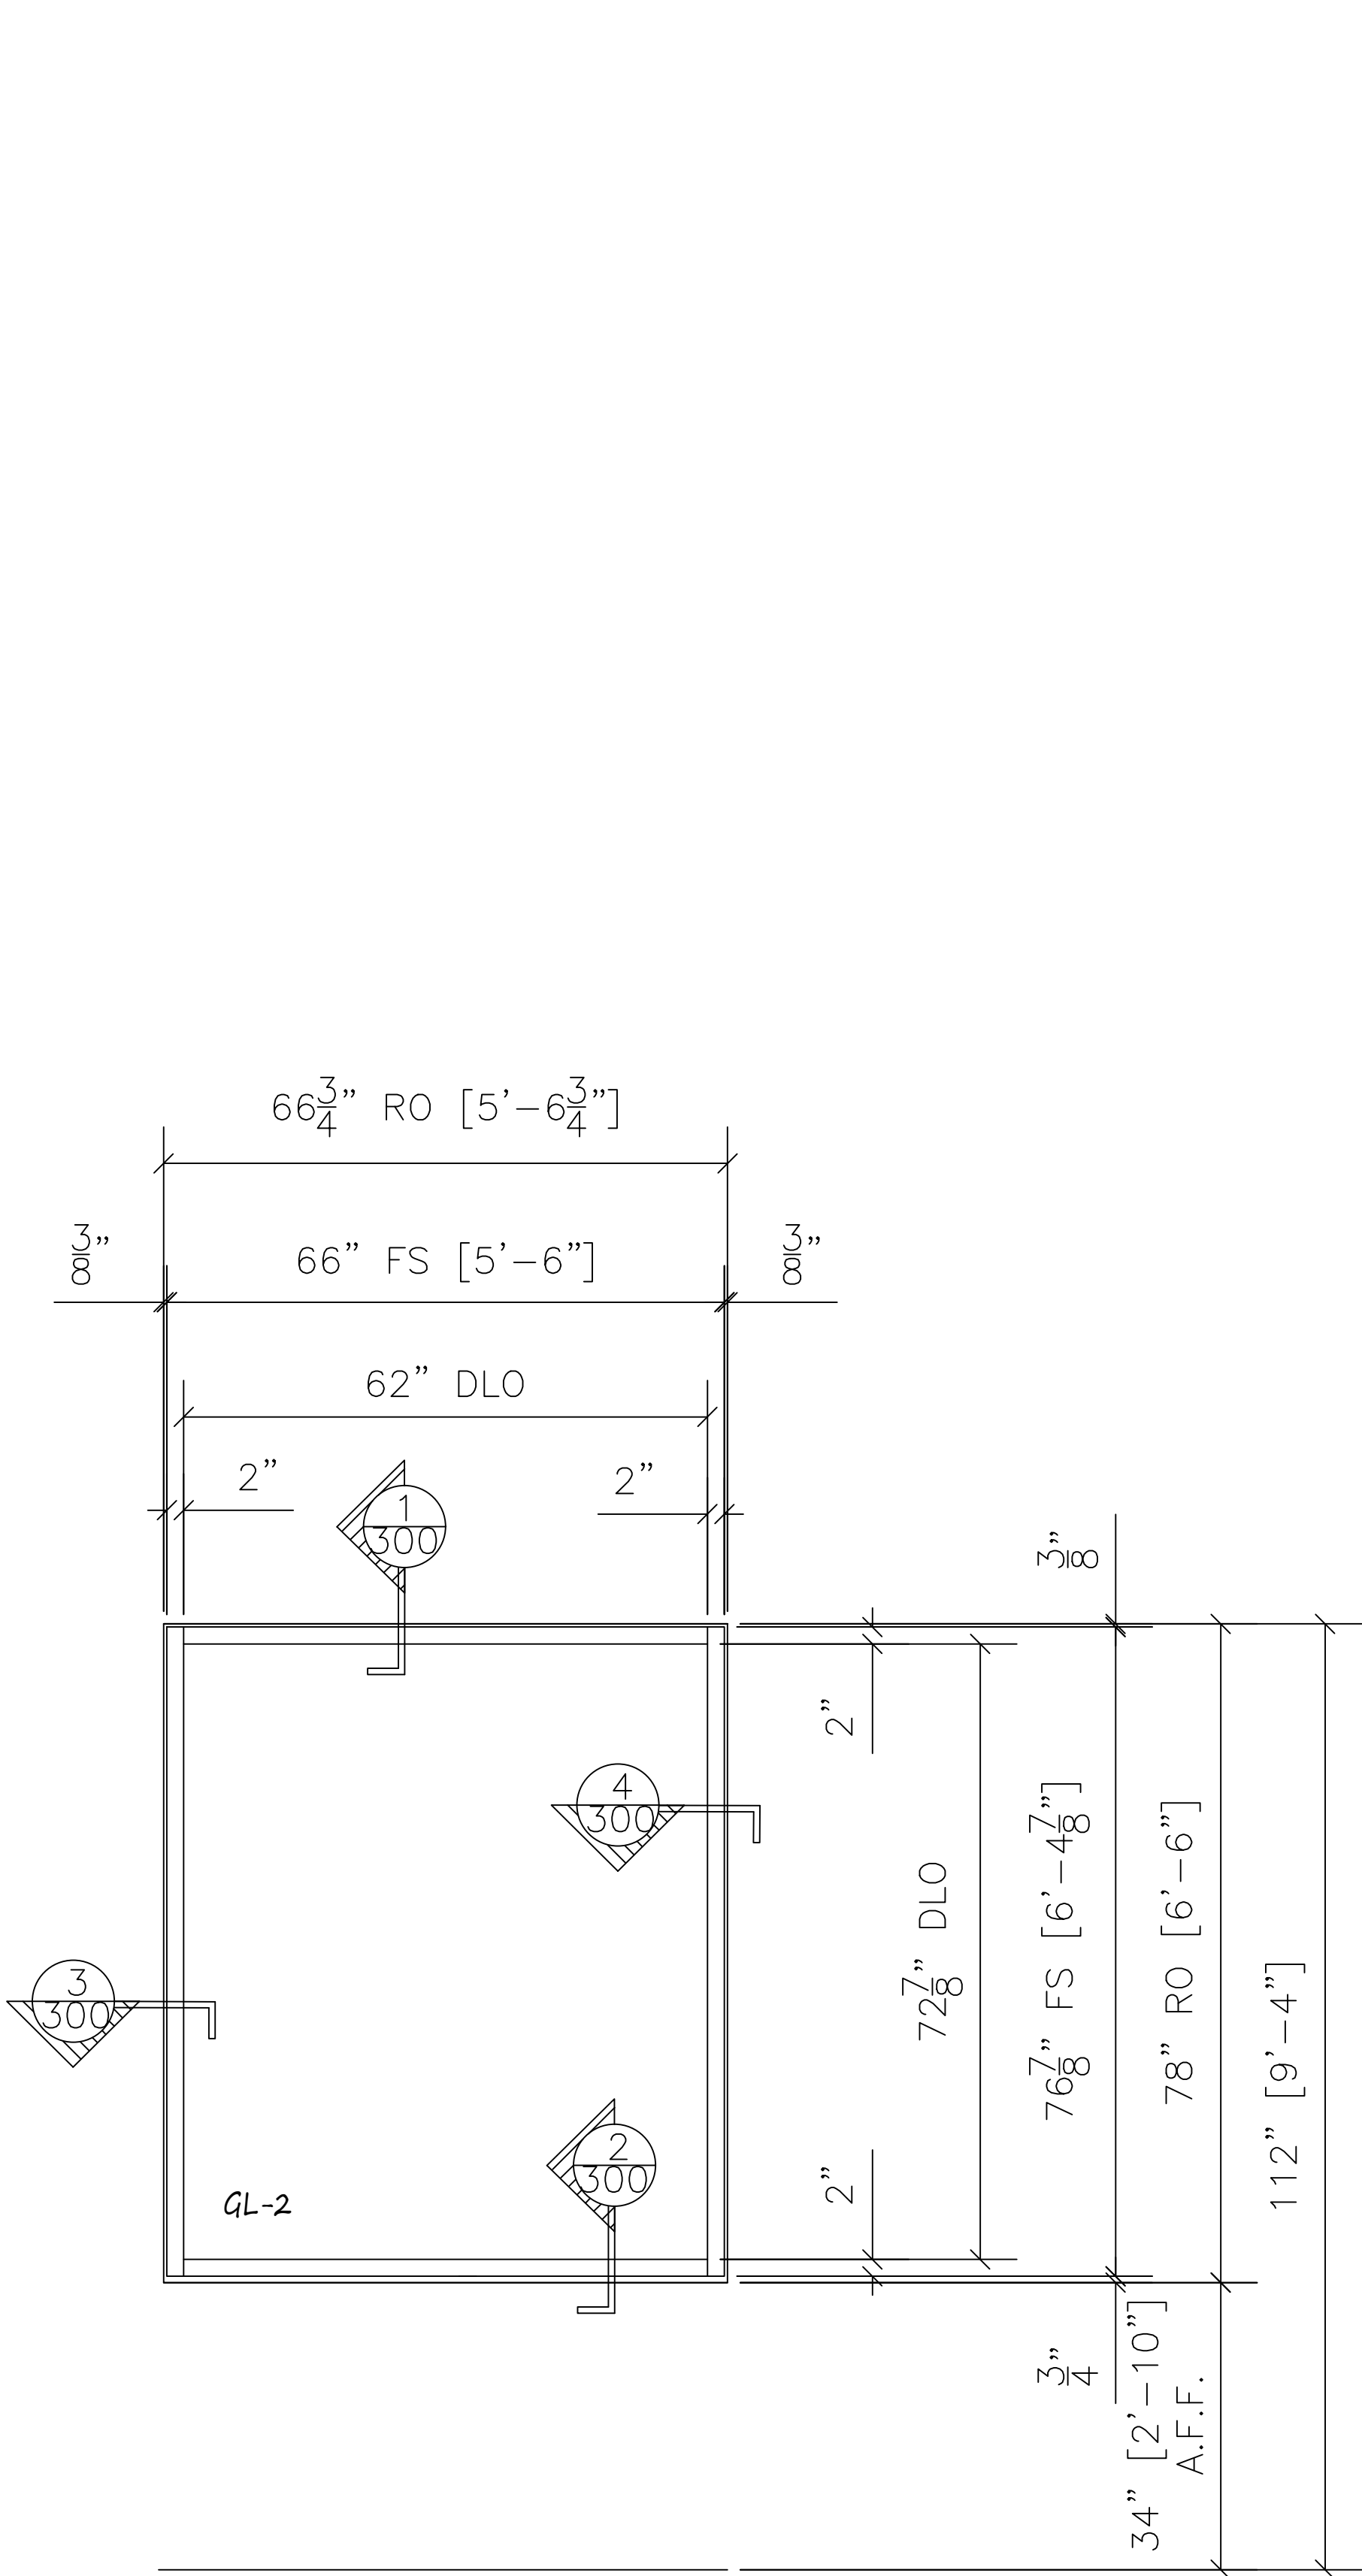

A **STOREFRONT A ELEVATION**
KAWNEER 451T 2" X 4-1/2" EXTERIOR STOREFRONT
ARCH. REF.: A2.01

QTY	LOCATION
12	MAIN ELEVATION - LEVEL 01

12 TOTAL

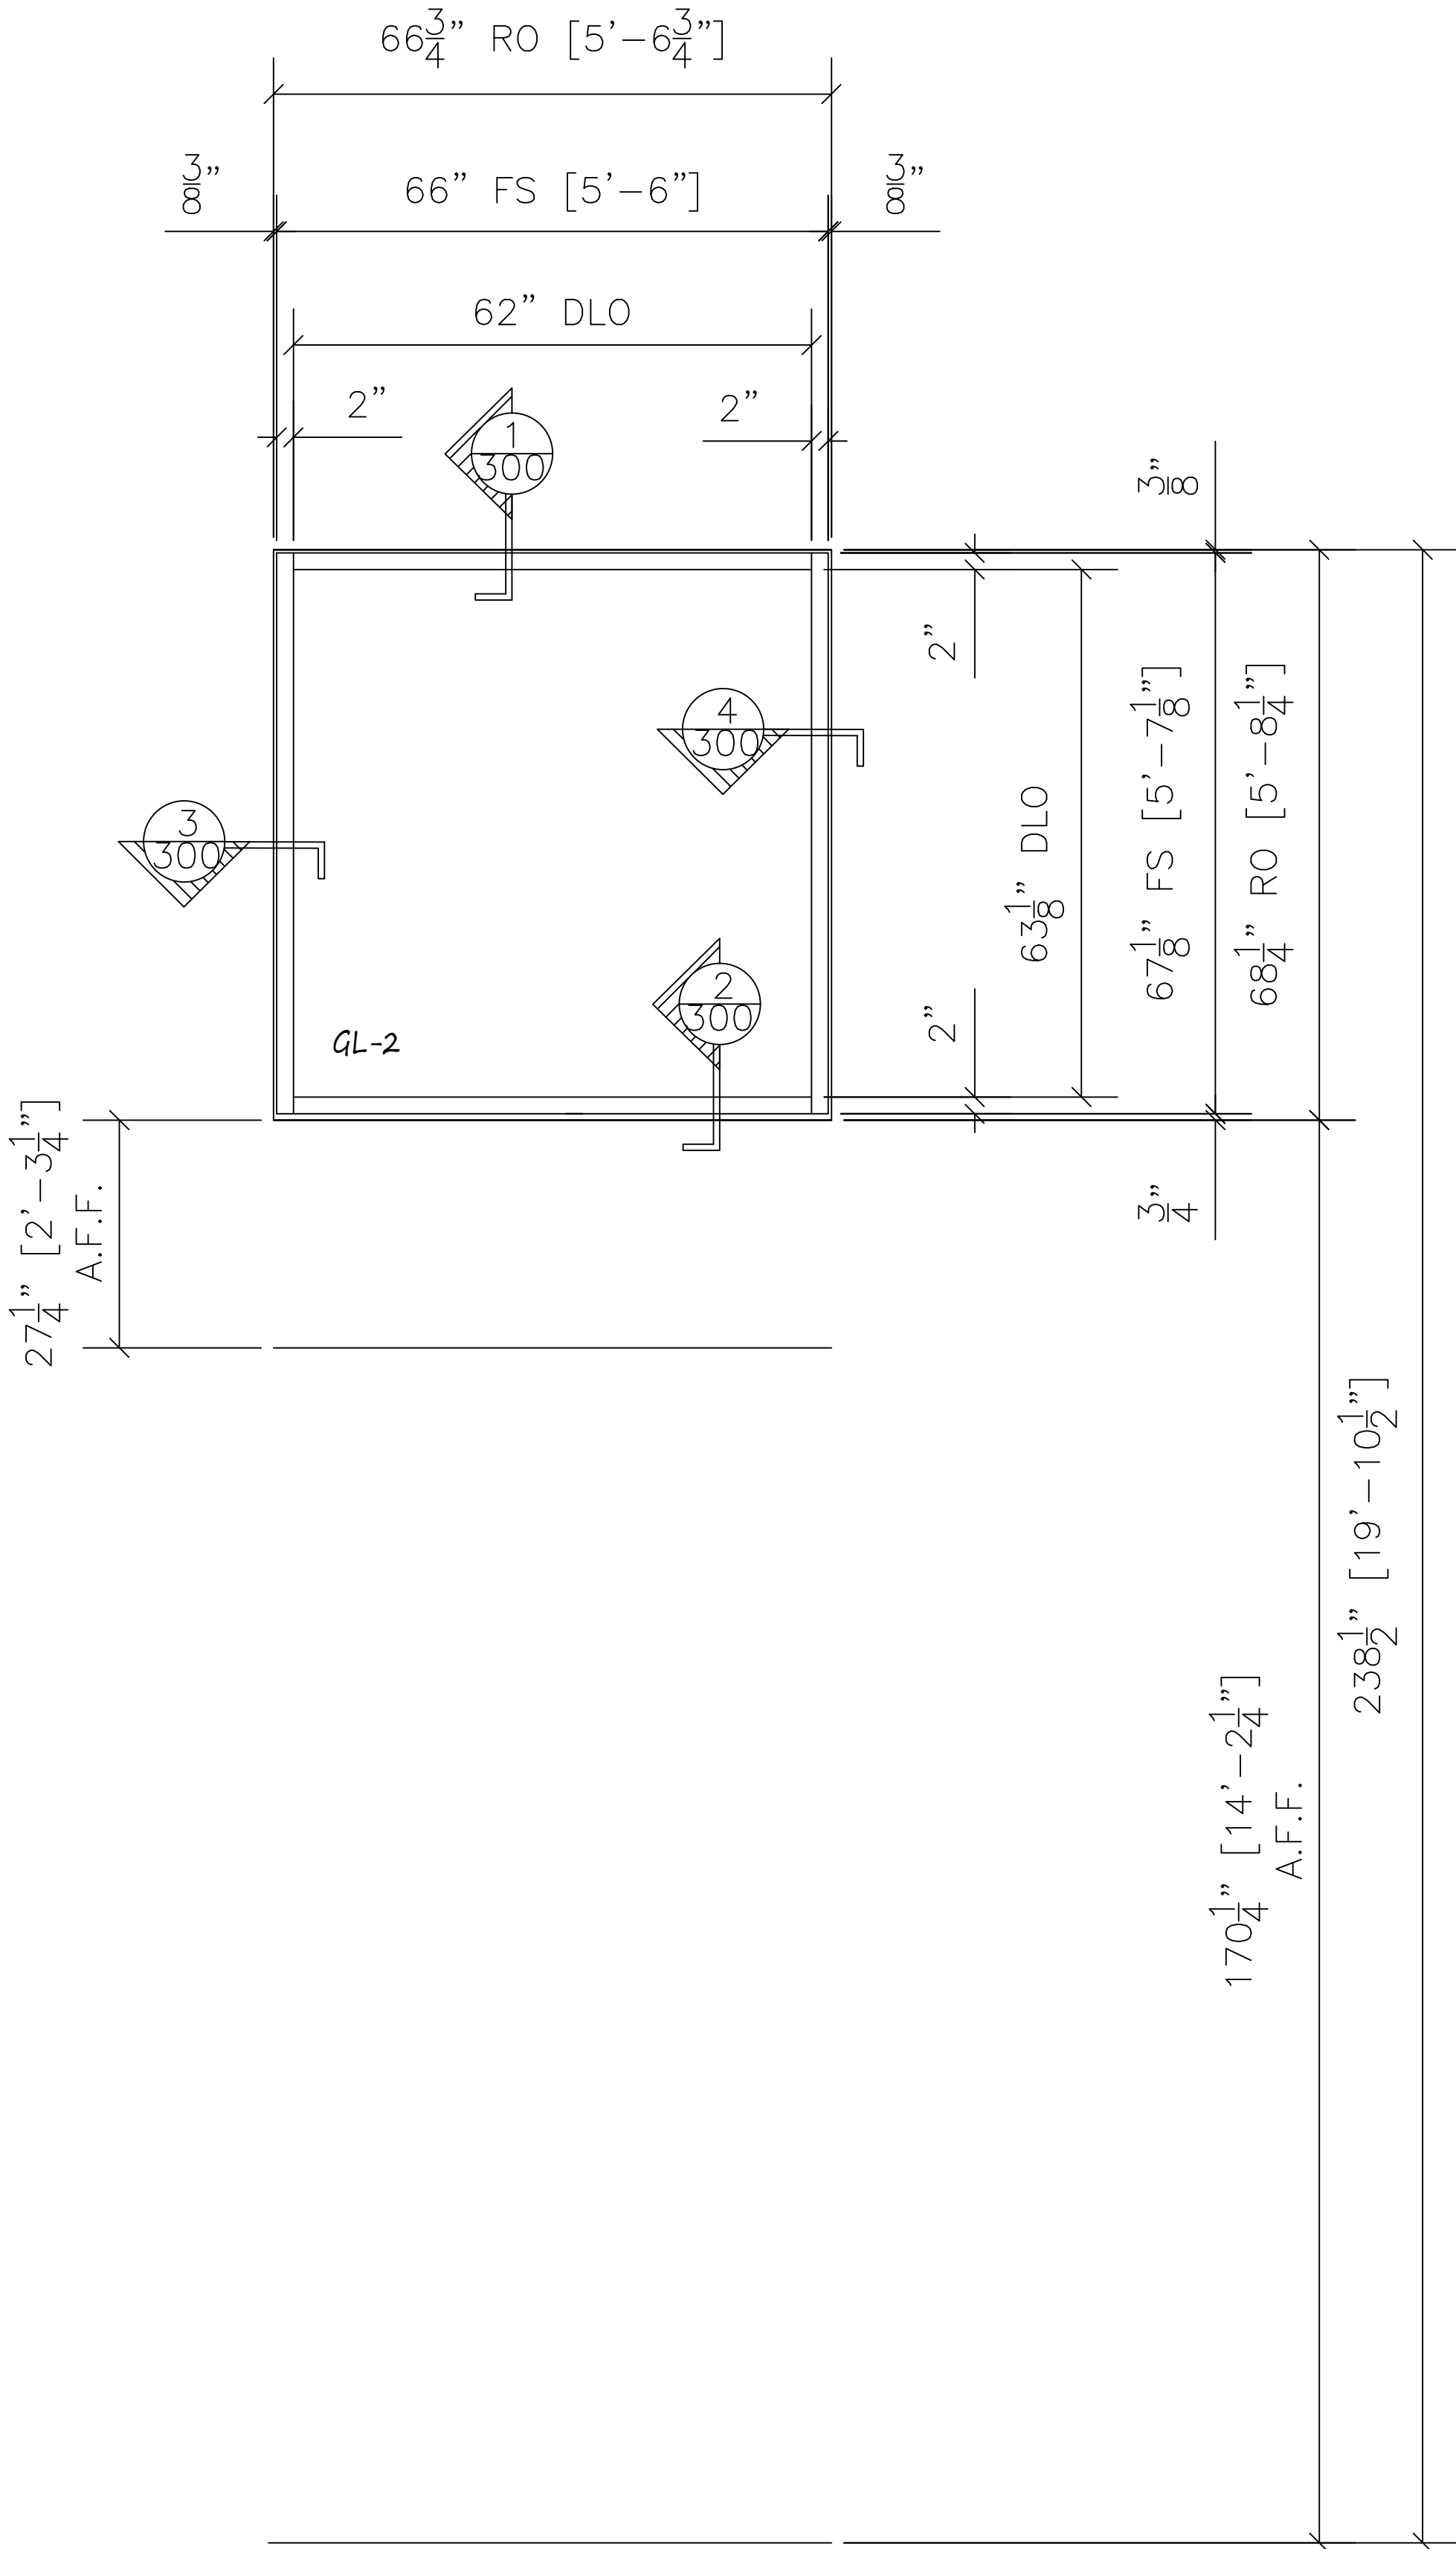

B **STOREFRONT B ELEVATION**
KAWNEER 451T 2" X 4-1/2" EXTERIOR STOREFRONT
ARCH. REF.: A2.01

QTY	LOCATION
6	MAIN ELEVATION - LEVEL 02

6 TOTAL

03/08/2019

ELEVATIONS

REVISION

PROJECT:

251 EXCHANGE PLACE EXETER PROPERTY
251 EXCHANGE PLACE
HERNDON, VA 20170

DWG BY:

KS

CHK BY:

SA

JOB NO:

9552

DRAWING NO:

202

4 OF 18

ARCHITECT:

MEYER


GENERAL CONTRACTOR:

ULTRA COMPANY

EXECUTIVE

CLASS SERVICES, INC.


105 EXECUTIVE DRIVE, SUITE 210
STERLING, VIRGINIA 20166
PHONE: 703-456-4450 FAX: 703-456-4453

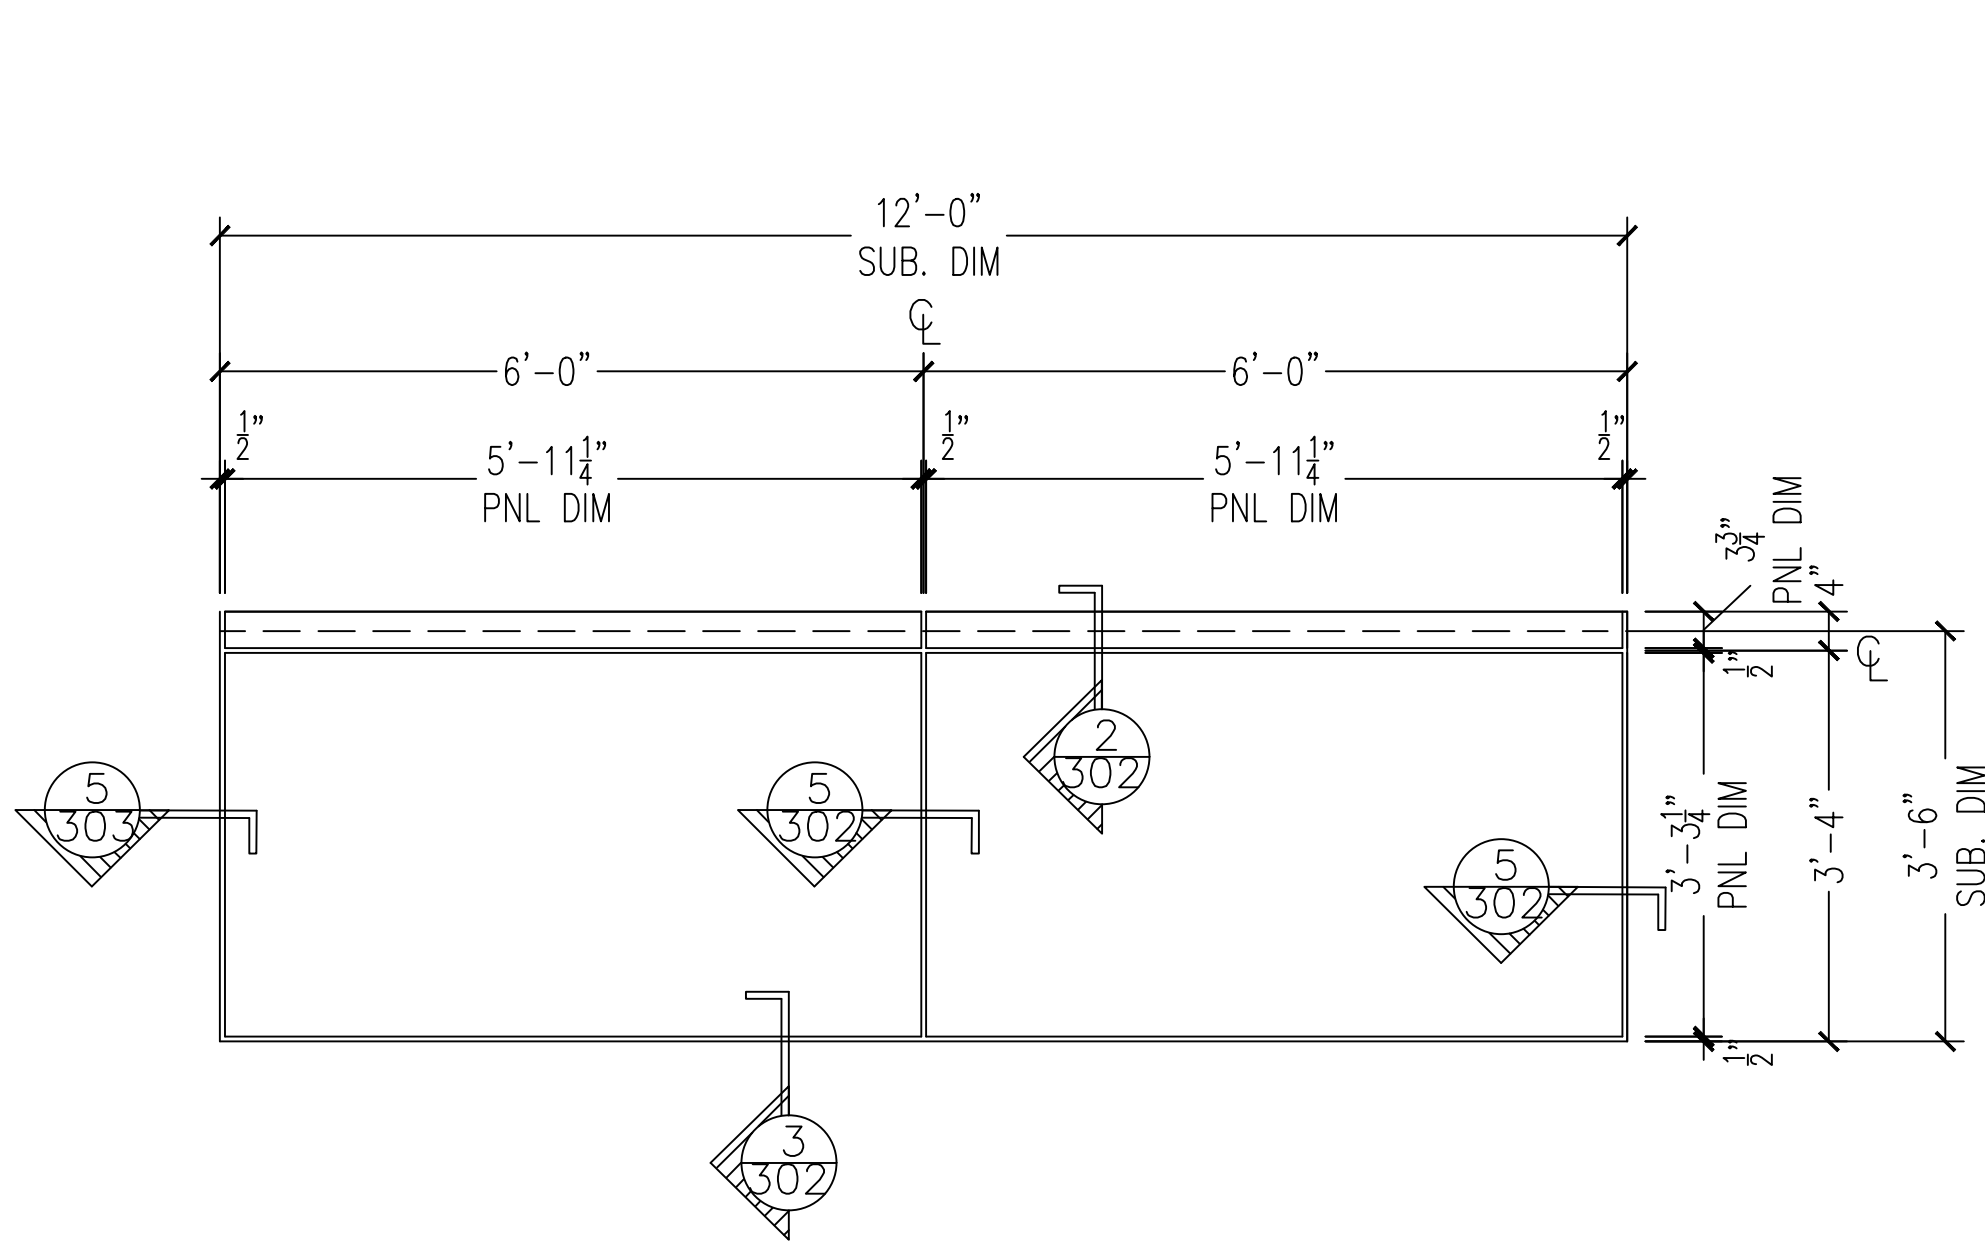

C **PANEL ELEVATION - 1**
COMPOSITE METAL PANEL SYSTEM - 1/2" CAULK JOINTS
ARCH. REF.: A2.01

QTY	LOCATION
1	MAIN ELEVATION - LEVEL 01

1 TOTAL

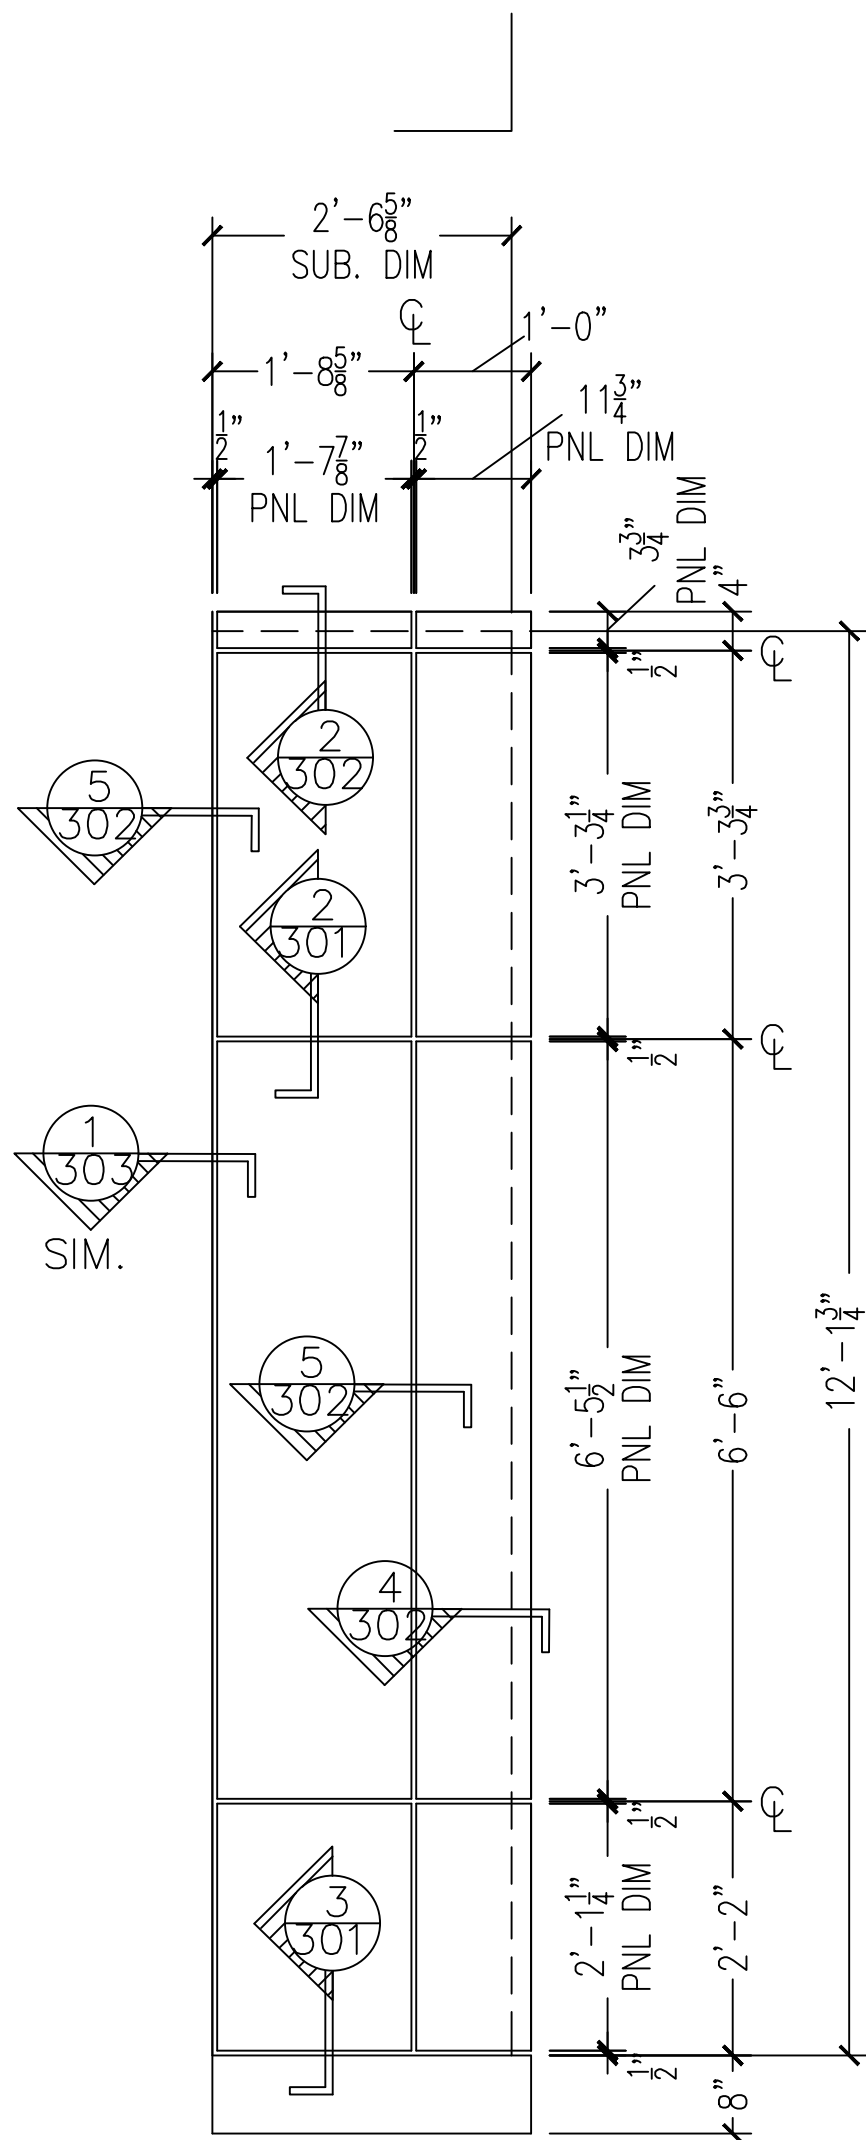


D **PANEL ELEVATION - 2**
COMPOSITE METAL PANEL SYSTEM - 1/2" CAULK JOINTS
ARCH. REF.: A2.01

QTY	LOCATION
1	MAIN ELEVATION - LEVEL 01

1 TOTAL

QTY	LOCATION
1	MAIN ELEVATION - LEVEL 01


1 TOTAL

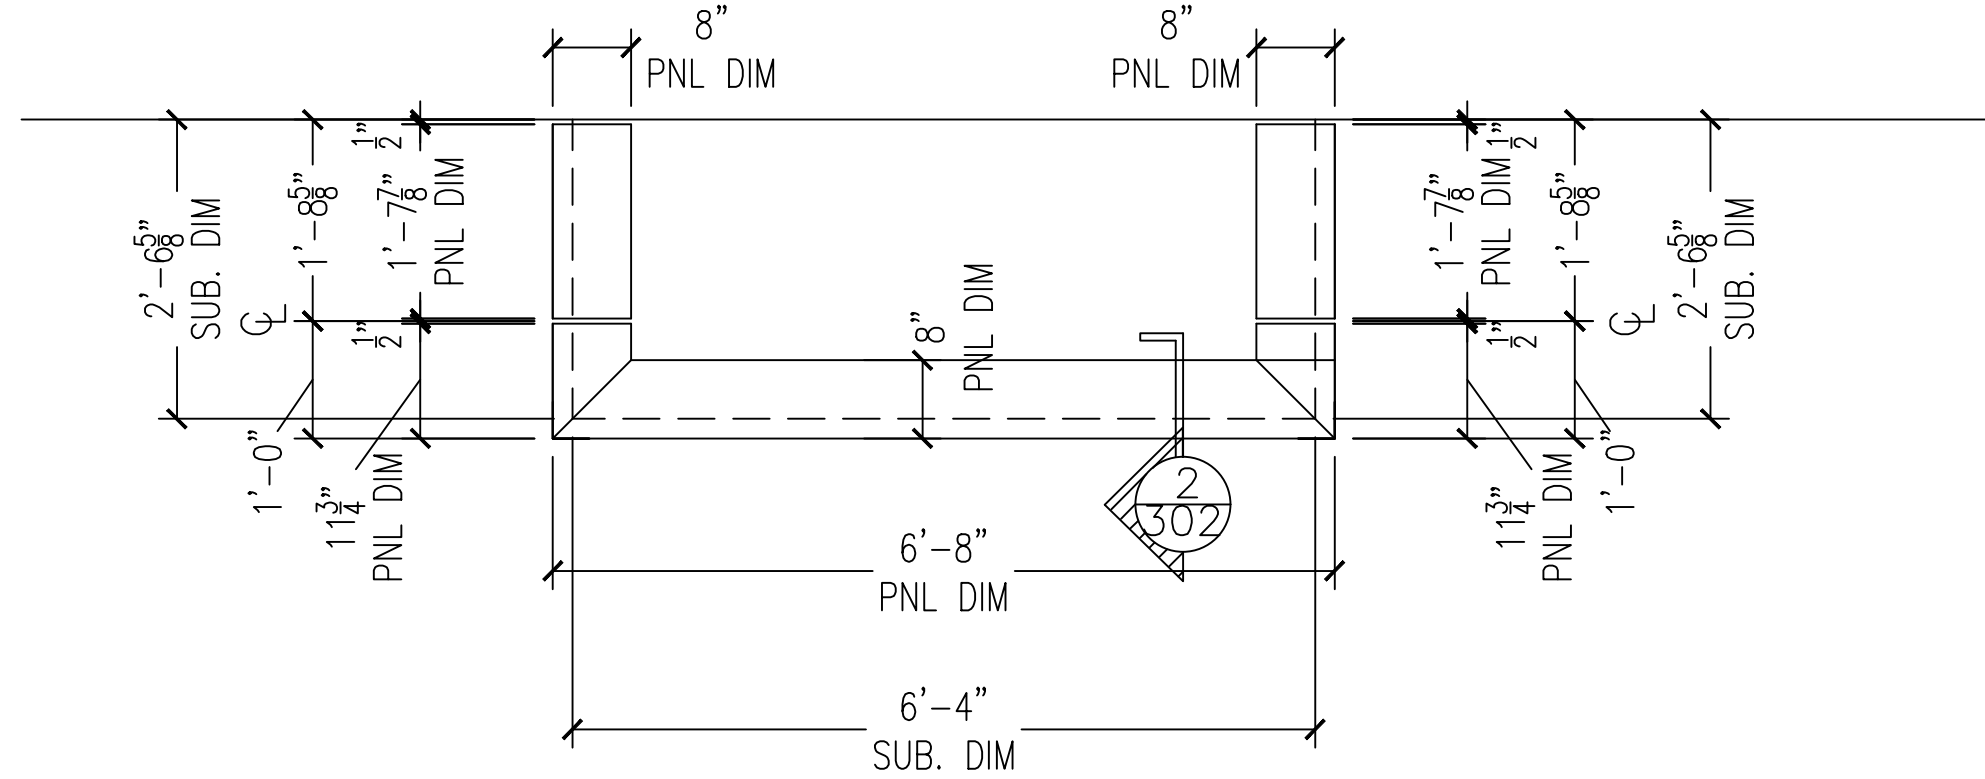

G **COPING PANEL ELEVATION - 5**
COMPOSITE METAL PANEL SYSTEM - 1/2" CAULK JOINTS
ARCH. REF.: A2.01

QTY	LOCATION
1	MAIN ELEVATION - LEVEL 01


1 TOTAL

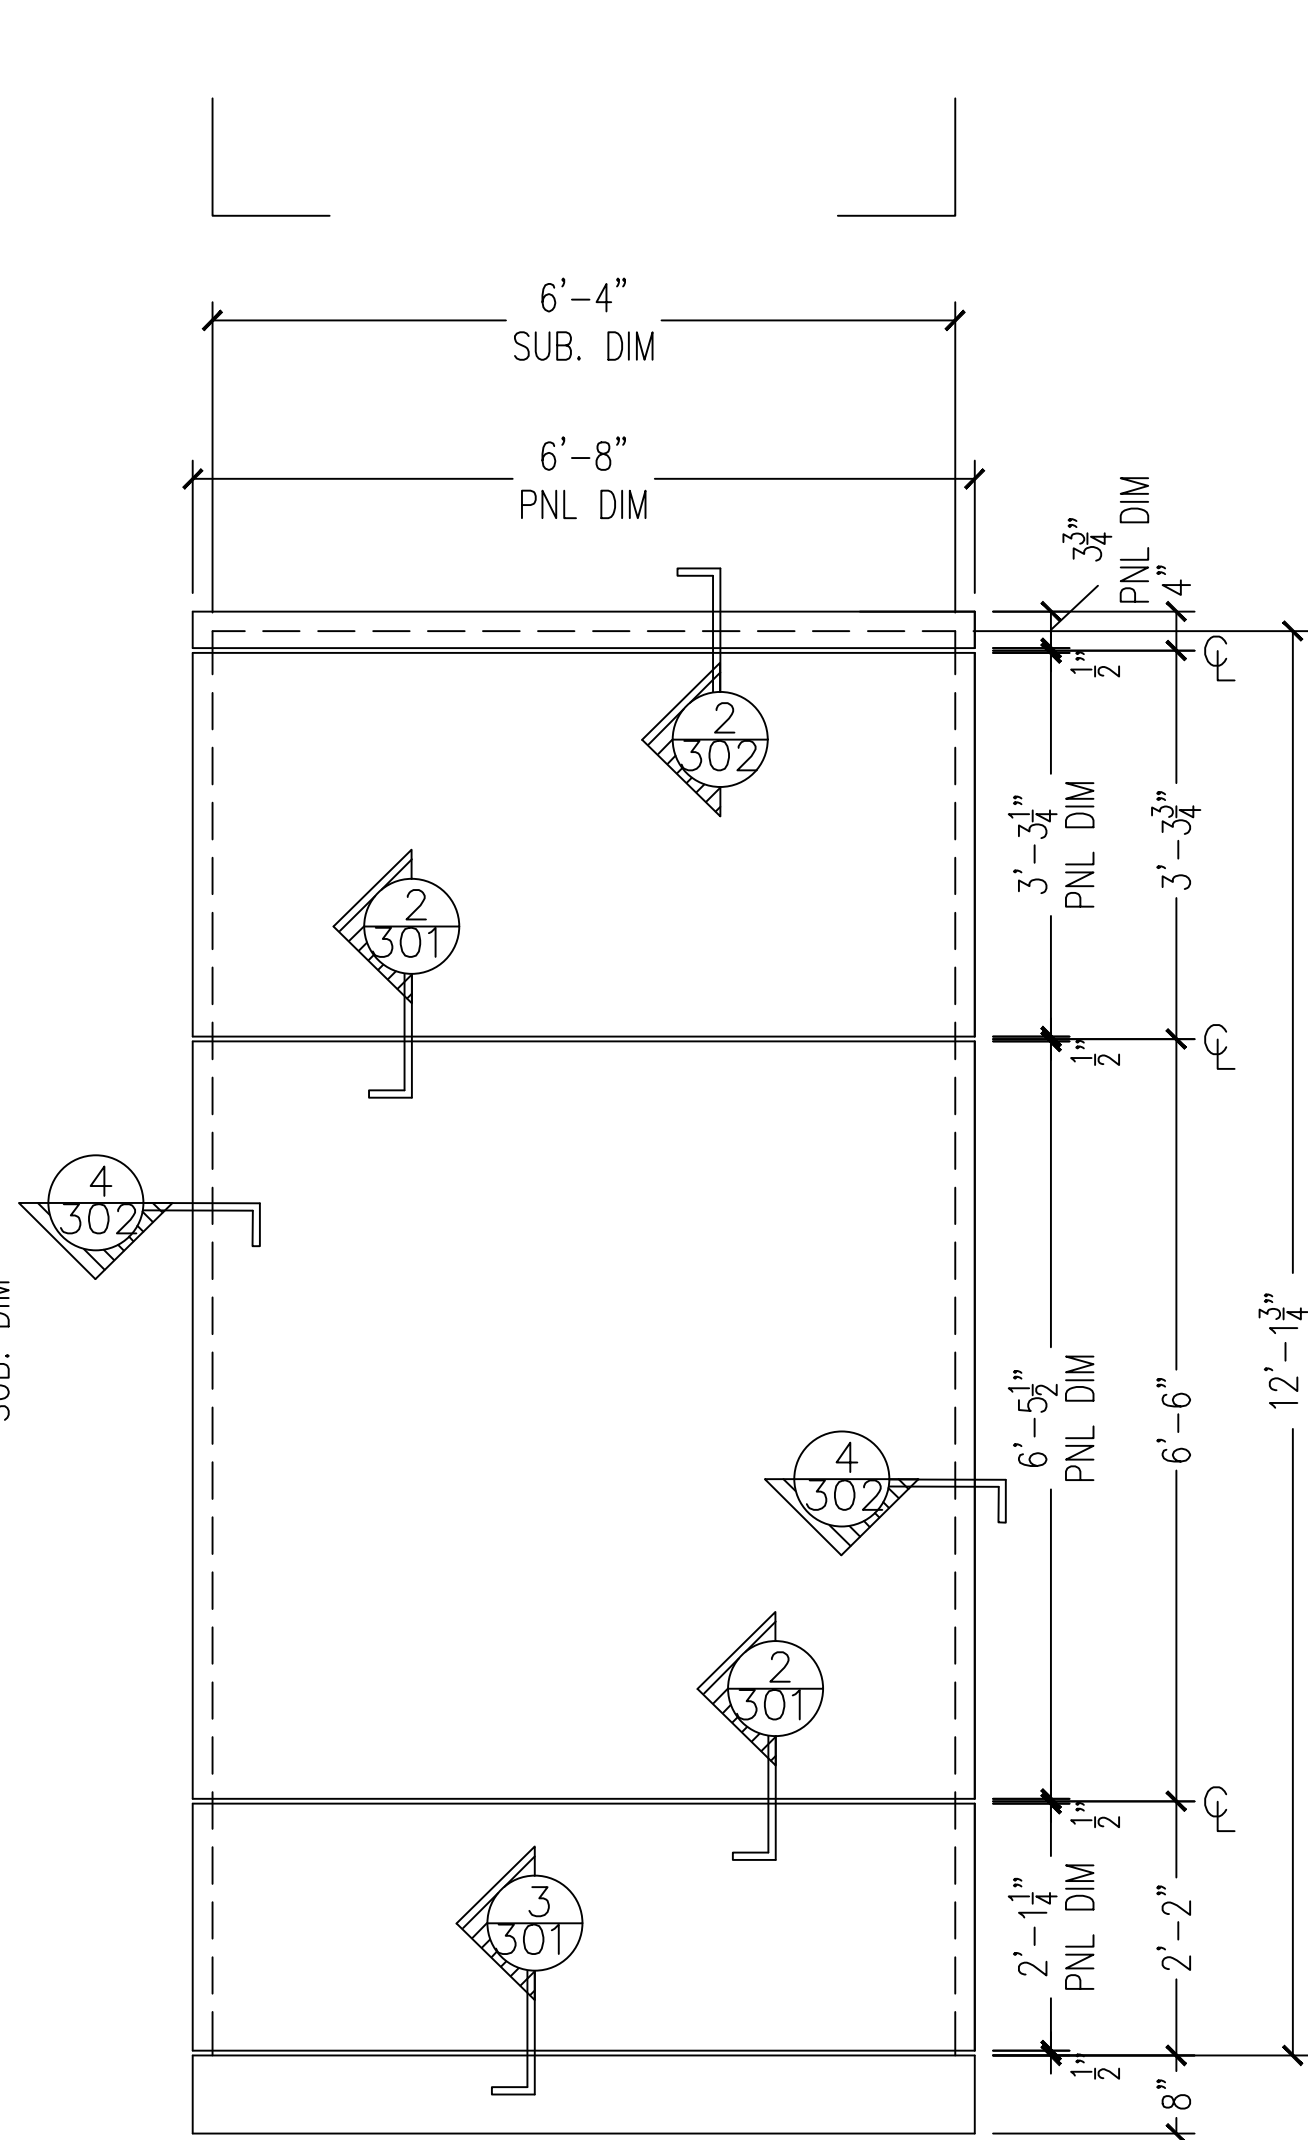

E **PANEL ELEVATION - 3**
COMPOSITE METAL PANEL SYSTEM - 1/2" CAULK JOINTS
ARCH. REF.: A2.01

QTY	LOCATION
1	MAIN ELEVATION - LEVEL 01

1 TOTAL

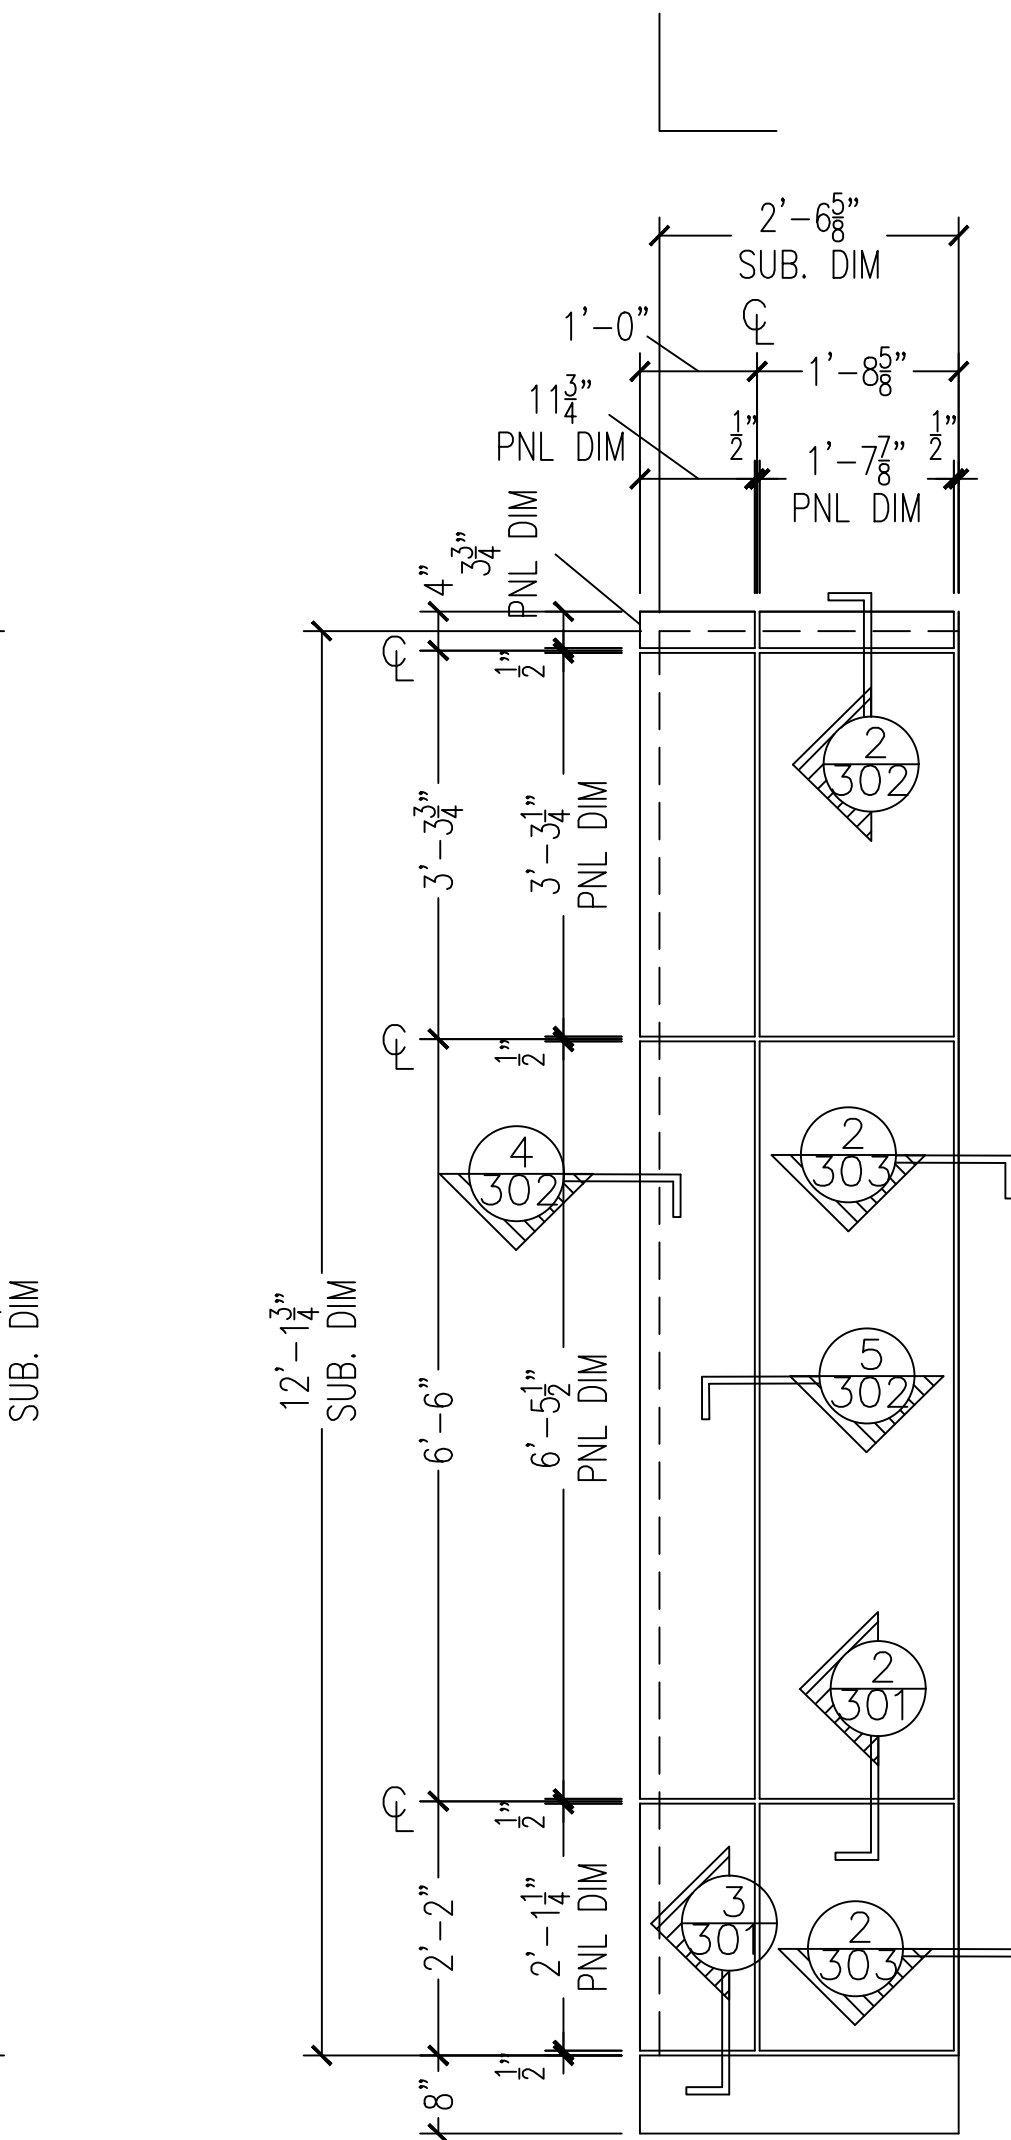

F **PANEL ELEVATION - 4**
COMPOSITE METAL PANEL SYSTEM - 1/2" CAULK JOINTS
ARCH. REF.: A2.01

QTY	LOCATION
1	MAIN ELEVATION - LEVEL 01

1 TOTAL

03/08/2019

ELEVATIONS

REVISION

△

△

△

ARCHITECT: MEYER

GENERAL CONTRACTOR: ULTRA COMPANY

EXECUTIVE
CLASS SERVICES, INC.

105 EXECUTIVE DRIVE, SUITE 210
STERLING, VIRGINIA 20166
PHONE: 703-456-4450 FAX: 703-456-4453

PROJECT: 251 EXCHANGE PLACE EXETER PROPERTY
251 EXCHANGE PLACE
HERNDON, VA 20170

DWG BY: KS


CHK BY: SA

JOB NO: 9552

DRAWING NO:

203

5 OF 18

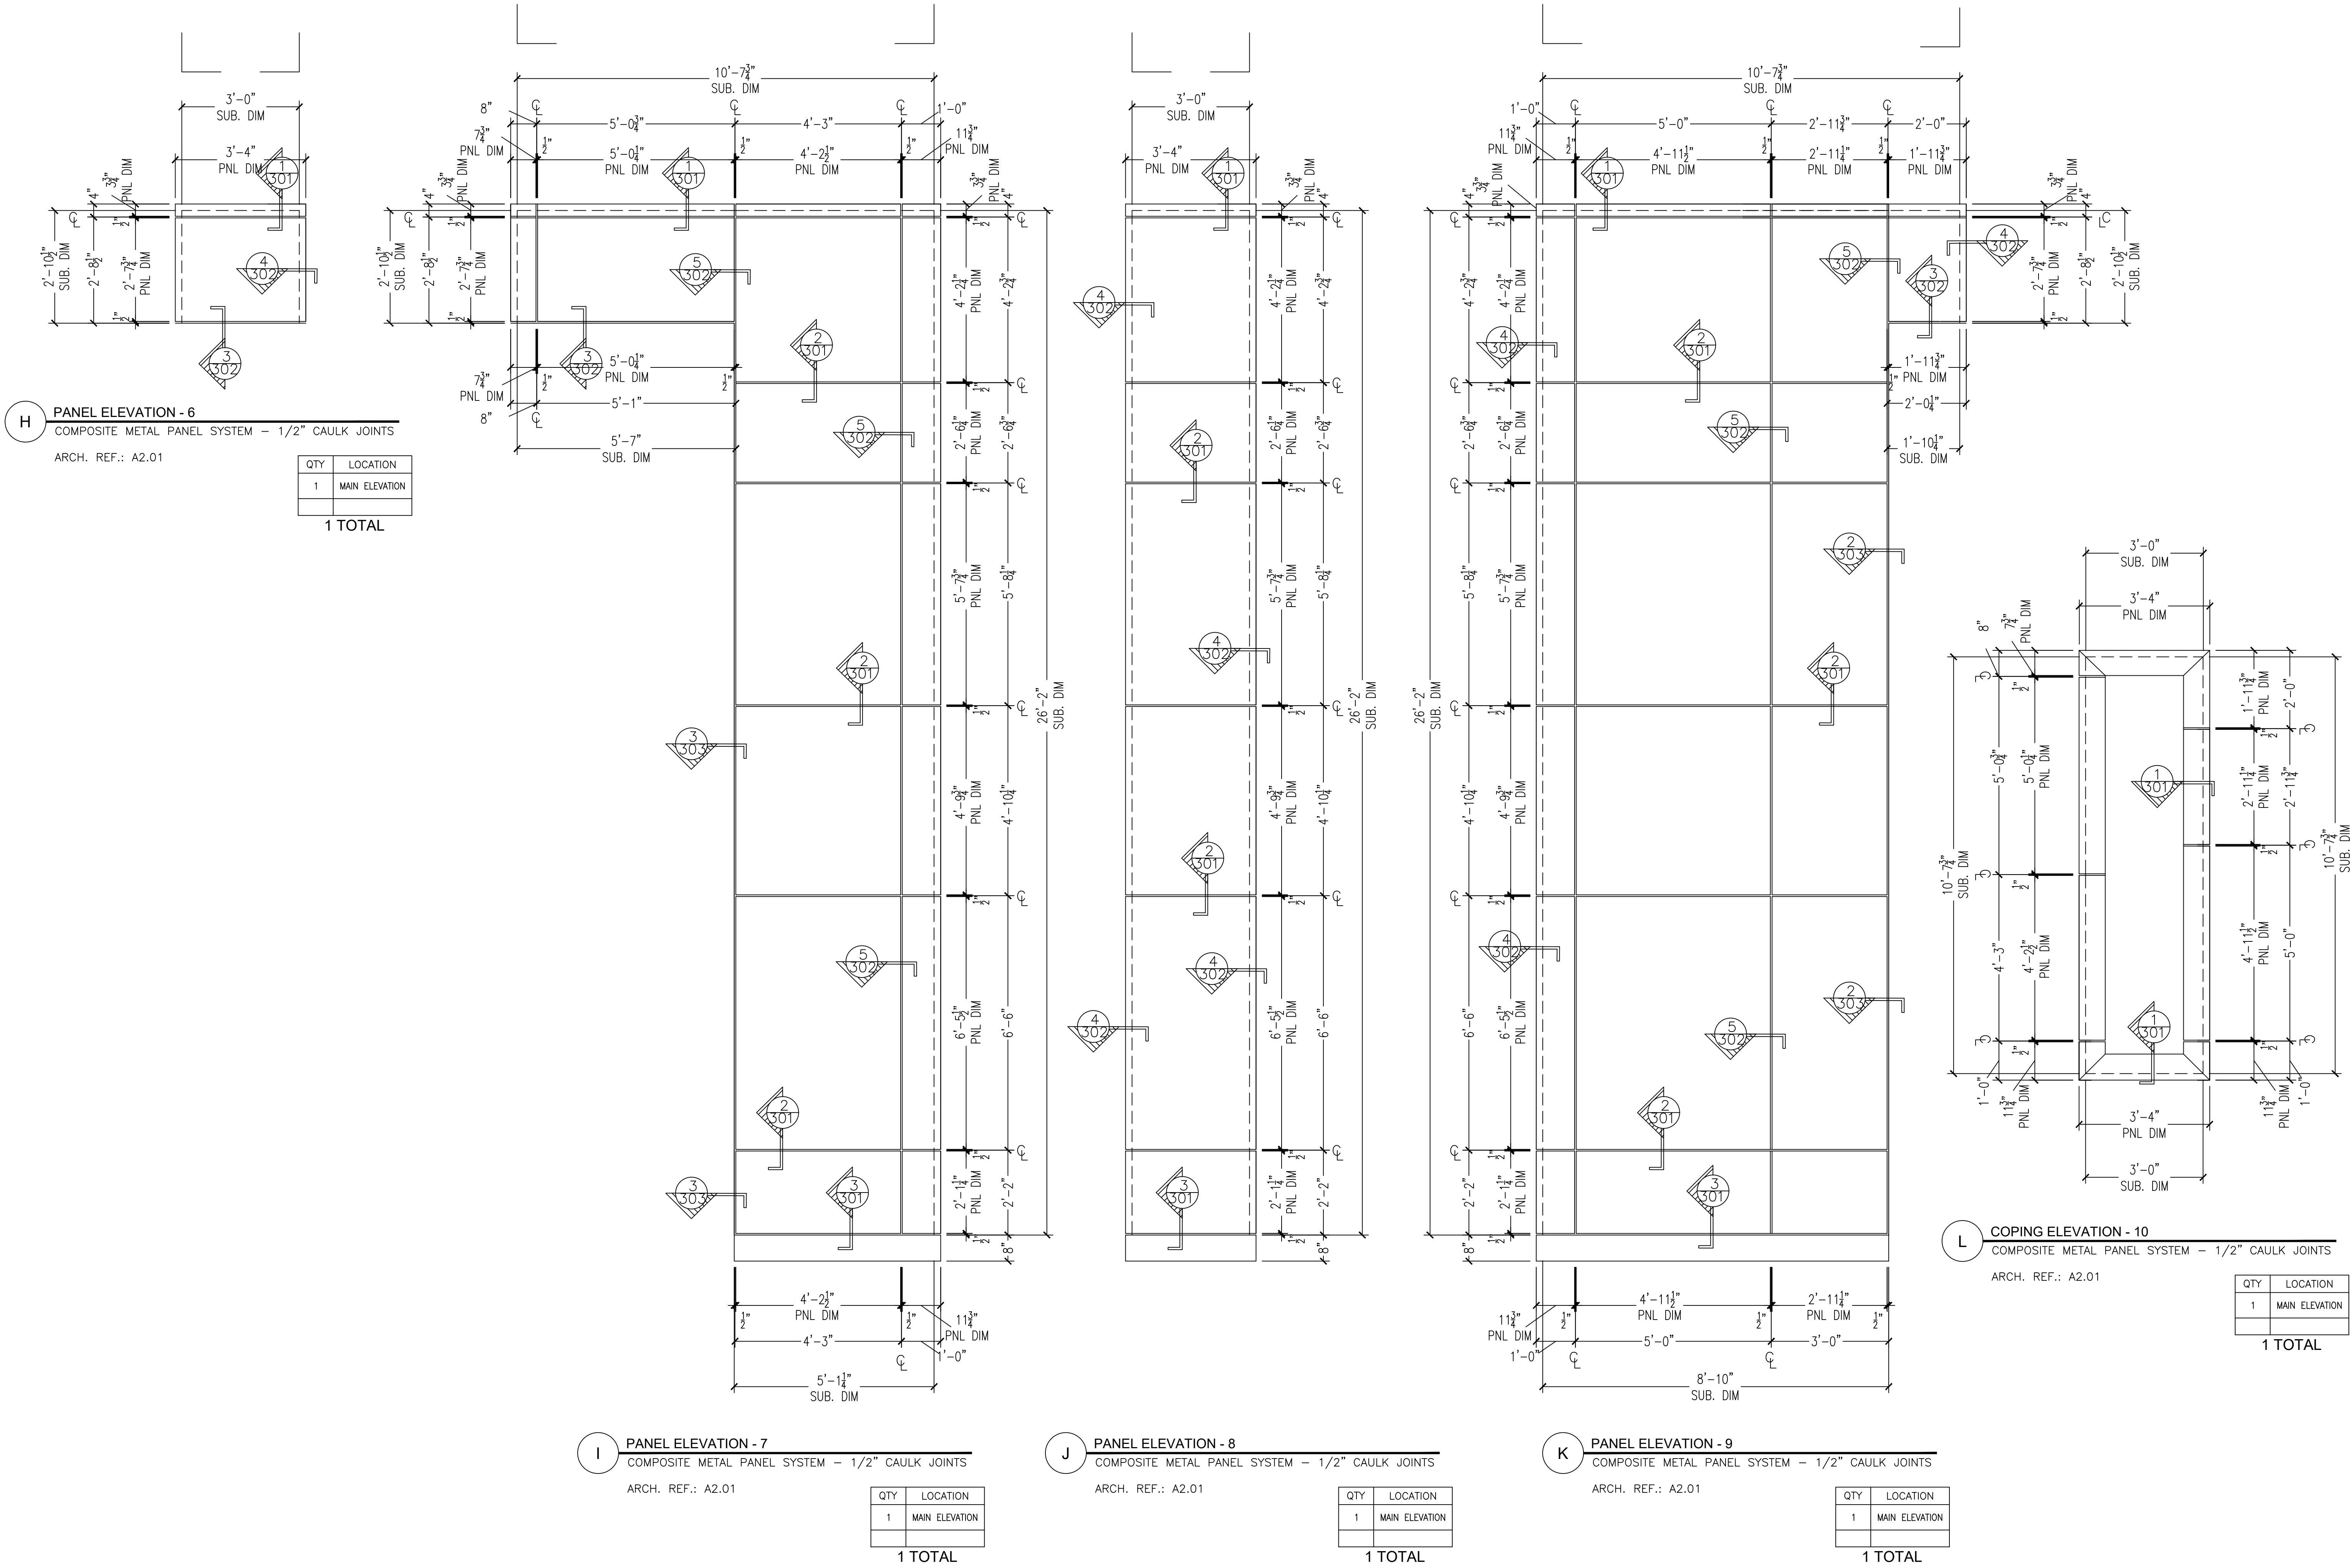

03/08/2019

ELEVATIONS

REVISION

△
△
△

ARCHITECT: MEYER
GENERAL CONTRACTOR: ULTRA COMPANY


EXECUTIVE
GLASS SERVICES, INC.
105 EXECUTIVE DRIVE, SUITE 210
STERLING, VIRGINIA 20166
PHONE: 703-456-4450 FAX: 703-456-4453

PROJECT: 251 EXCHANGE PLACE EXETER PROPERTY
251 EXCHANGE PLACE
HERNDON, VA 20170

DWG BY: KS
CHK BY: SA
JOB NO: 9552

DRAWING NO:
204
6 OF 18


7 OF 18

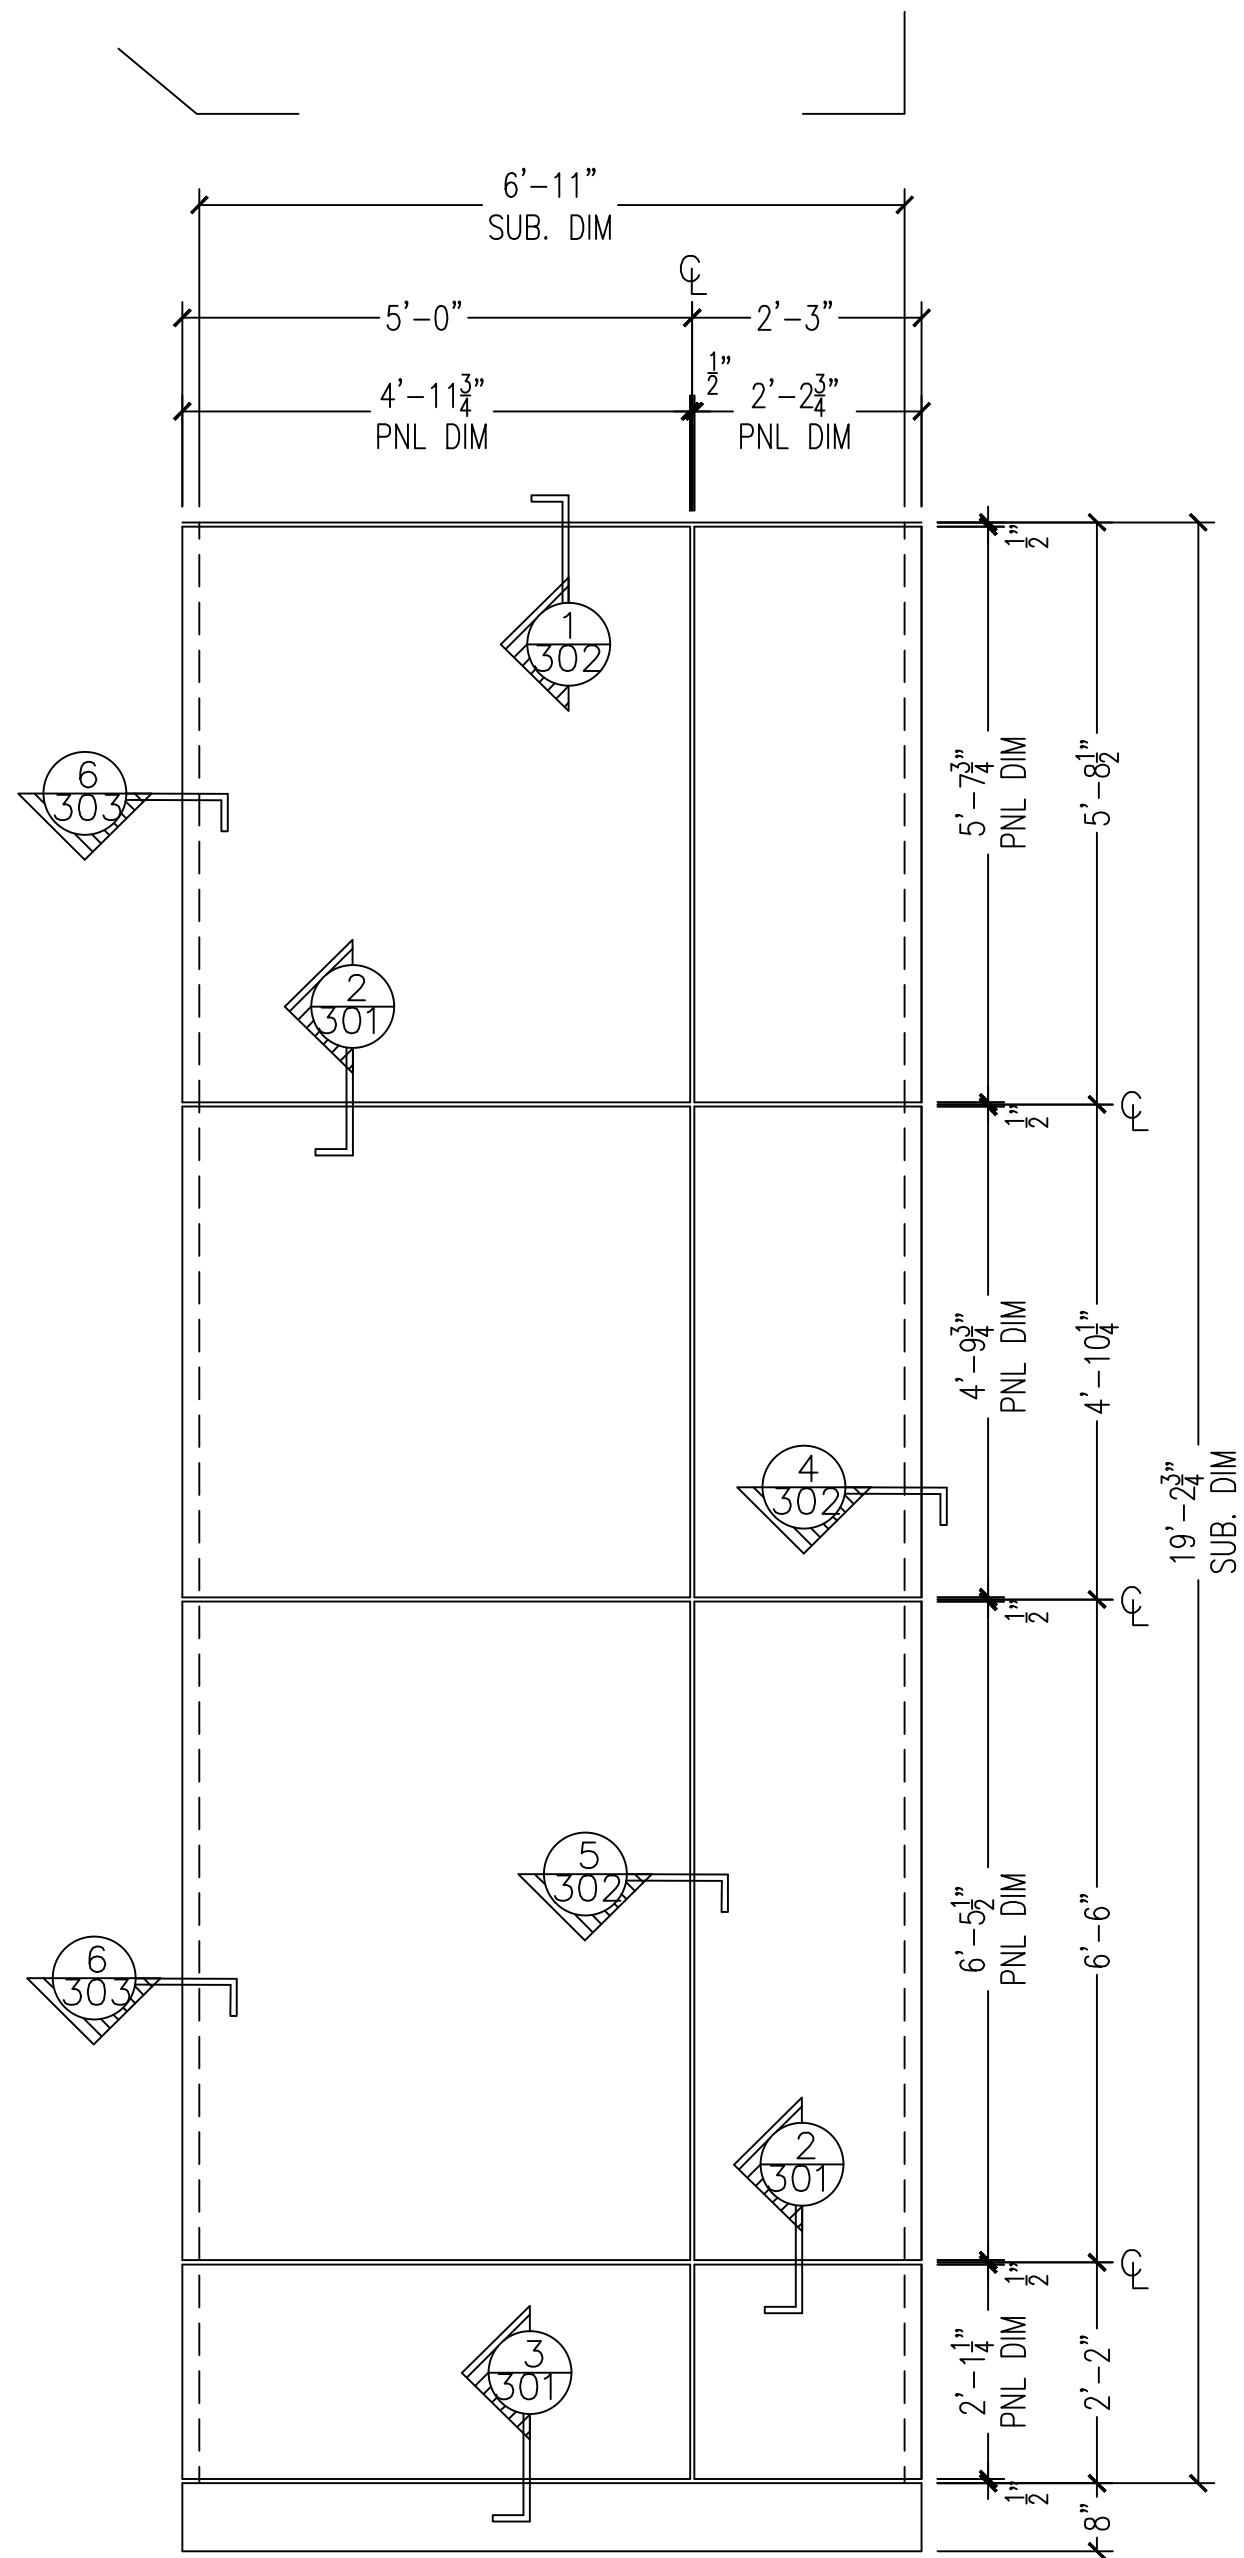

R **PANEL ELEVATION - 16**
COMPOSITE METAL PANEL SYSTEM - 1/2" CAULK JOINTS
ARCH. REF.: A2.01

QTY	LOCATION
1	MAIN ELEVATION


1 TOTAL

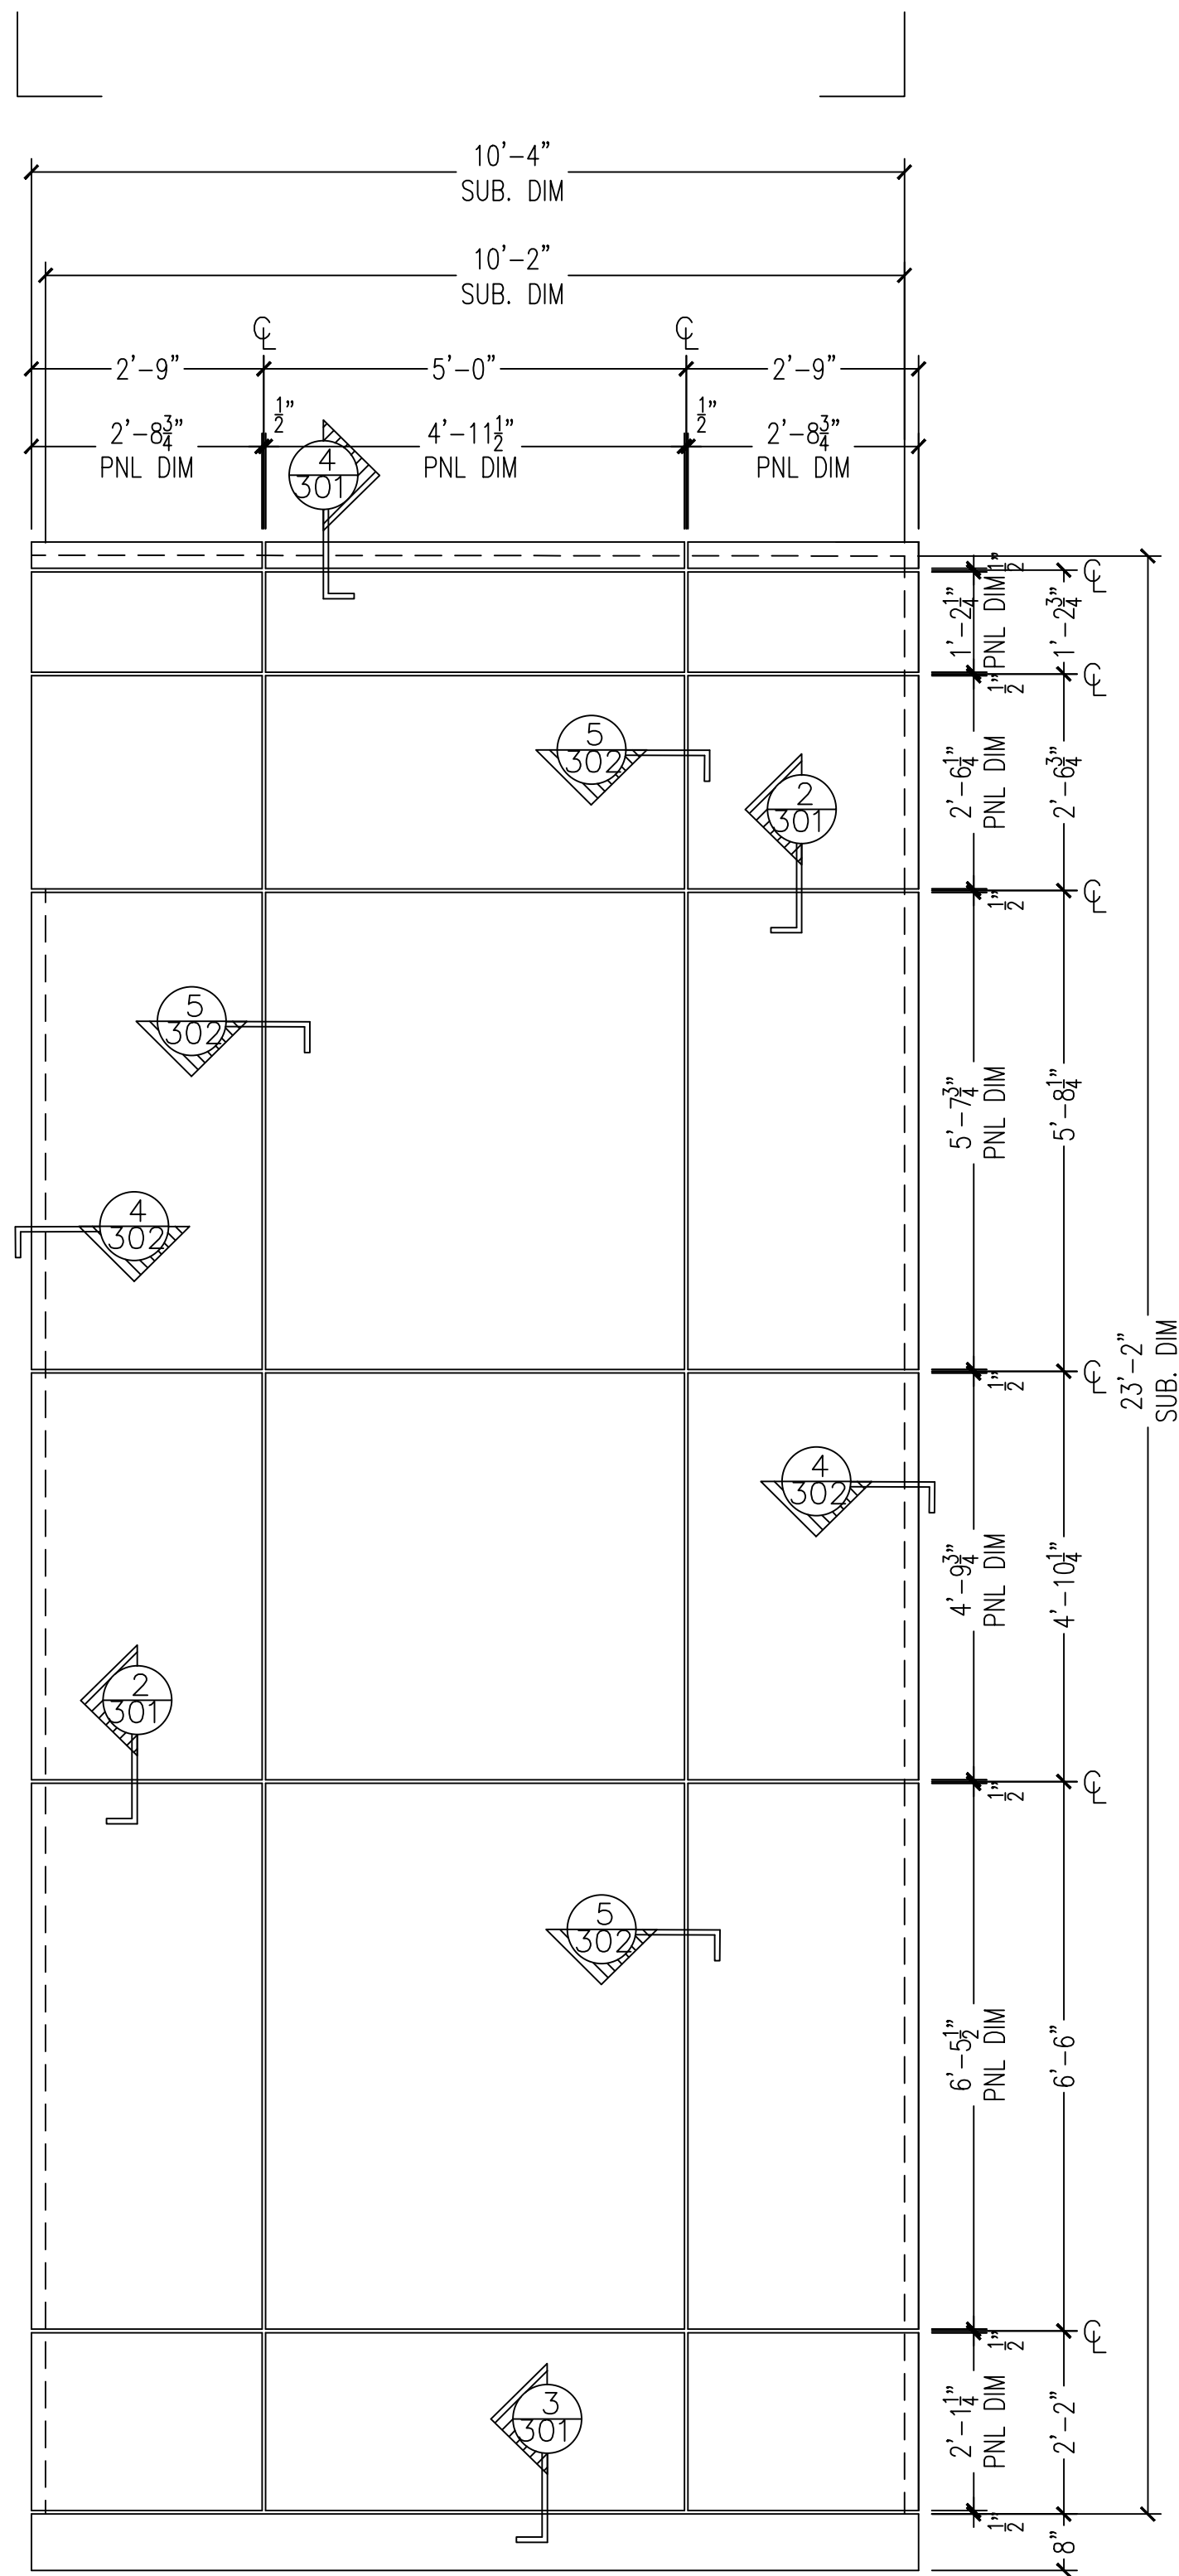

S **PANEL ELEVATION - 17**
COMPOSITE METAL PANEL SYSTEM - 1/2" CAULK JOINTS
ARCH. REF.: A2.01

QTY	LOCATION
1	MAIN ELEVATION


1 TOTAL

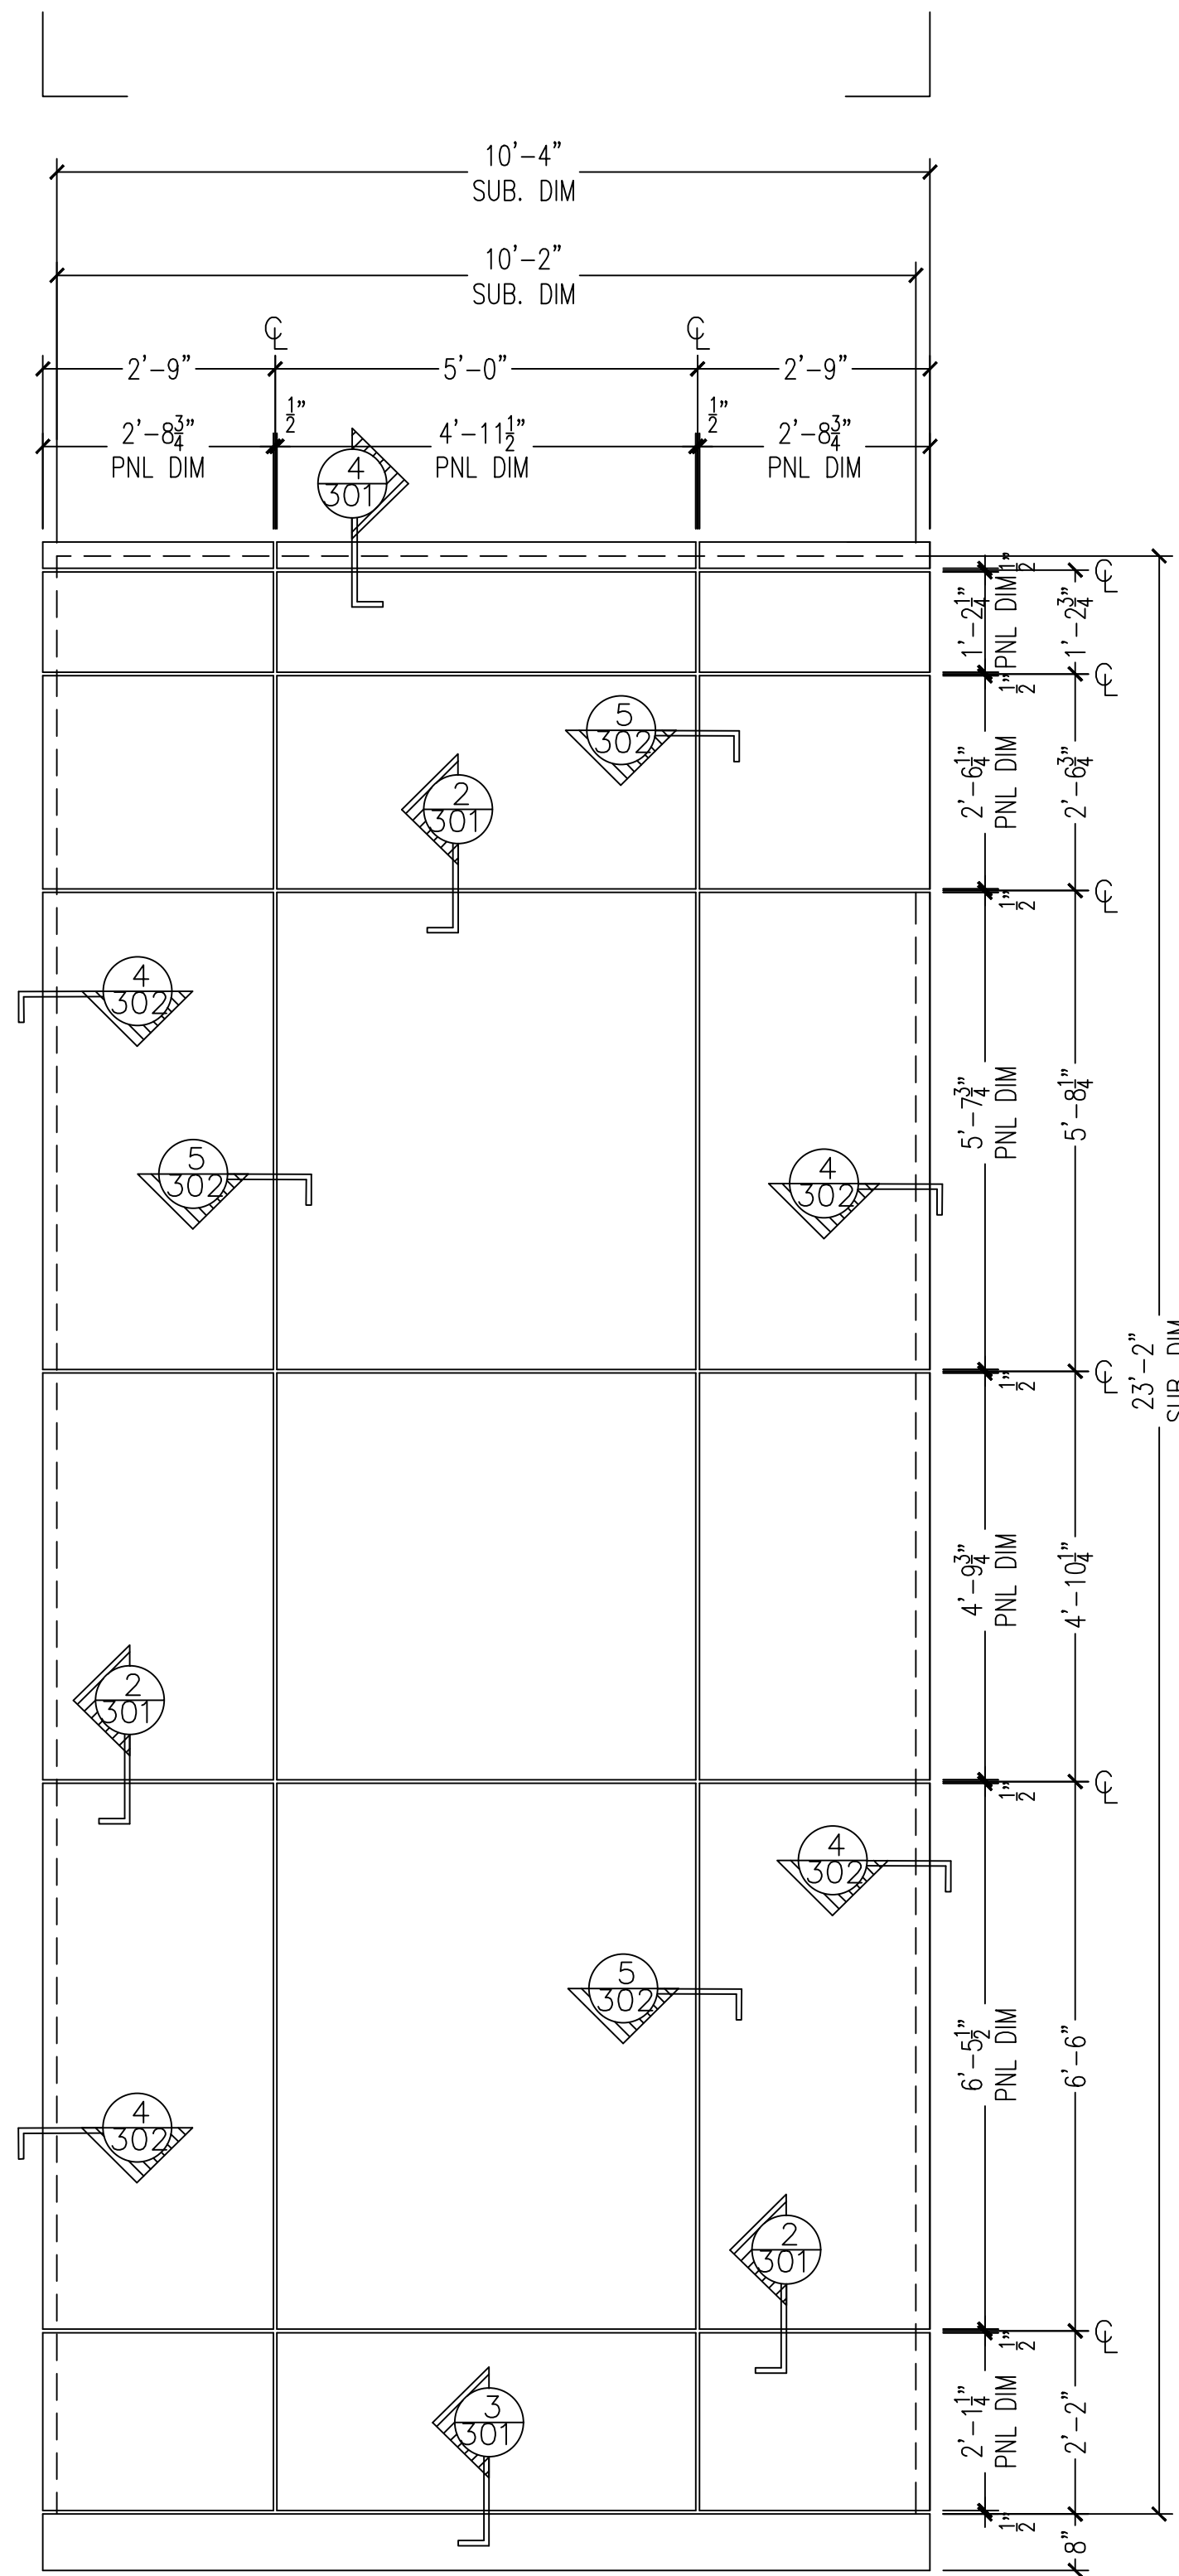

T **PANEL ELEVATION - 18**
COMPOSITE METAL PANEL SYSTEM - 1/2" CAULK JOINTS
ARCH. REF.: A2.01

QTY	LOCATION
1	MAIN ELEVATION


1 TOTAL

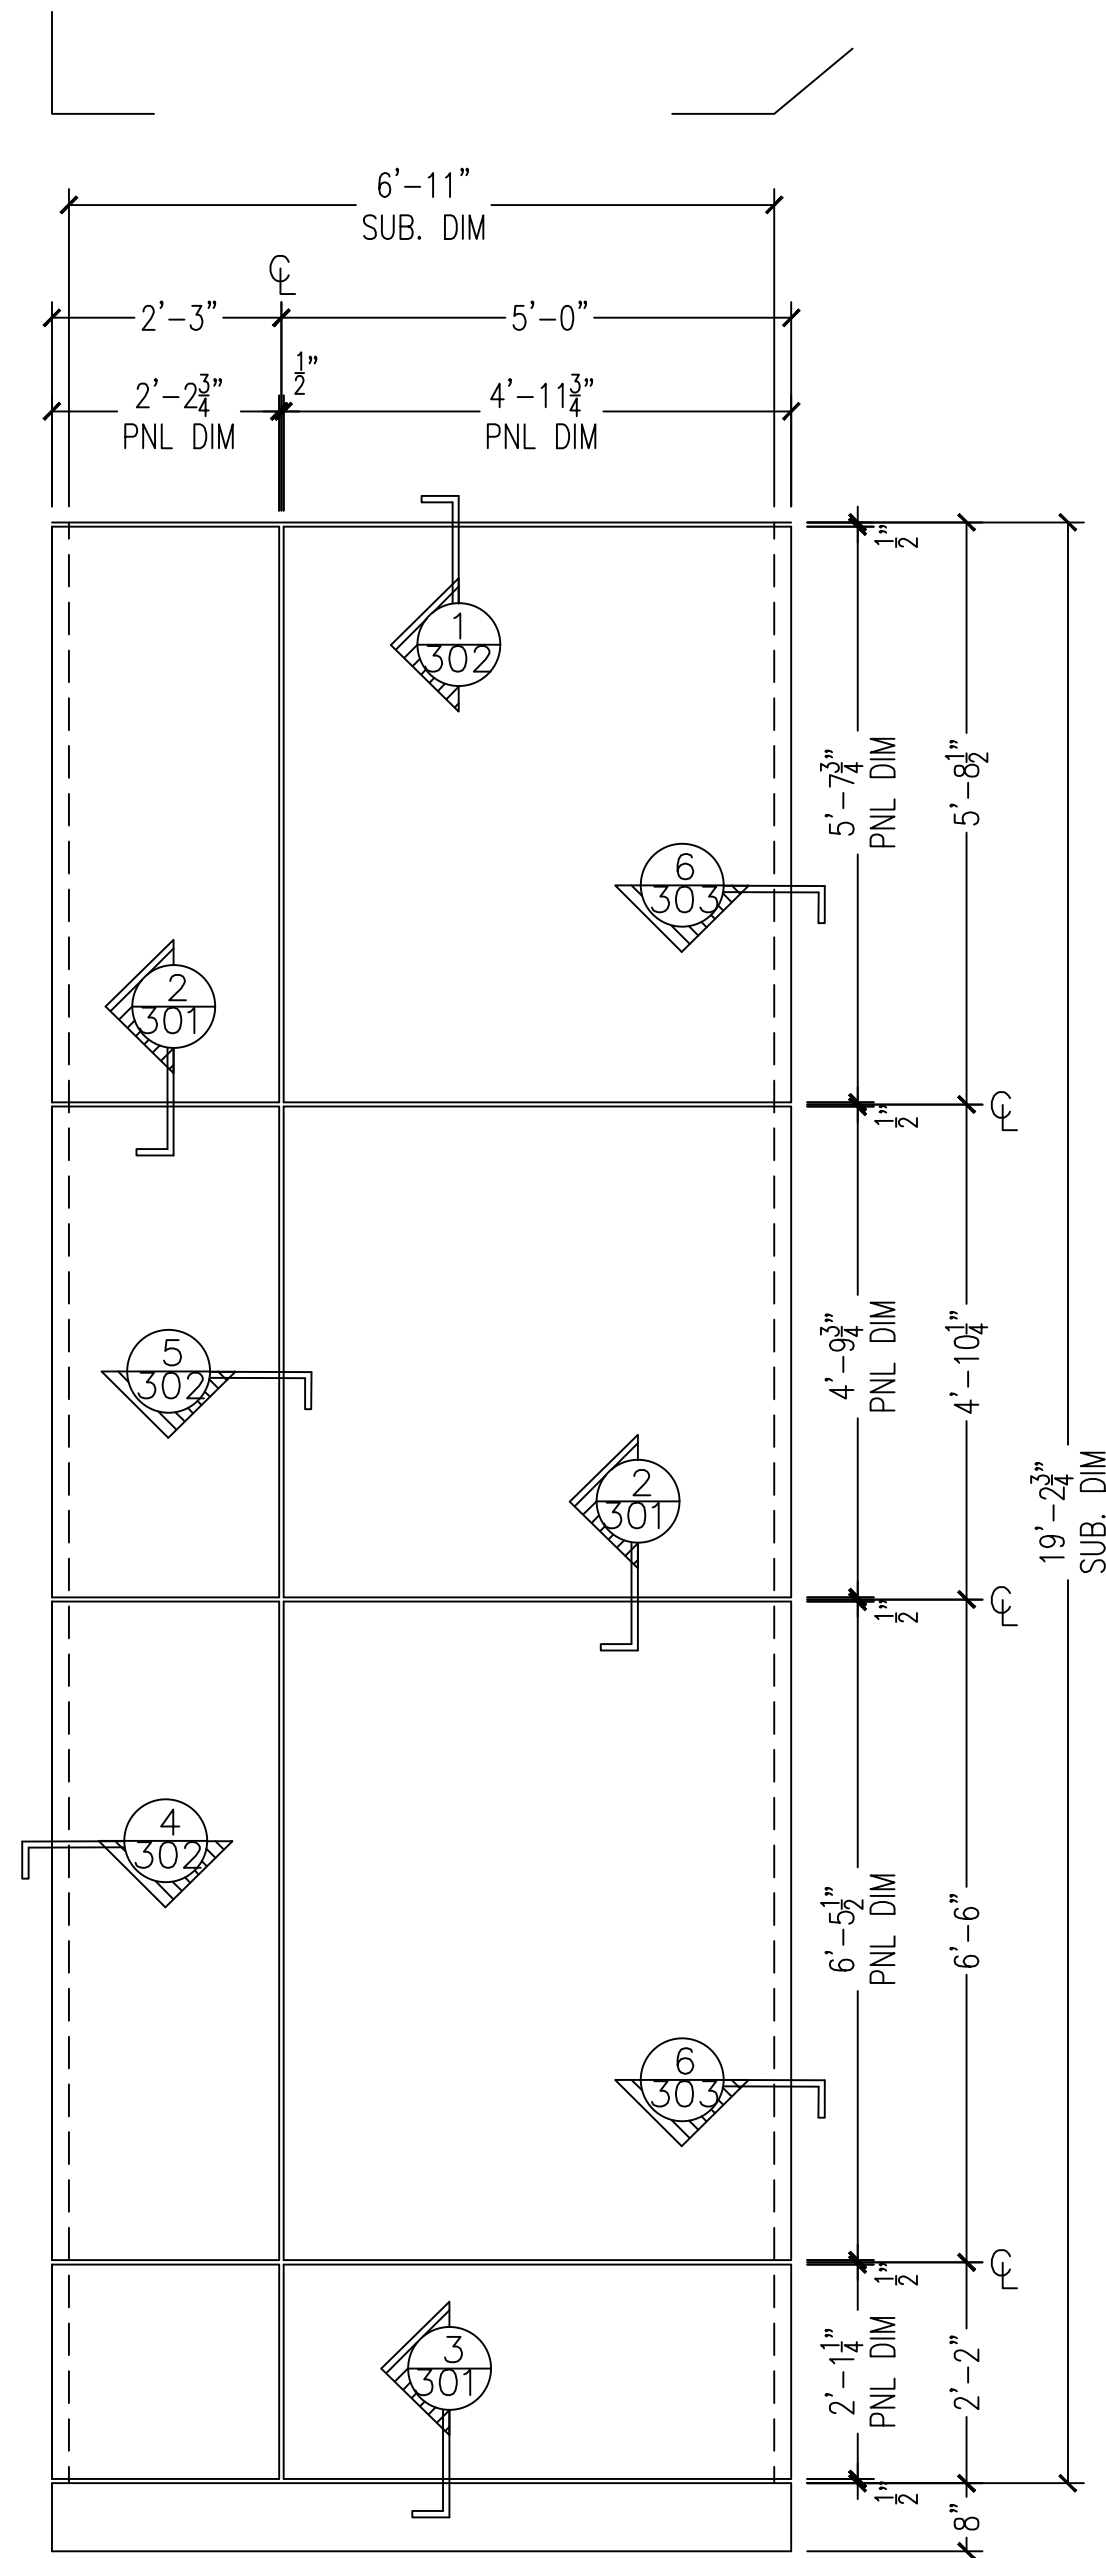

U **PANEL ELEVATION - 19**
COMPOSITE METAL PANEL SYSTEM - 1/2" CAULK JOINTS
ARCH. REF.: A2.01

QTY	LOCATION
1	MAIN ELEVATION


1 TOTAL

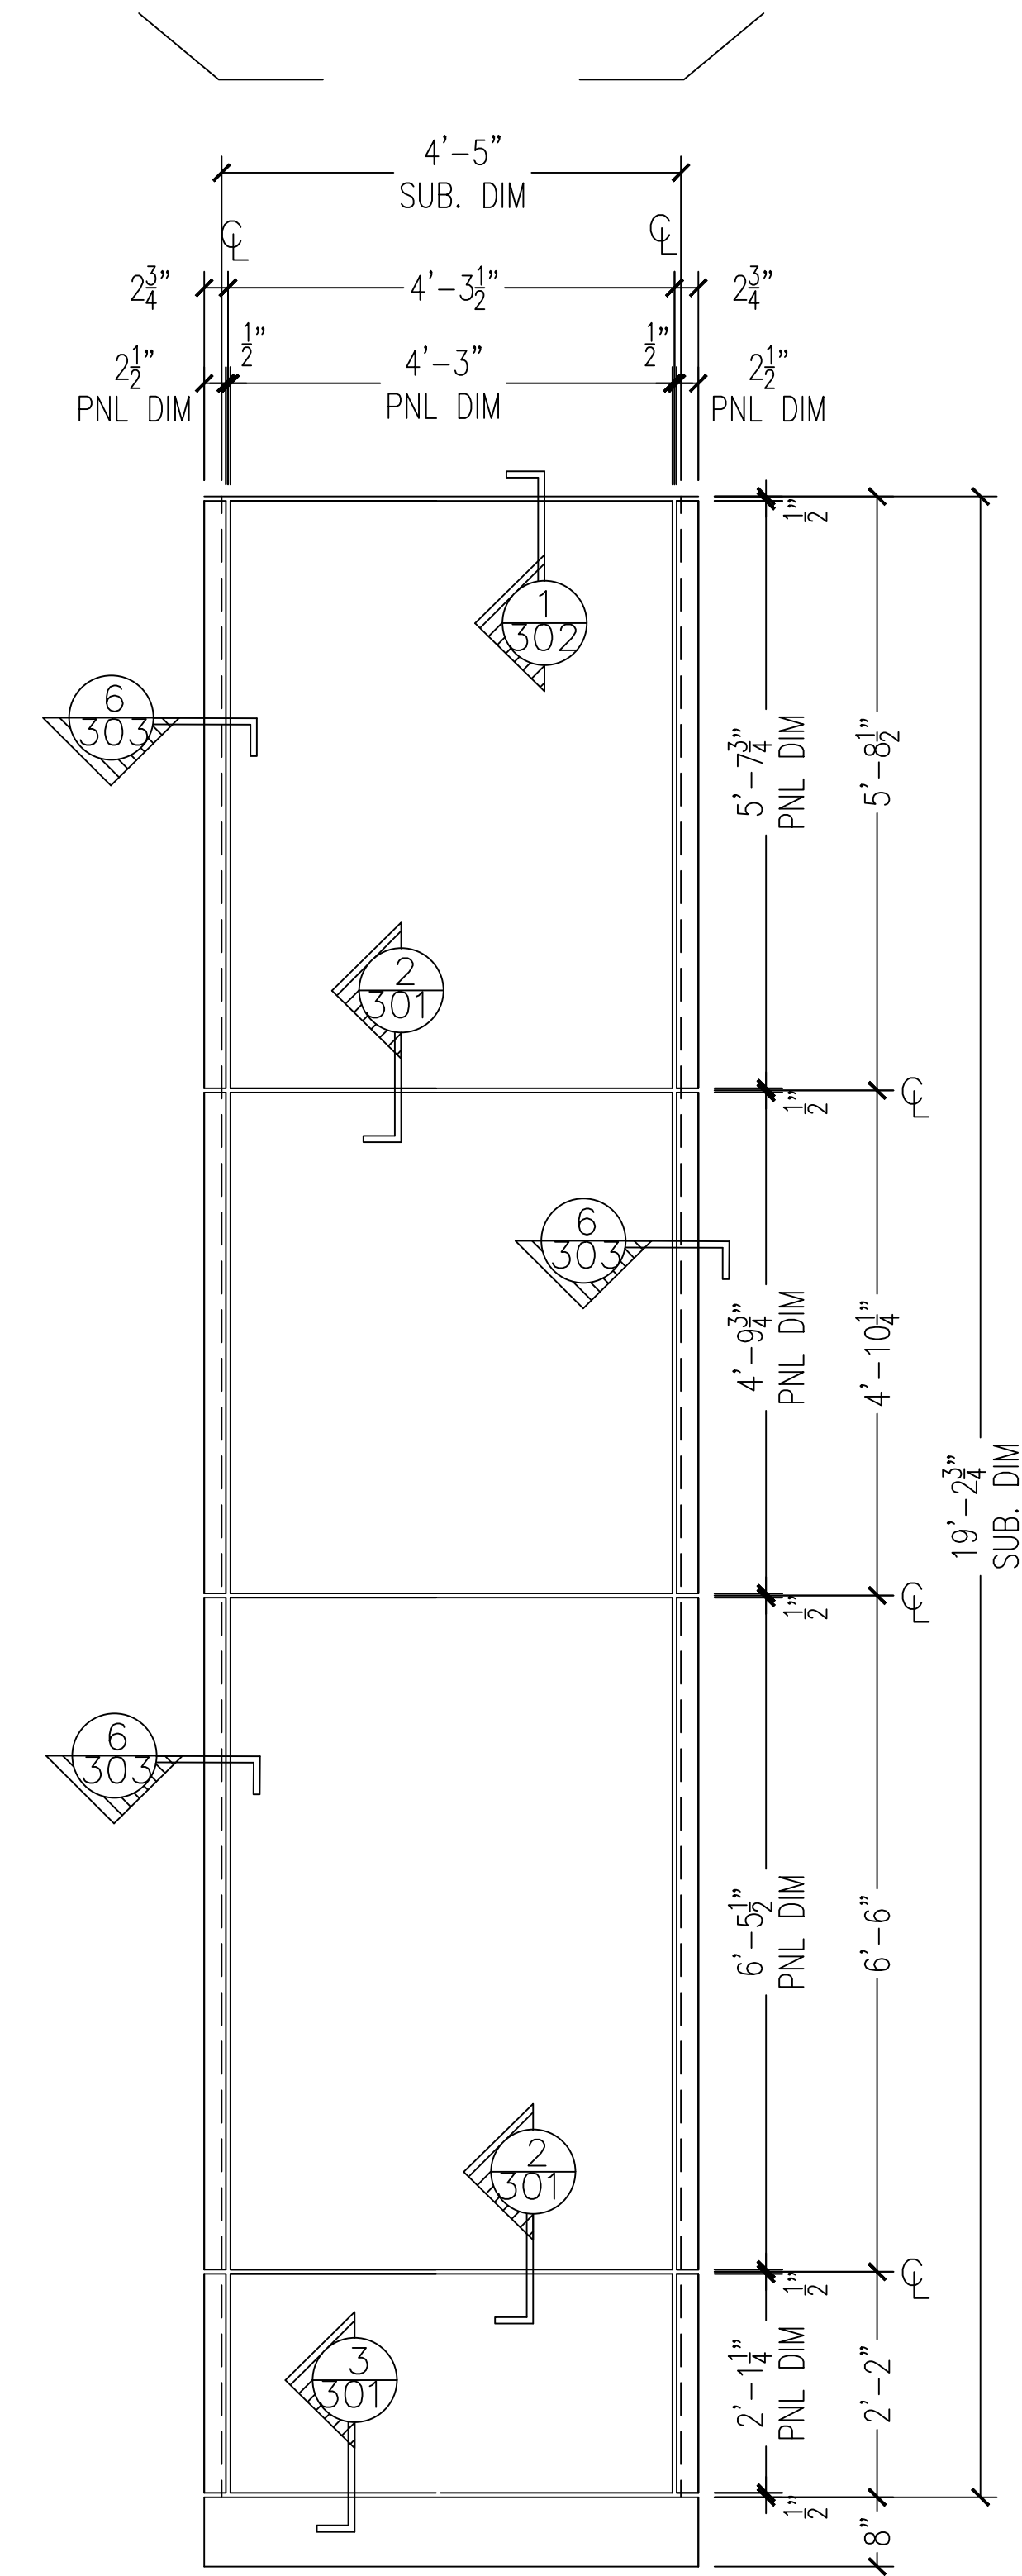

V **PANEL ELEVATION - 20**
COMPOSITE METAL PANEL SYSTEM – 1/2" CAULK JOINTS
ARCH. REF.: A2.01

QTY	LOCATION
1	MAIN ELEVATION


1 TOTAL

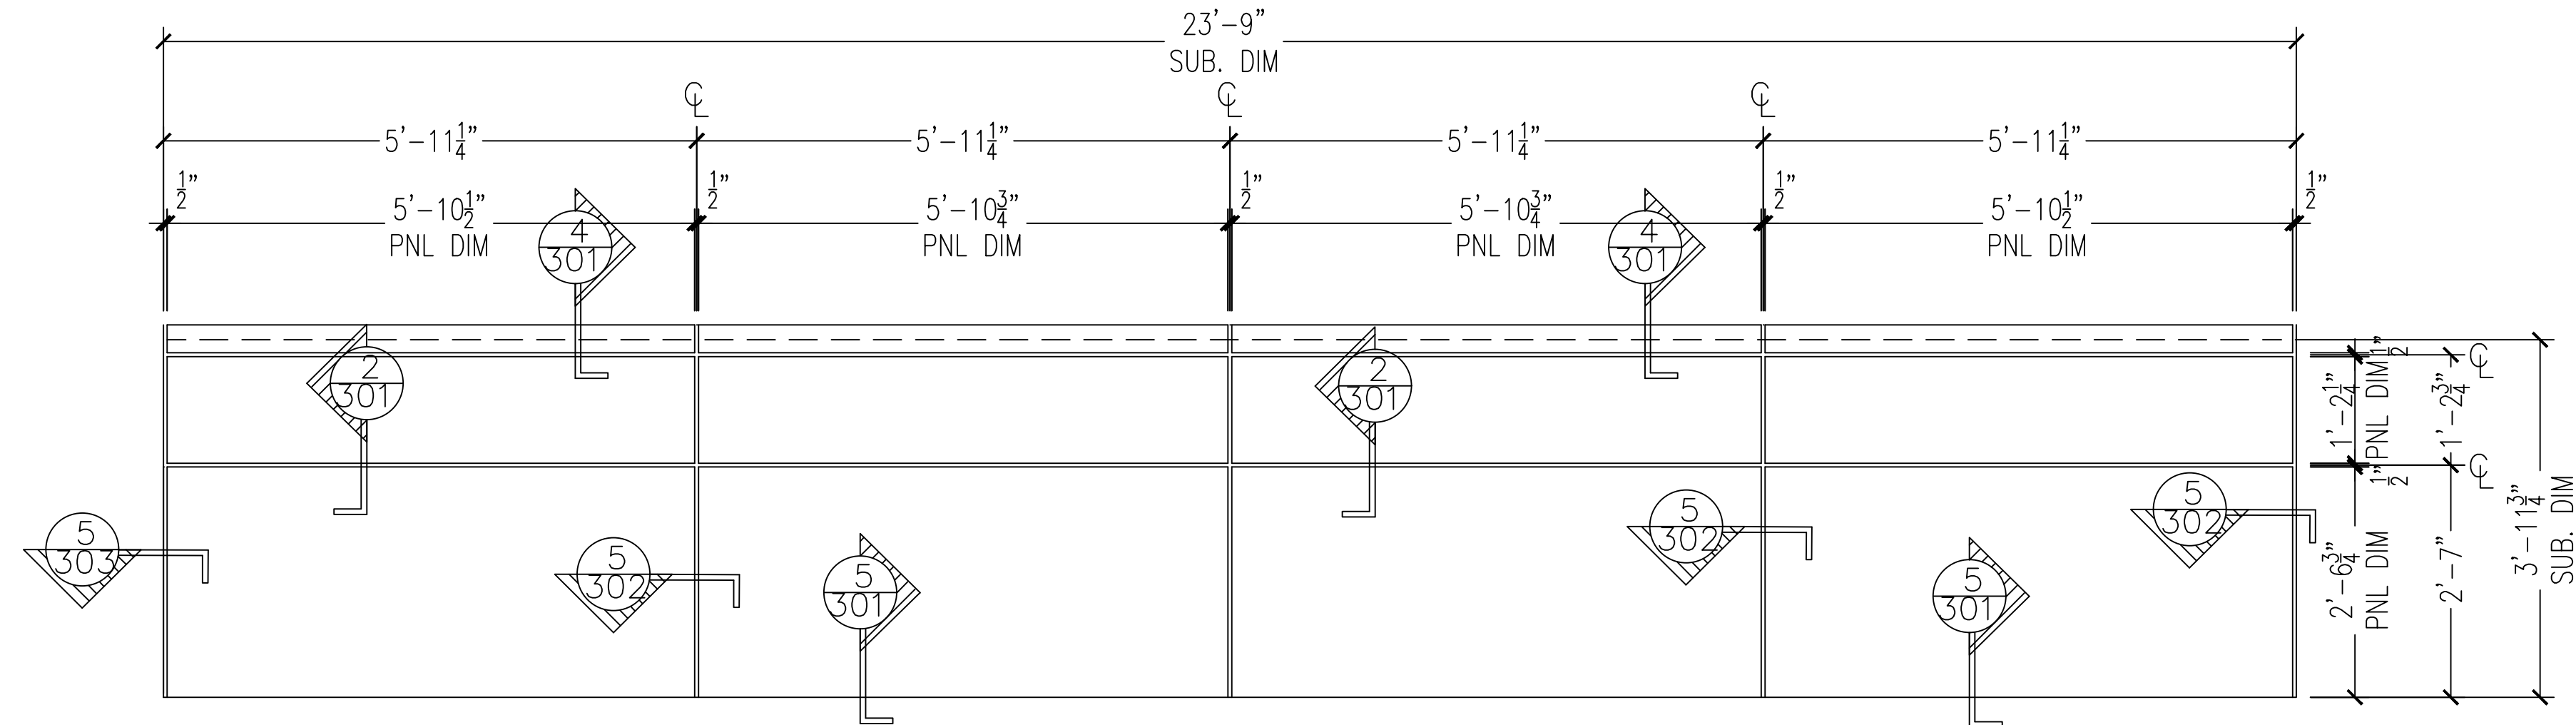

W **PANEL ELEVATION - 21**
COMPOSITE METAL PANEL SYSTEM – 1/2" CAULK JOINTS
ARCH. REF.: A2.01

QTY	LOCATION
1	MAIN ELEVATION

1 TOTAL

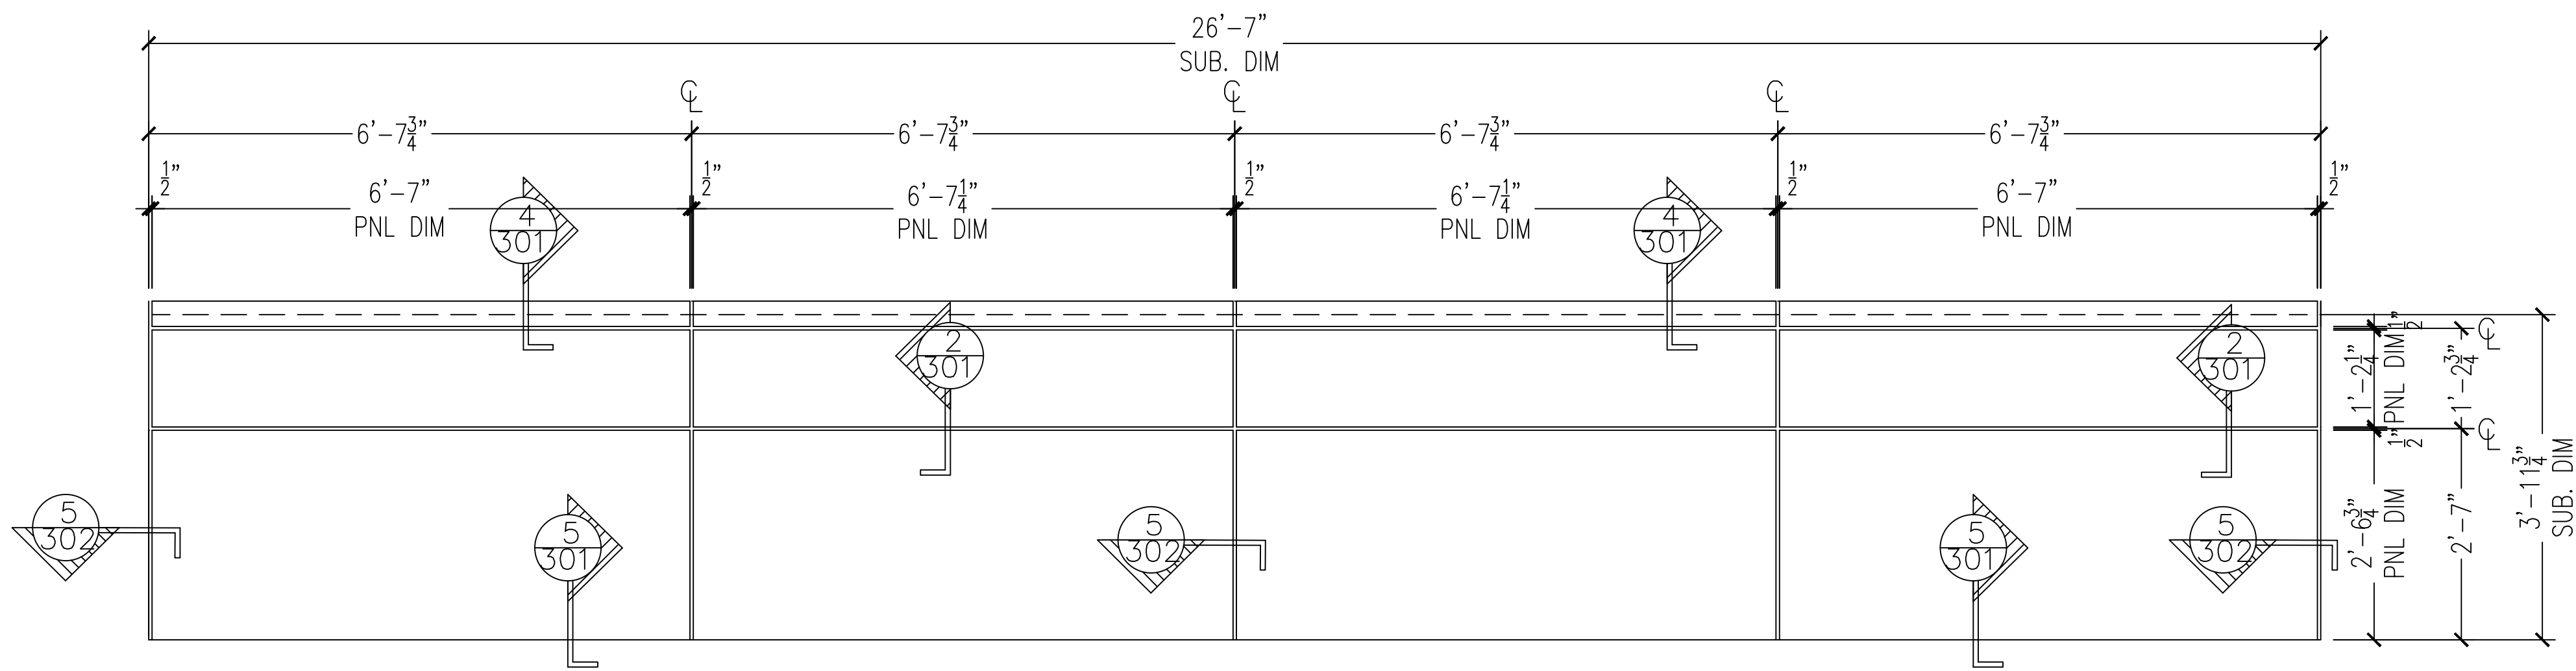

X **PANEL ELEVATION - 22**
COMPOSITE METAL PANEL SYSTEM – 1/2" CAULK JOINTS
ARCH. REF.: A2.01

QTY	LOCATION
1	MAIN ELEVATION

1 TOTAL

03/08/2019

ELEVATIONS

REVISION

△

△

△

ARCHITECT: MEYER

GENERAL CONTRACTOR: ULTRA COMPANY

EXECUTIVE
GLASS SERVICES, INC.

105 EXECUTIVE DRIVE, SUITE 210
STERLING, VIRGINIA 20166
PHONE: 703-456-4450 FAX: 703-456-4453

PROJECT: 251 EXCHANGE PLACE EXETER PROPERTY
251 EXCHANGE PLACE
HERNDON, VA 20170

DWG BY: KS


CHK BY: SA

JOB NO: 9552

DRAWING NO:


207

9 OF 18

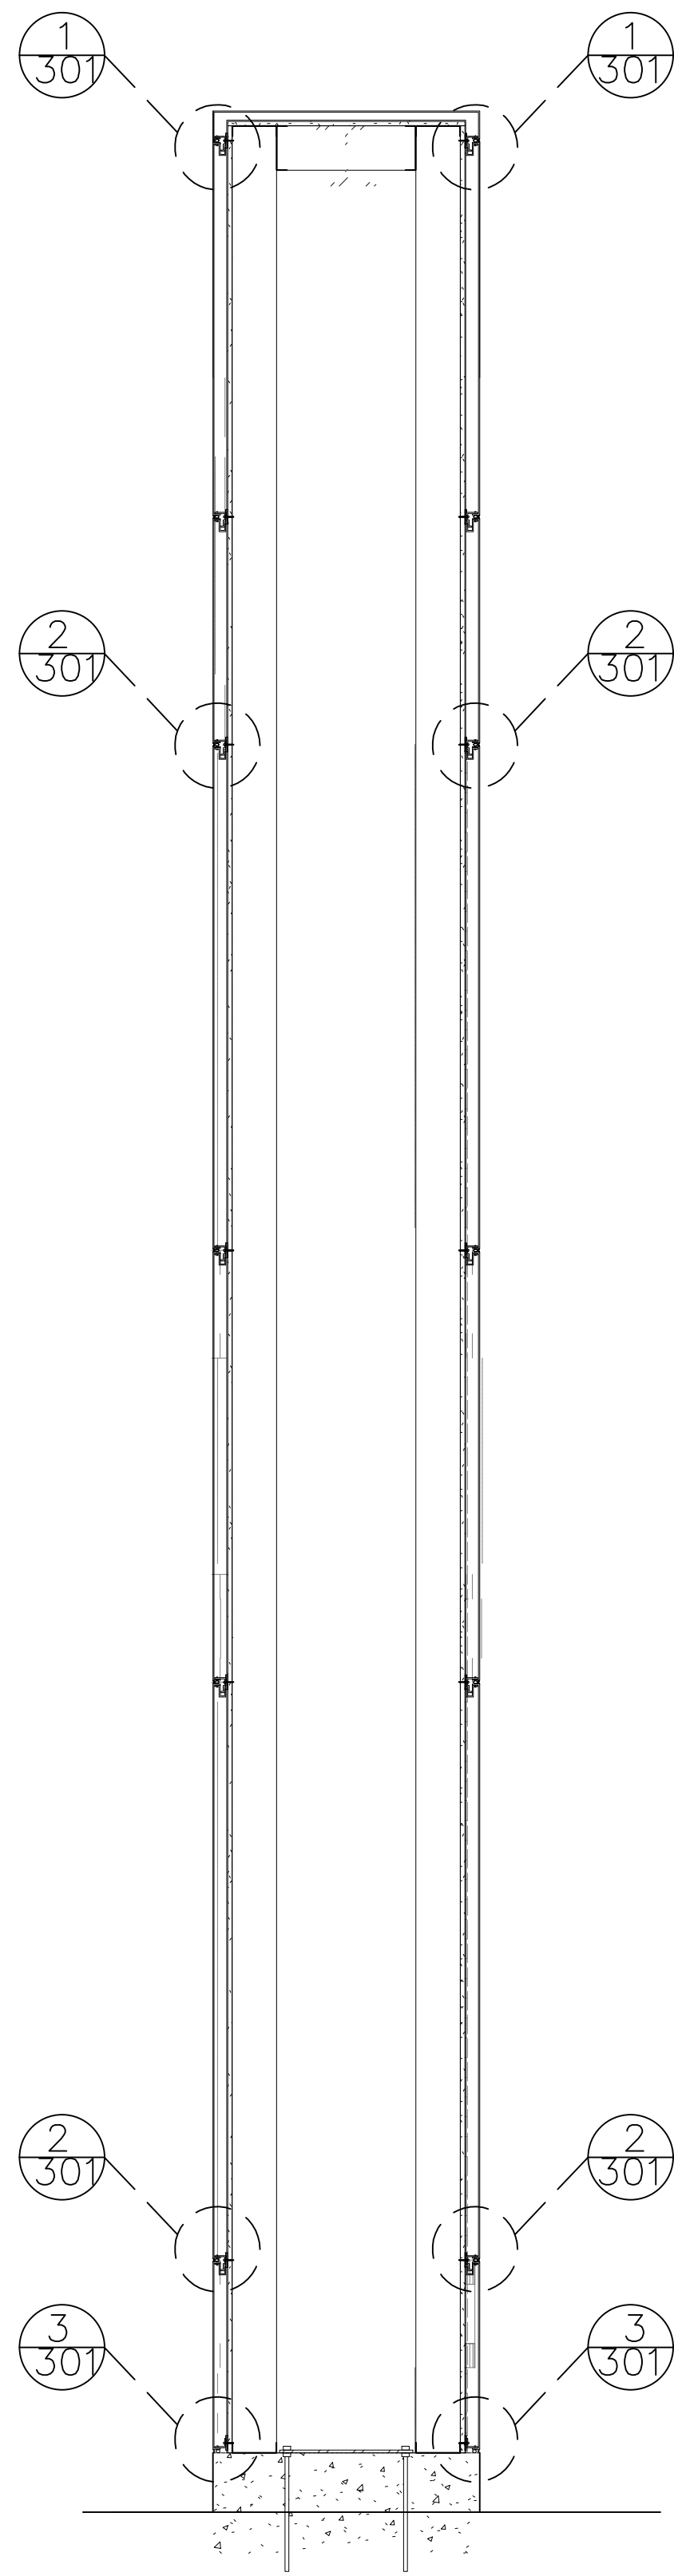


Y **WALL SECTION**
COMPOSITE METAL PANEL SYSTEM — 1/2" CAULK JOINTS
ARCH. REF.: 1/A3.11

QTY	LOCATION
1	MAIN ELEVATION
1 TOTAL	

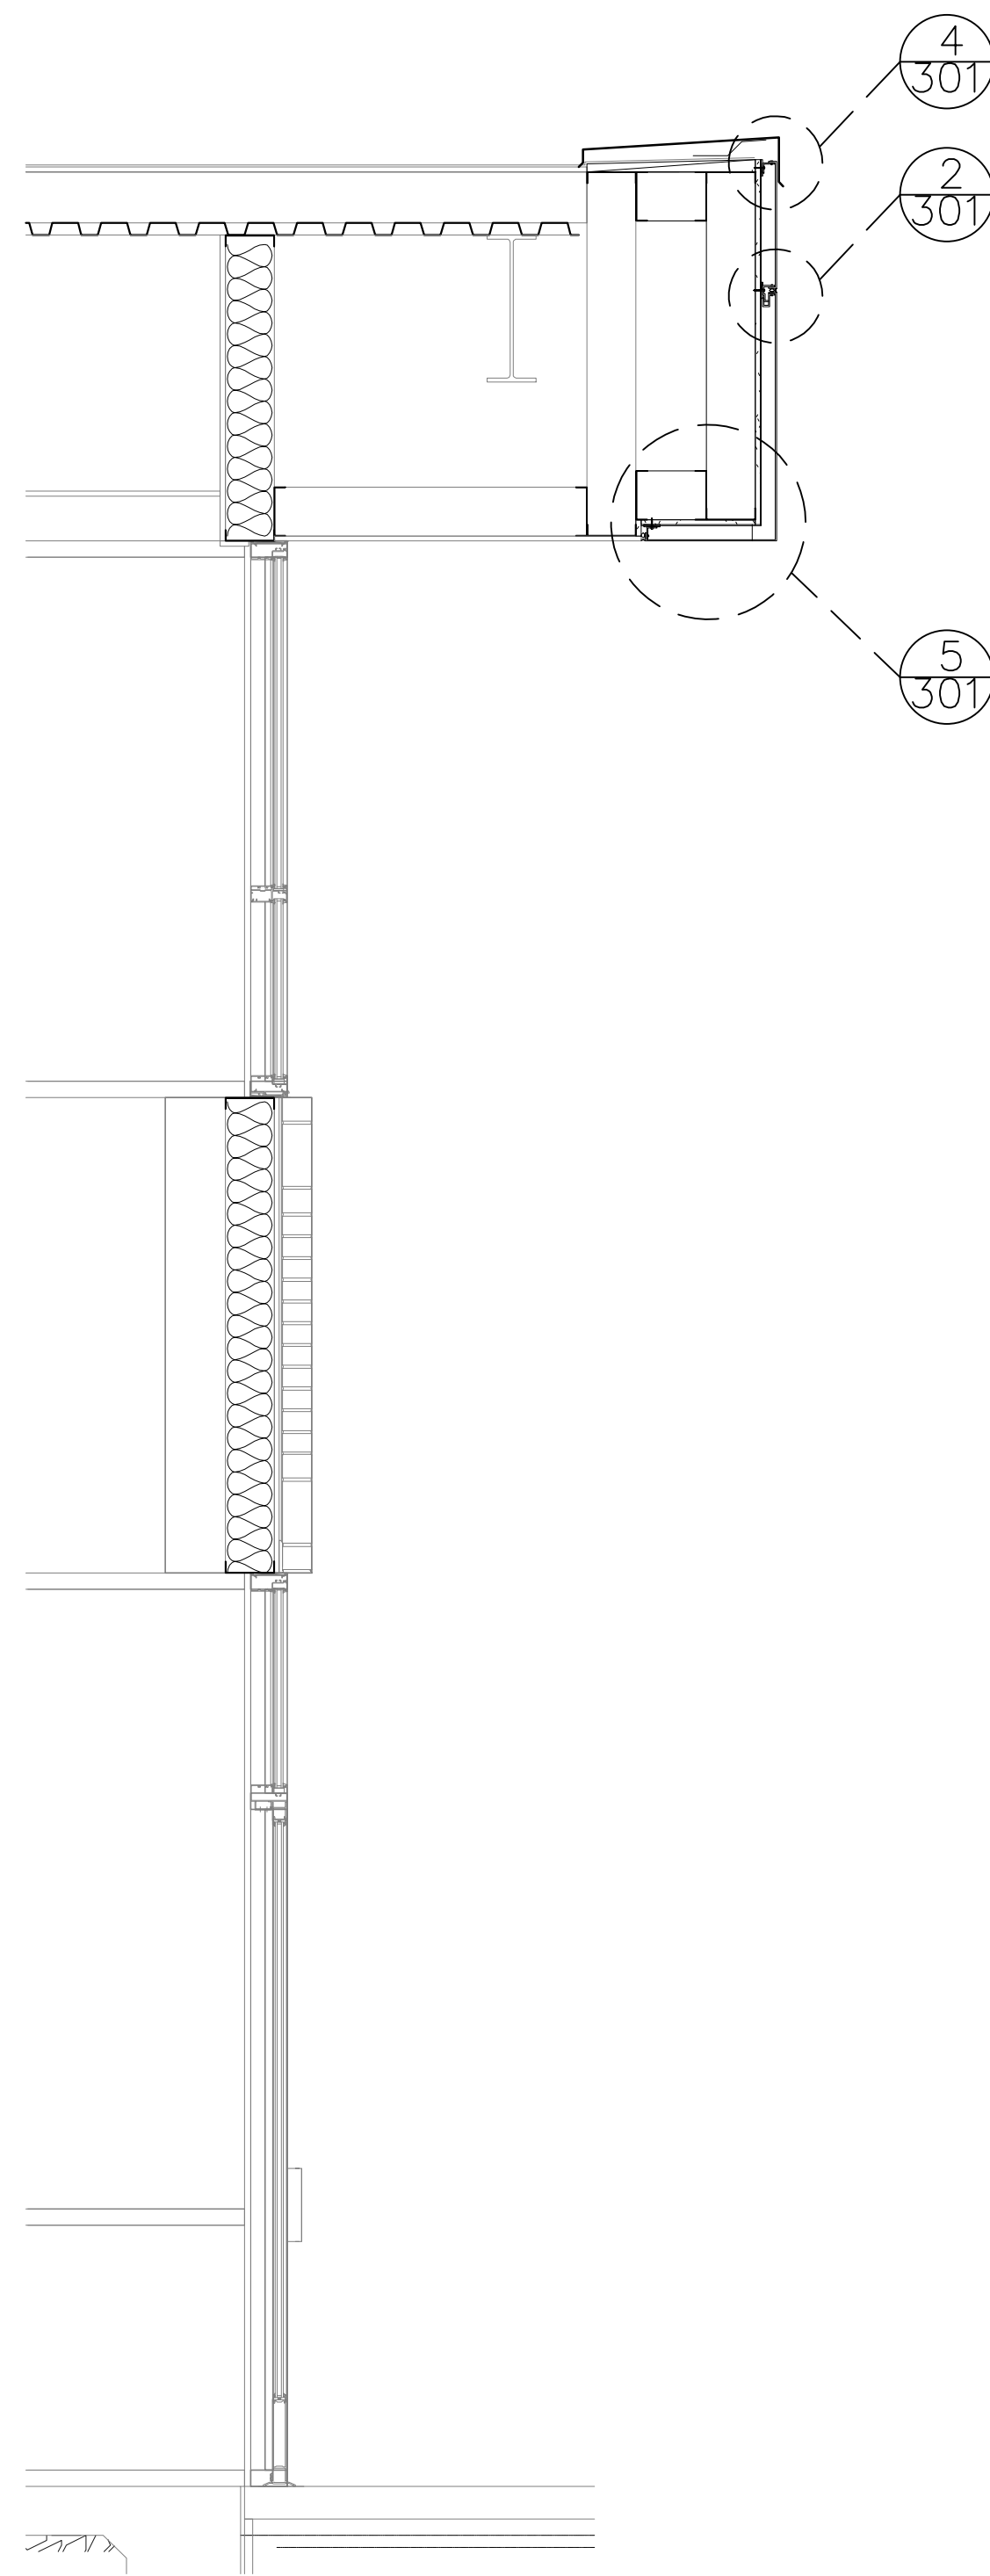


Z **WALL SECTION**
COMPOSITE METAL PANEL SYSTEM — 1/2" CAULK JOINTS
ARCH. REF.: 2/A3.11

QTY	LOCATION
1	MAIN ELEVATION
1 TOTAL	

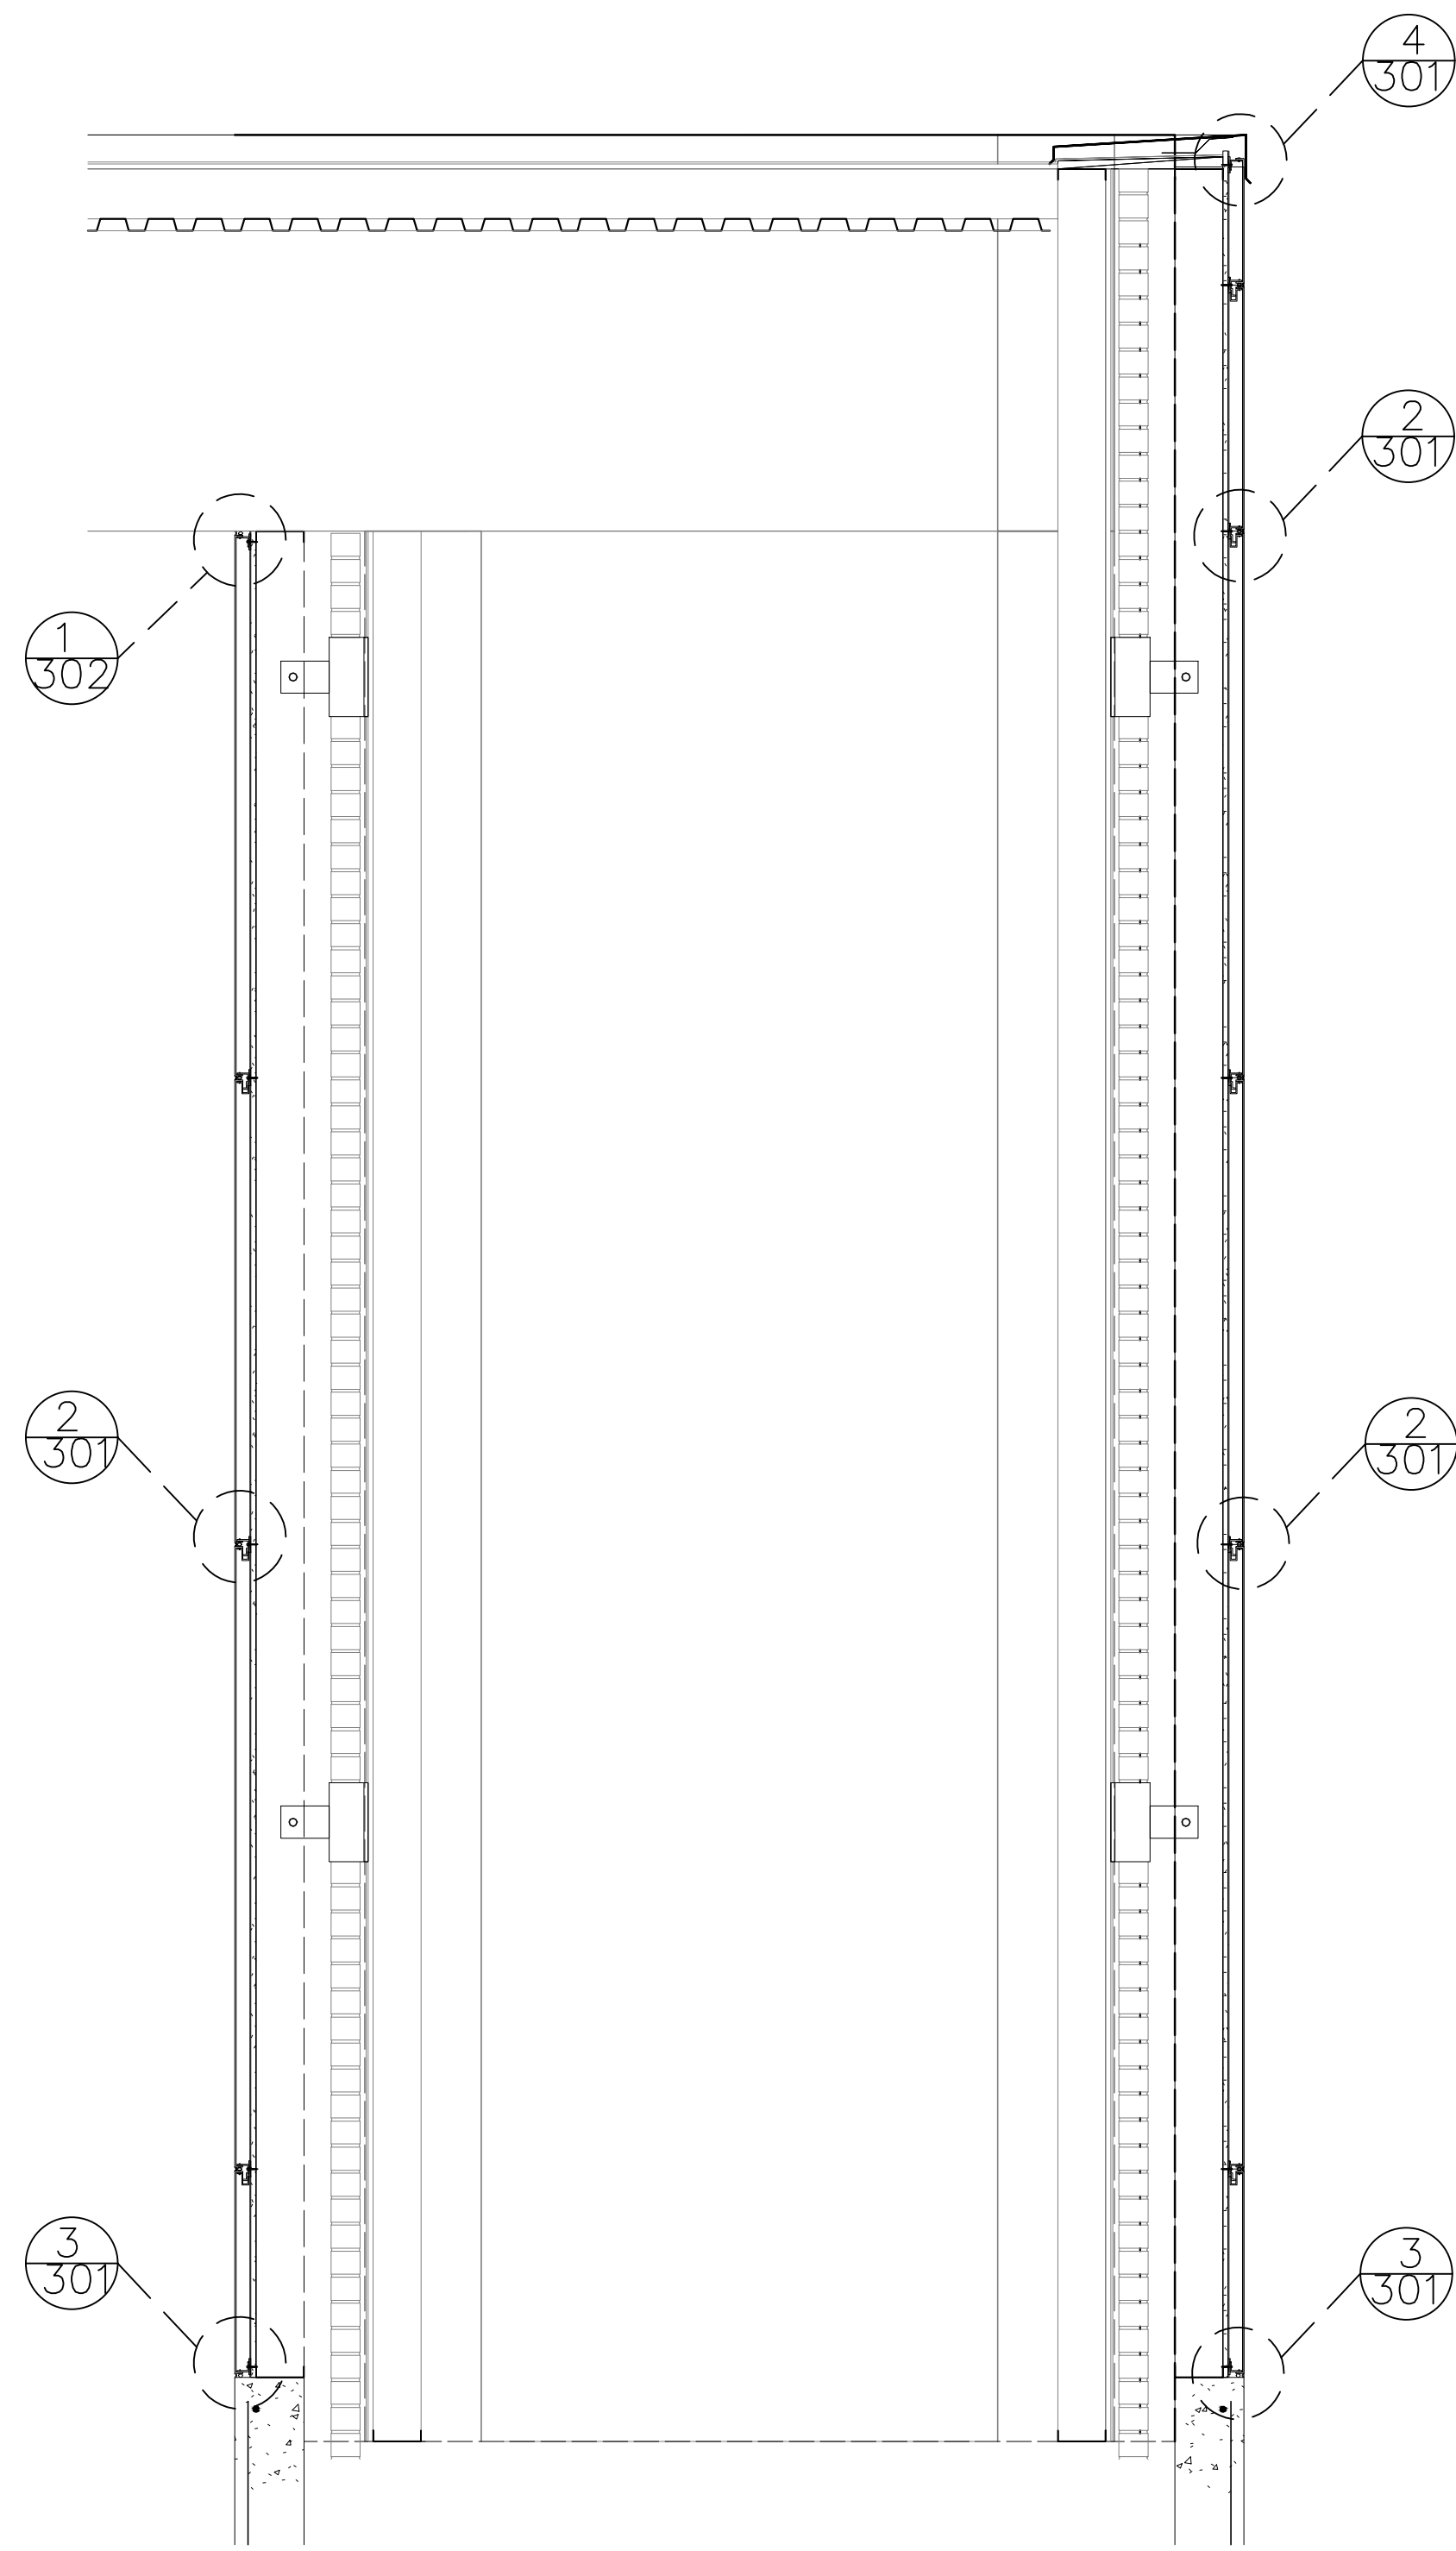


AA **WALL SECTION**
COMPOSITE METAL PANEL SYSTEM — 1/2" CAULK JOINTS
ARCH. REF.: 3/A3.11

QTY	LOCATION
1	MAIN ELEVATION
1 TOTAL	

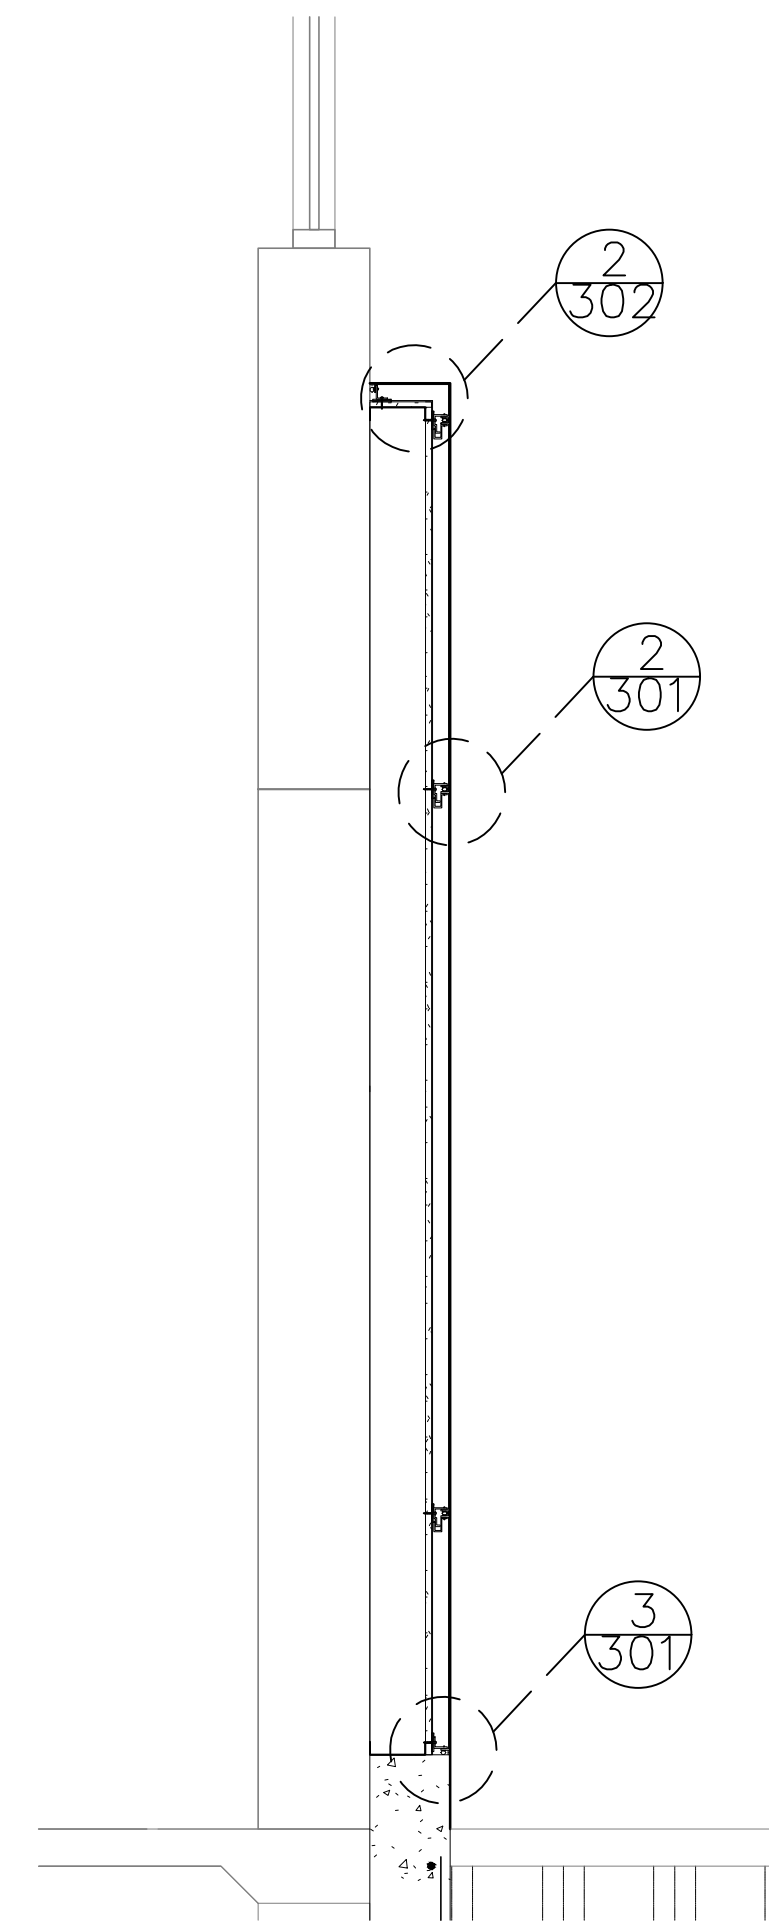

BB **WALL SECTION**
COMPOSITE METAL PANEL SYSTEM — 1/2" CAULK JOINTS
ARCH. REF.: 5/A3.11

QTY	LOCATION
1	MAIN ELEVATION
1 TOTAL	

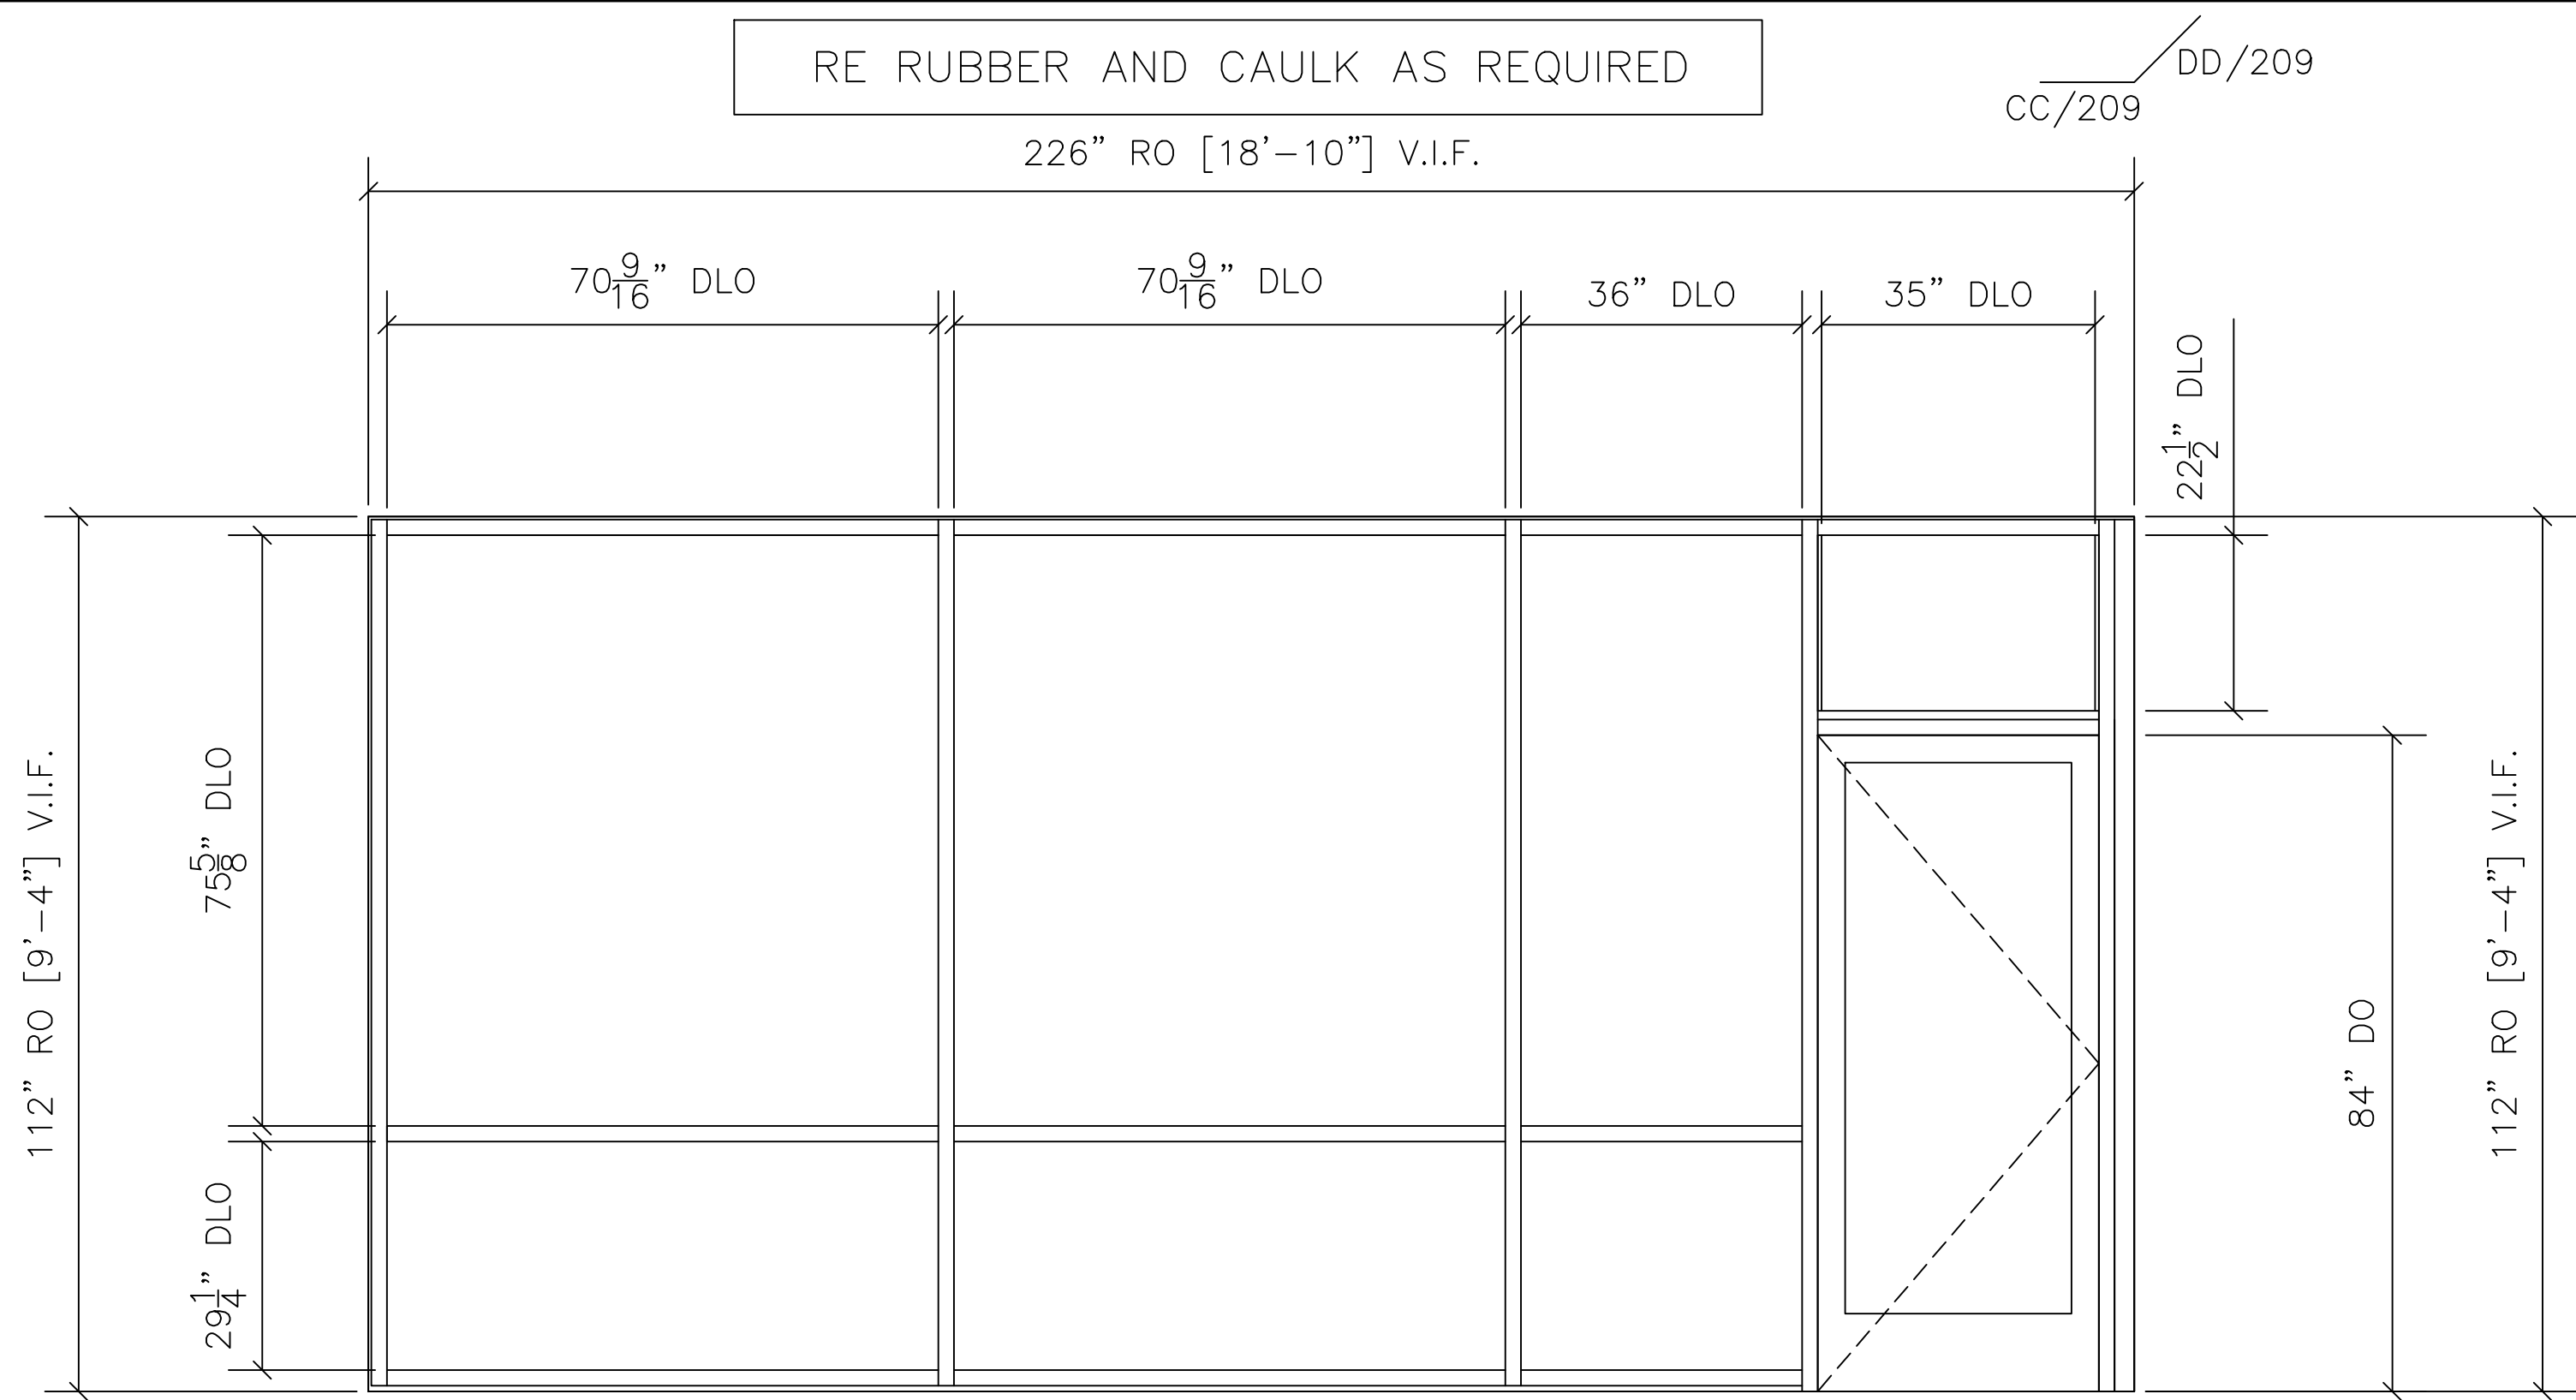


CC STOREFRONT CC ELEVATION

ARCH. REF.: A2.01

QTY	LOCATION
1	MAIN ELEVATION - LEVEL 01

1 TOTAL

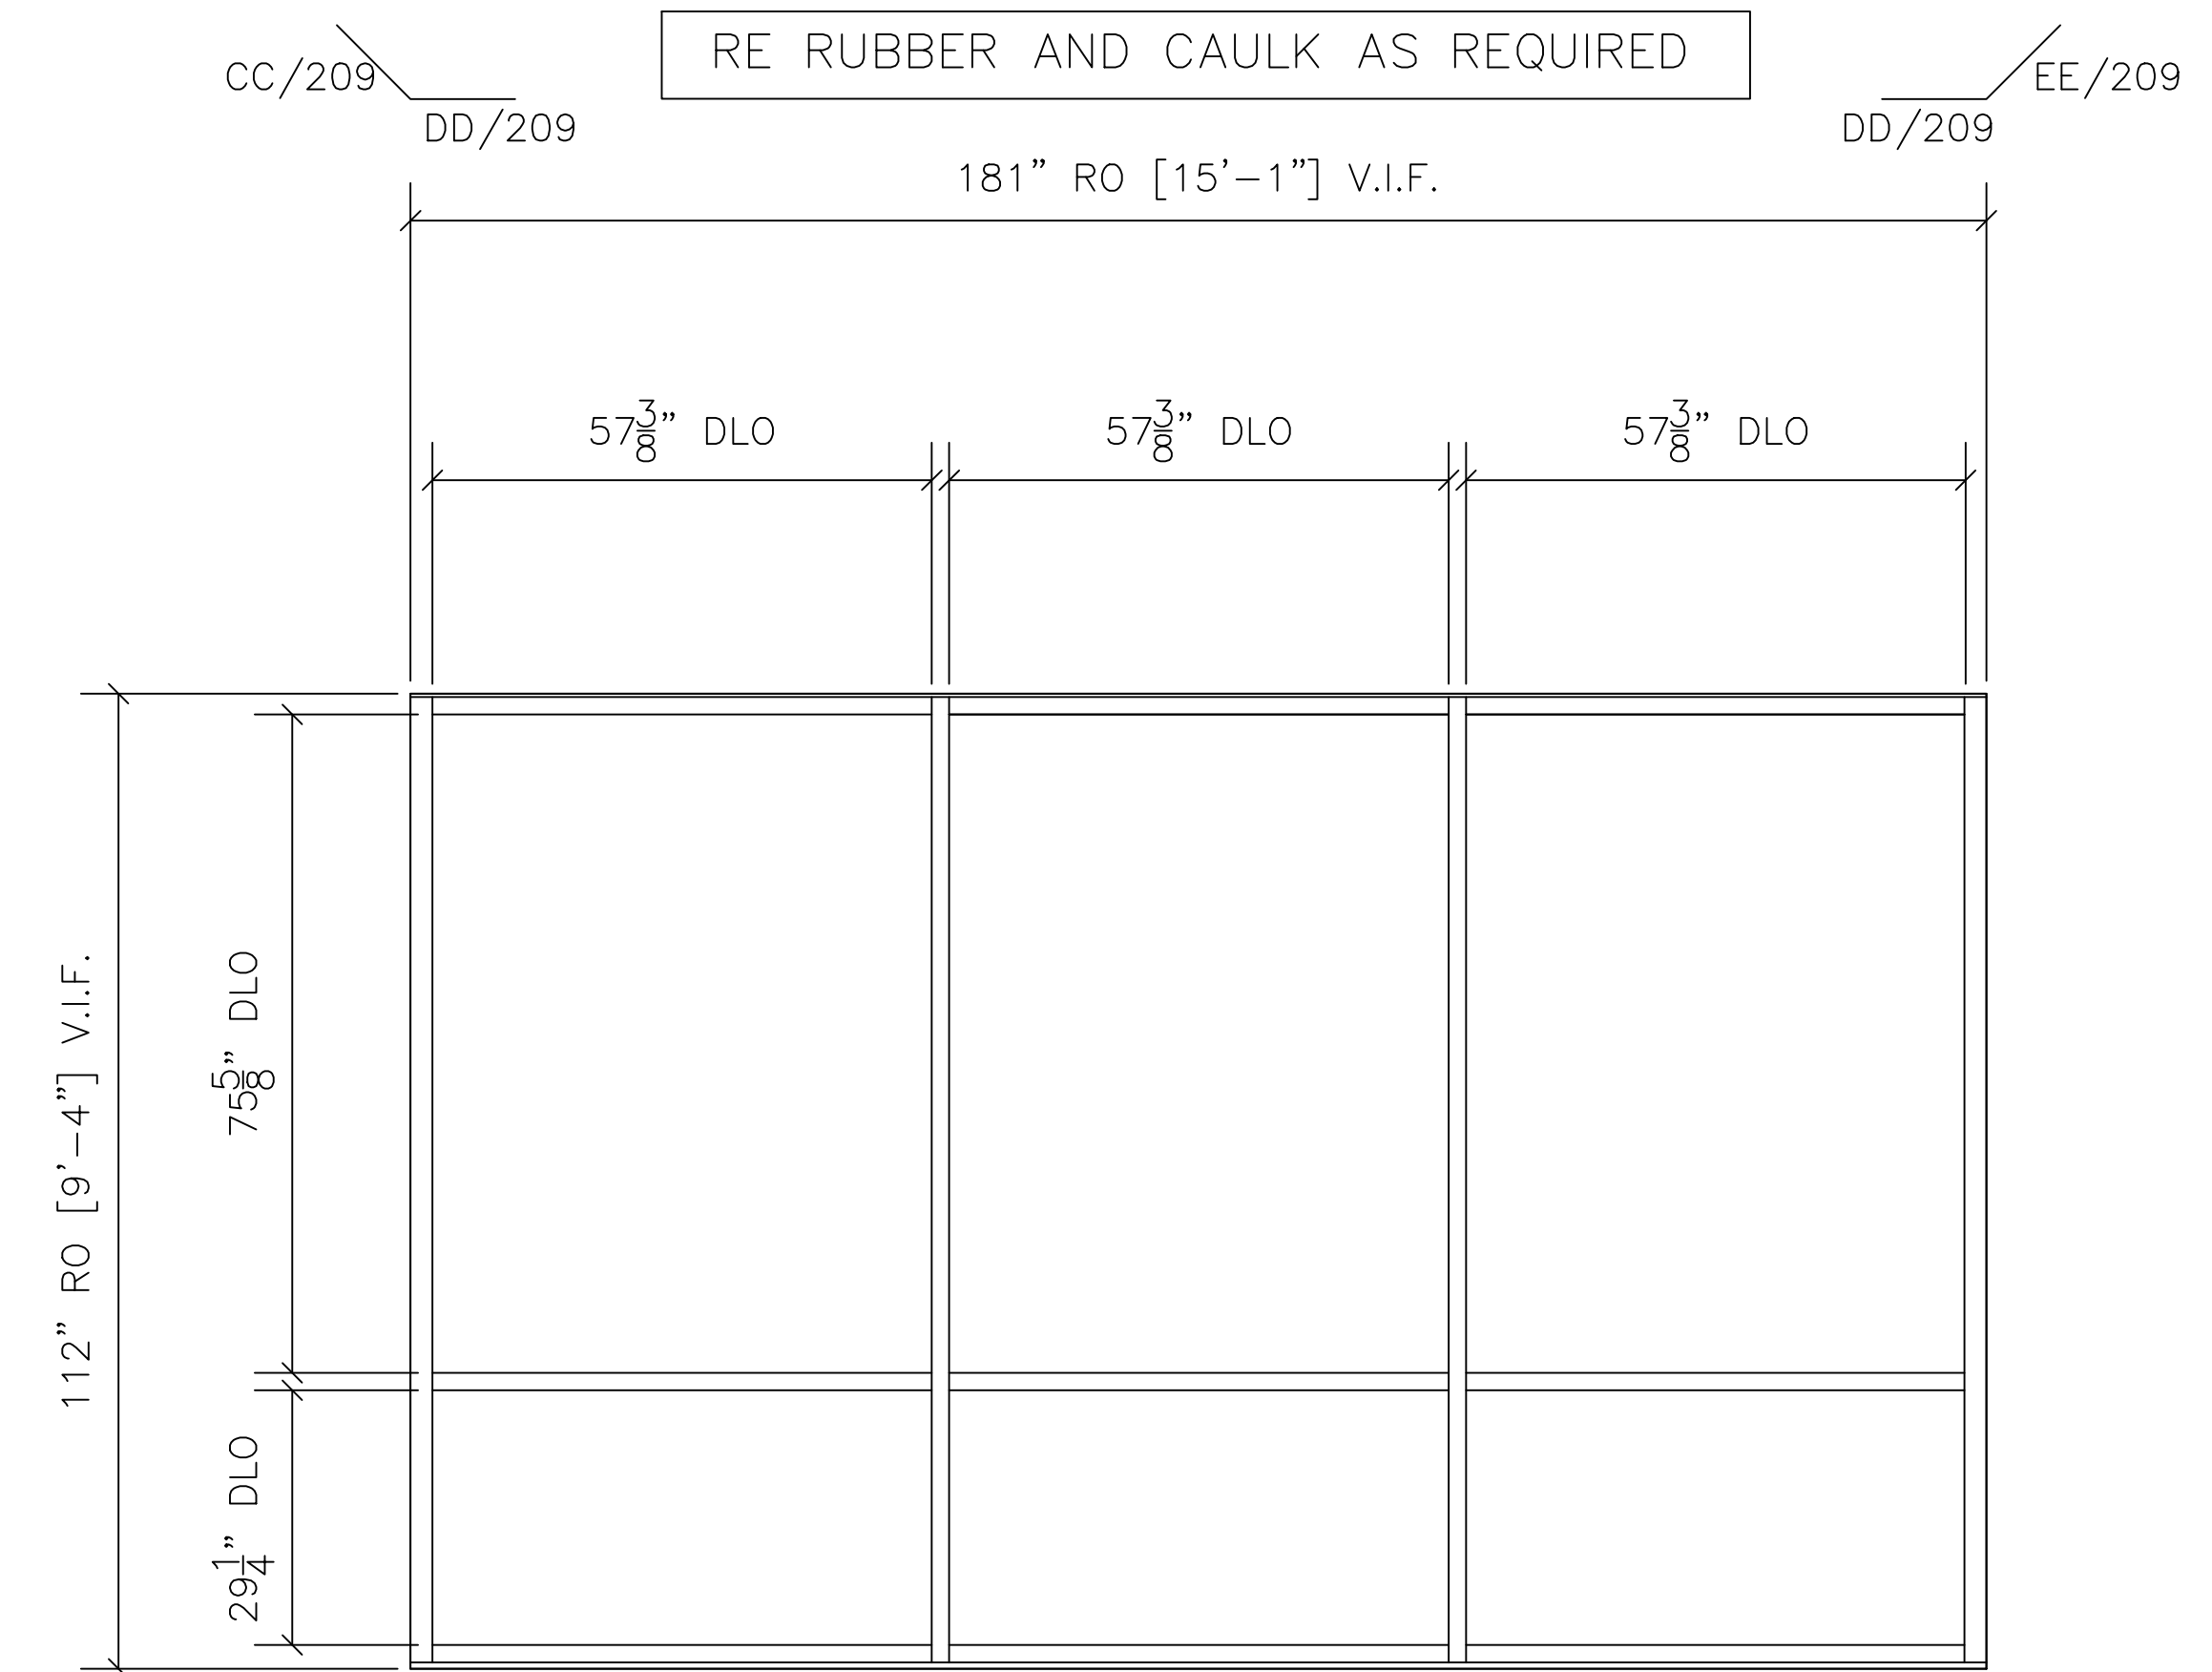


DD STOREFRONT DD ELEVATION

ARCH. REF.: A2.01

QTY	LOCATION
1	MAIN ELEVATION - LEVEL 01

1 TOTAL

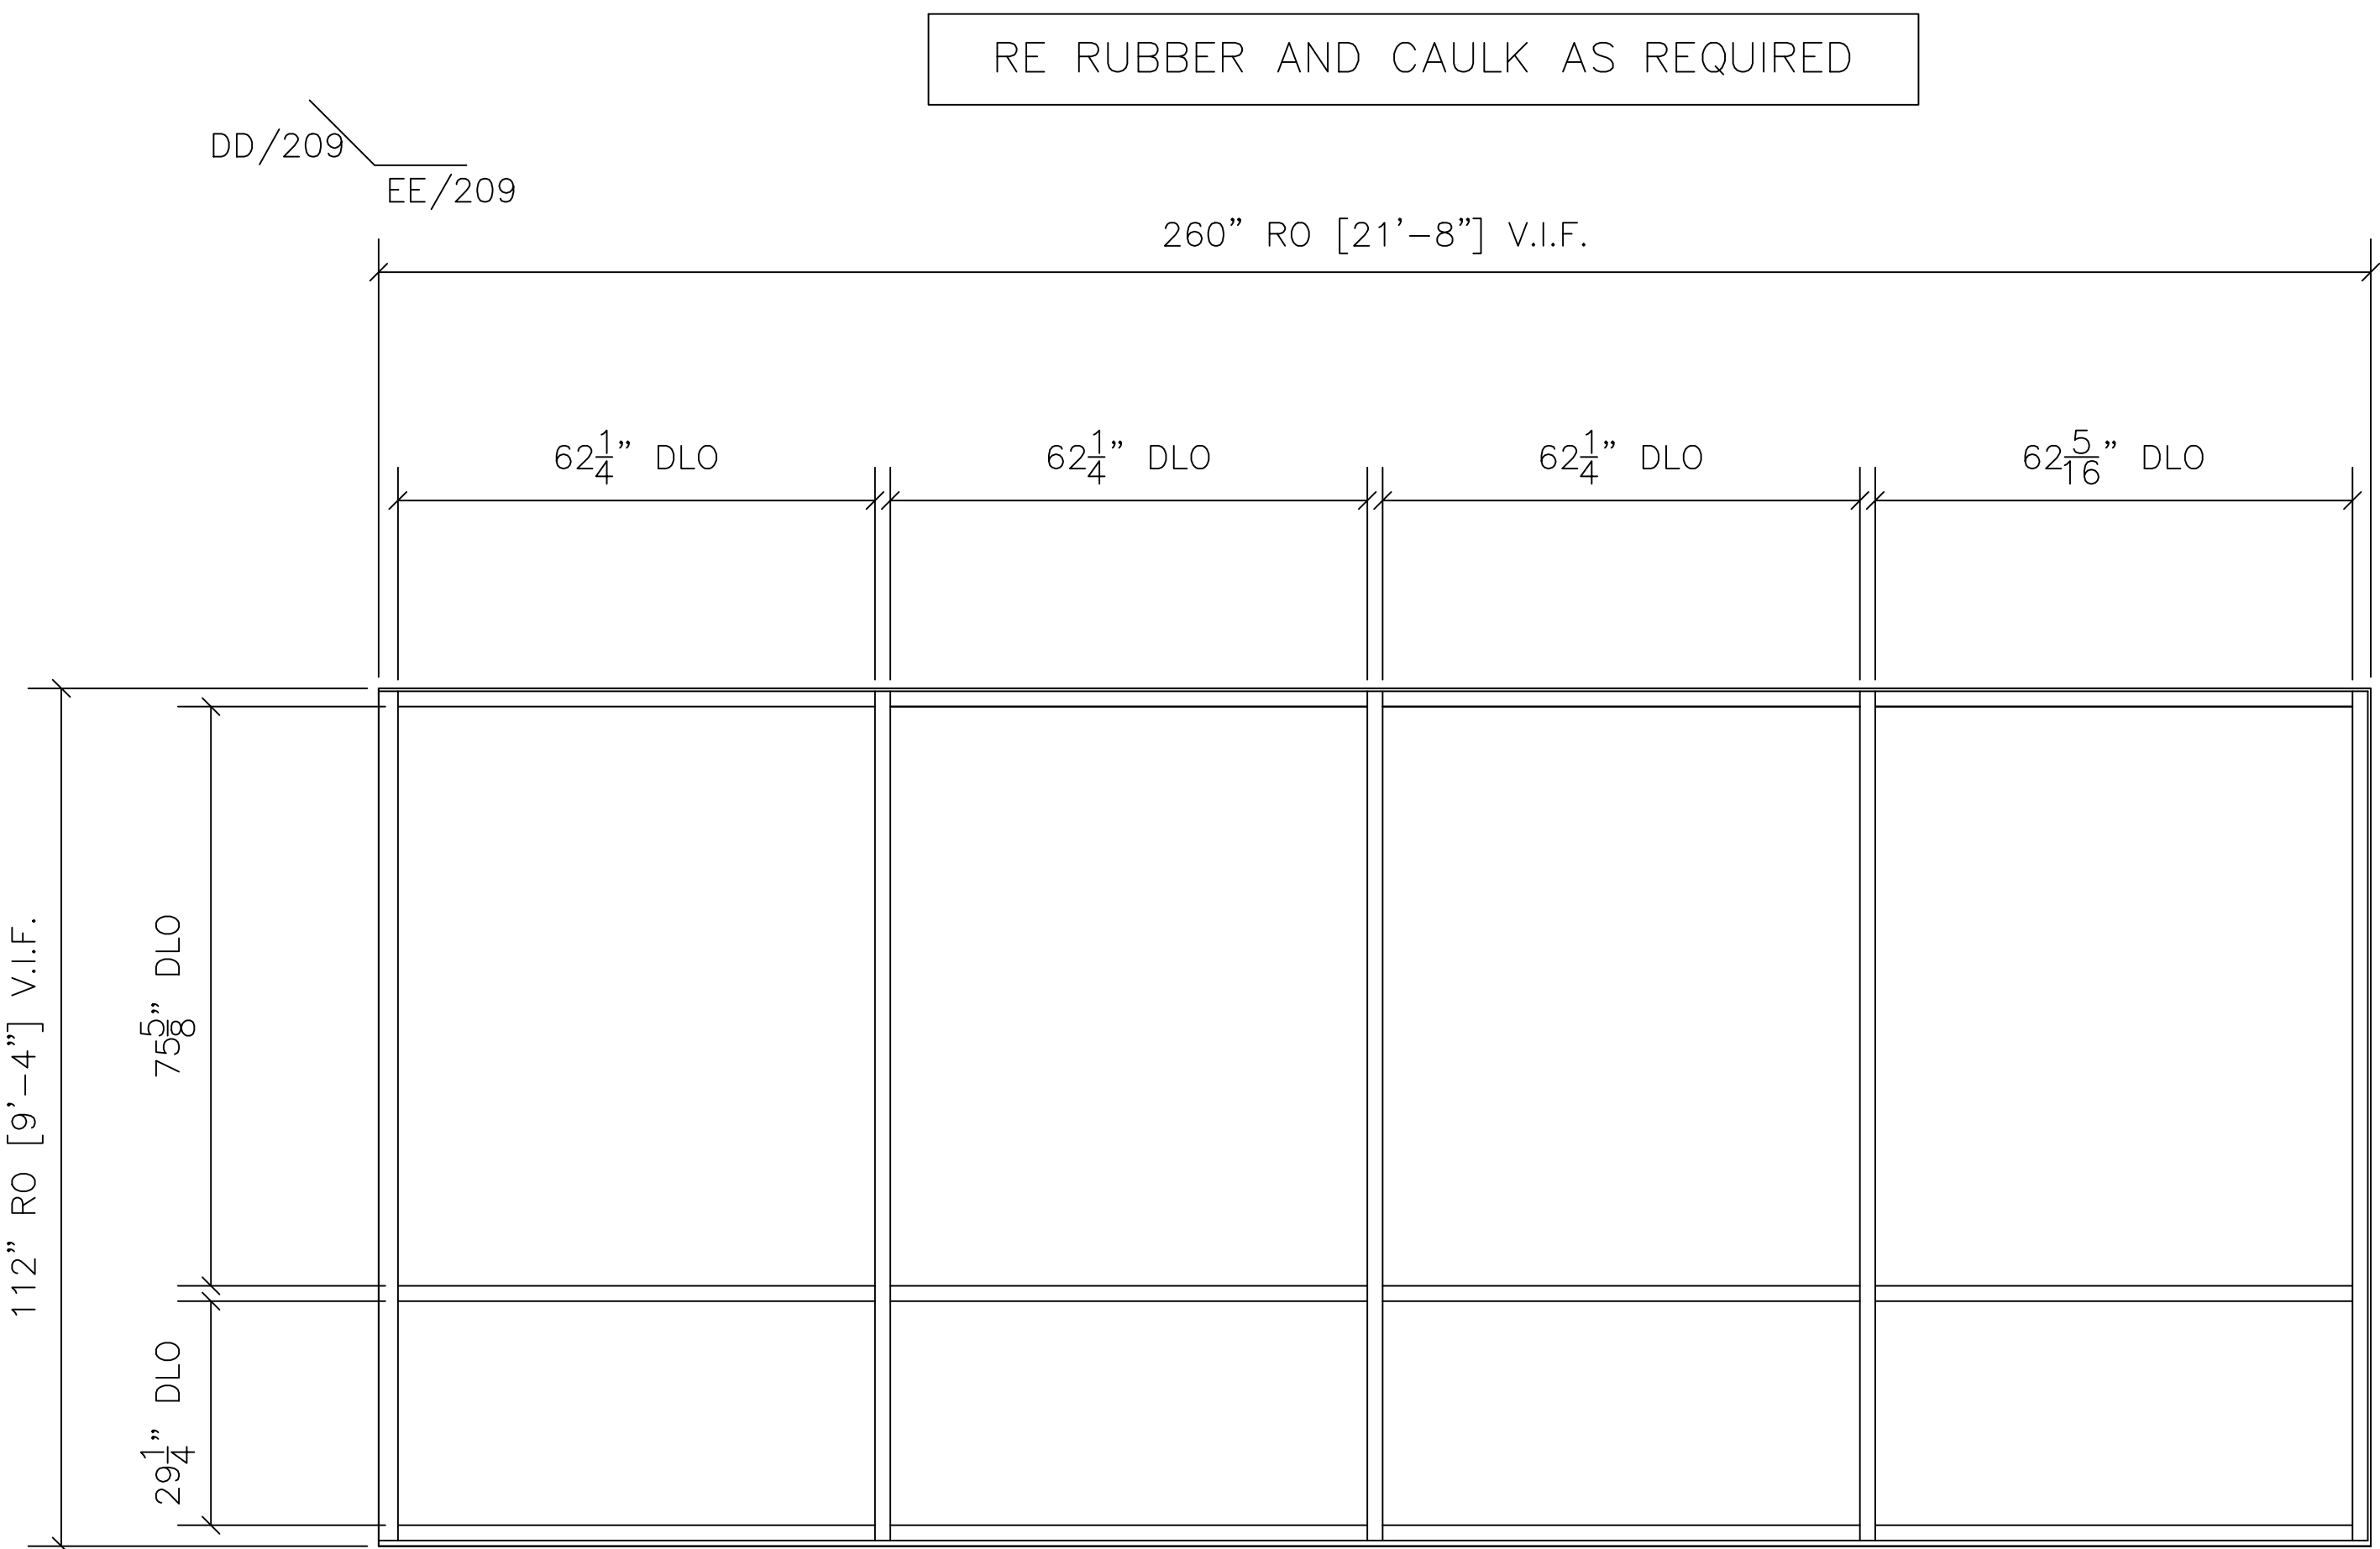

EE STOREFRONT EE ELEVATION

ARCH. REF.: A2.01

QTY	LOCATION
1	MAIN ELEVATION - LEVEL 01

1 TOTAL

03/08/2019

ELEVATIONS

REVISION

△

△

△

ARCHITECT: MEYER

GENERAL CONTRACTOR: ULTRA COMPANY

EXECUTIVE
CLASS SERVICES, INC.

105 EXECUTIVE DRIVE, SUITE 210
STERLING, VIRGINIA 20166
PHONE: 703-456-4450 FAX: 703-456-4453


PROJECT: 251 EXCHANGE PLACE EXETER PROPERTY
251 EXCHANGE PLACE
HERNDON, VA 20170

DWG BY: KS

CHK BY: SA

JOB NO: 9552


DRAWING NO:
209
11 OF 18

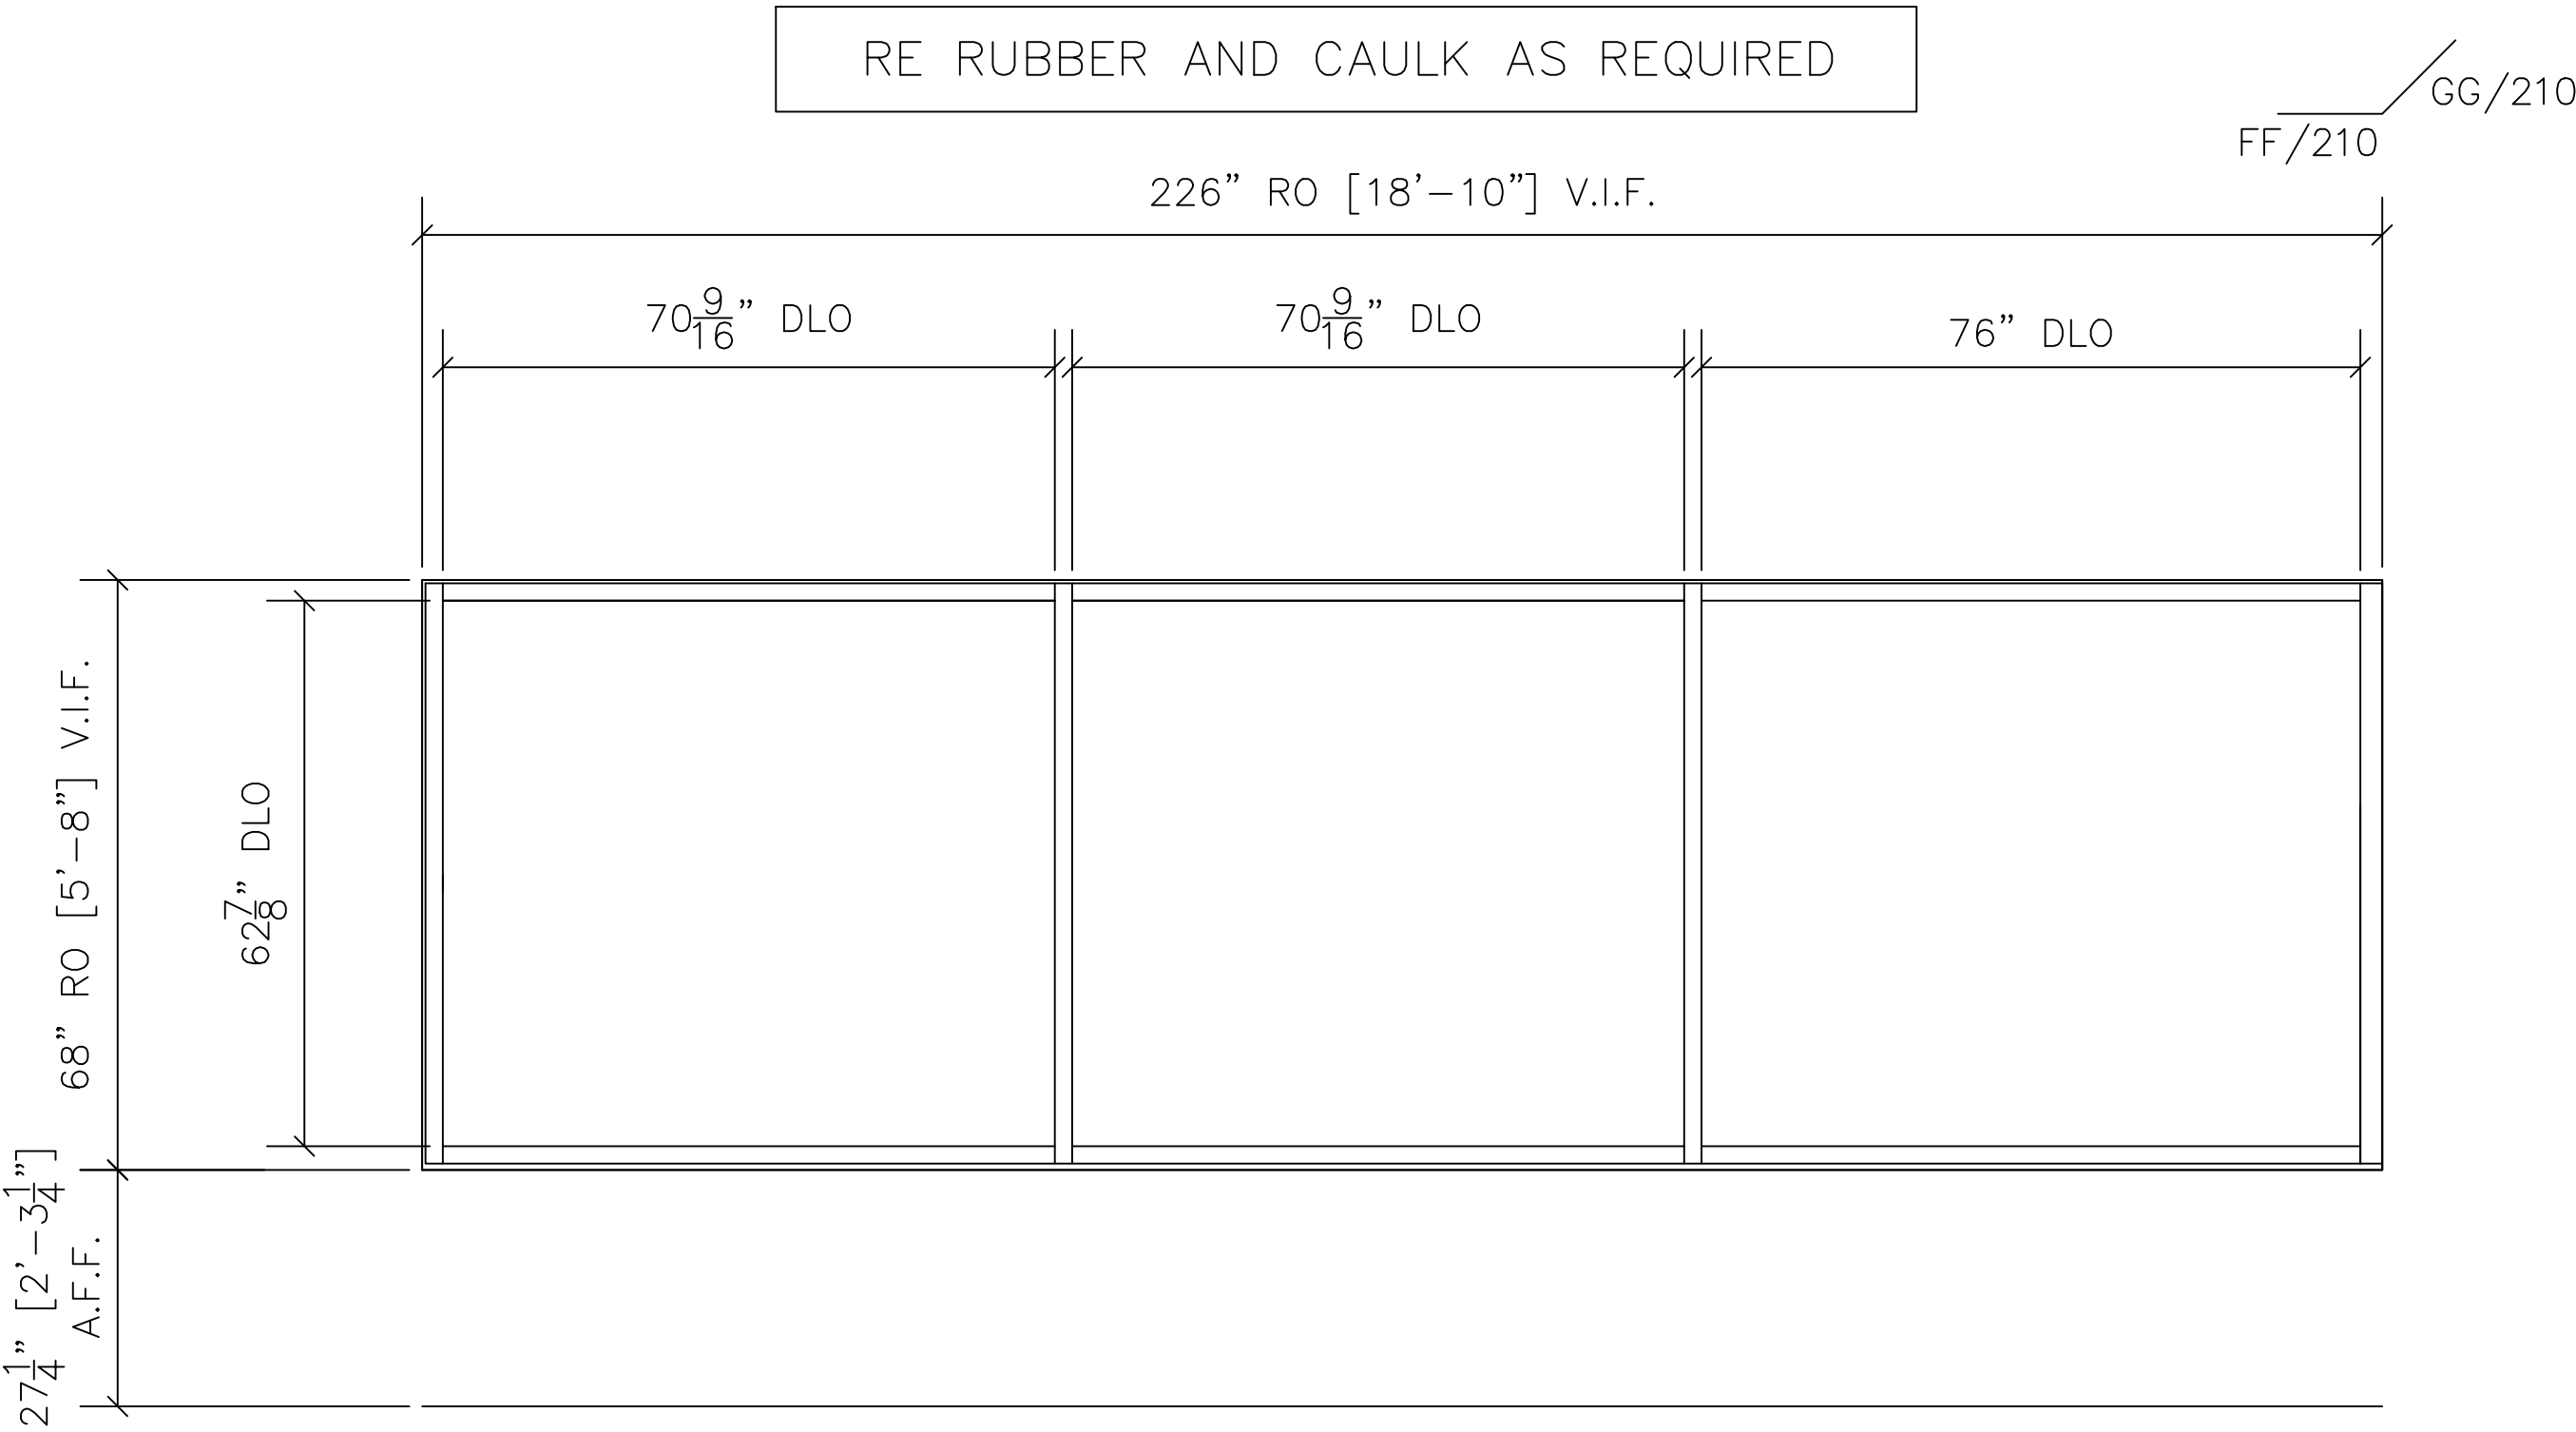

FF STOREFRONT FF ELEVATION

QTY	LOCATION
1	MAIN ELEVATION - LEVEL 02
1 TOTAL	


ARCH. REF.: A2.01

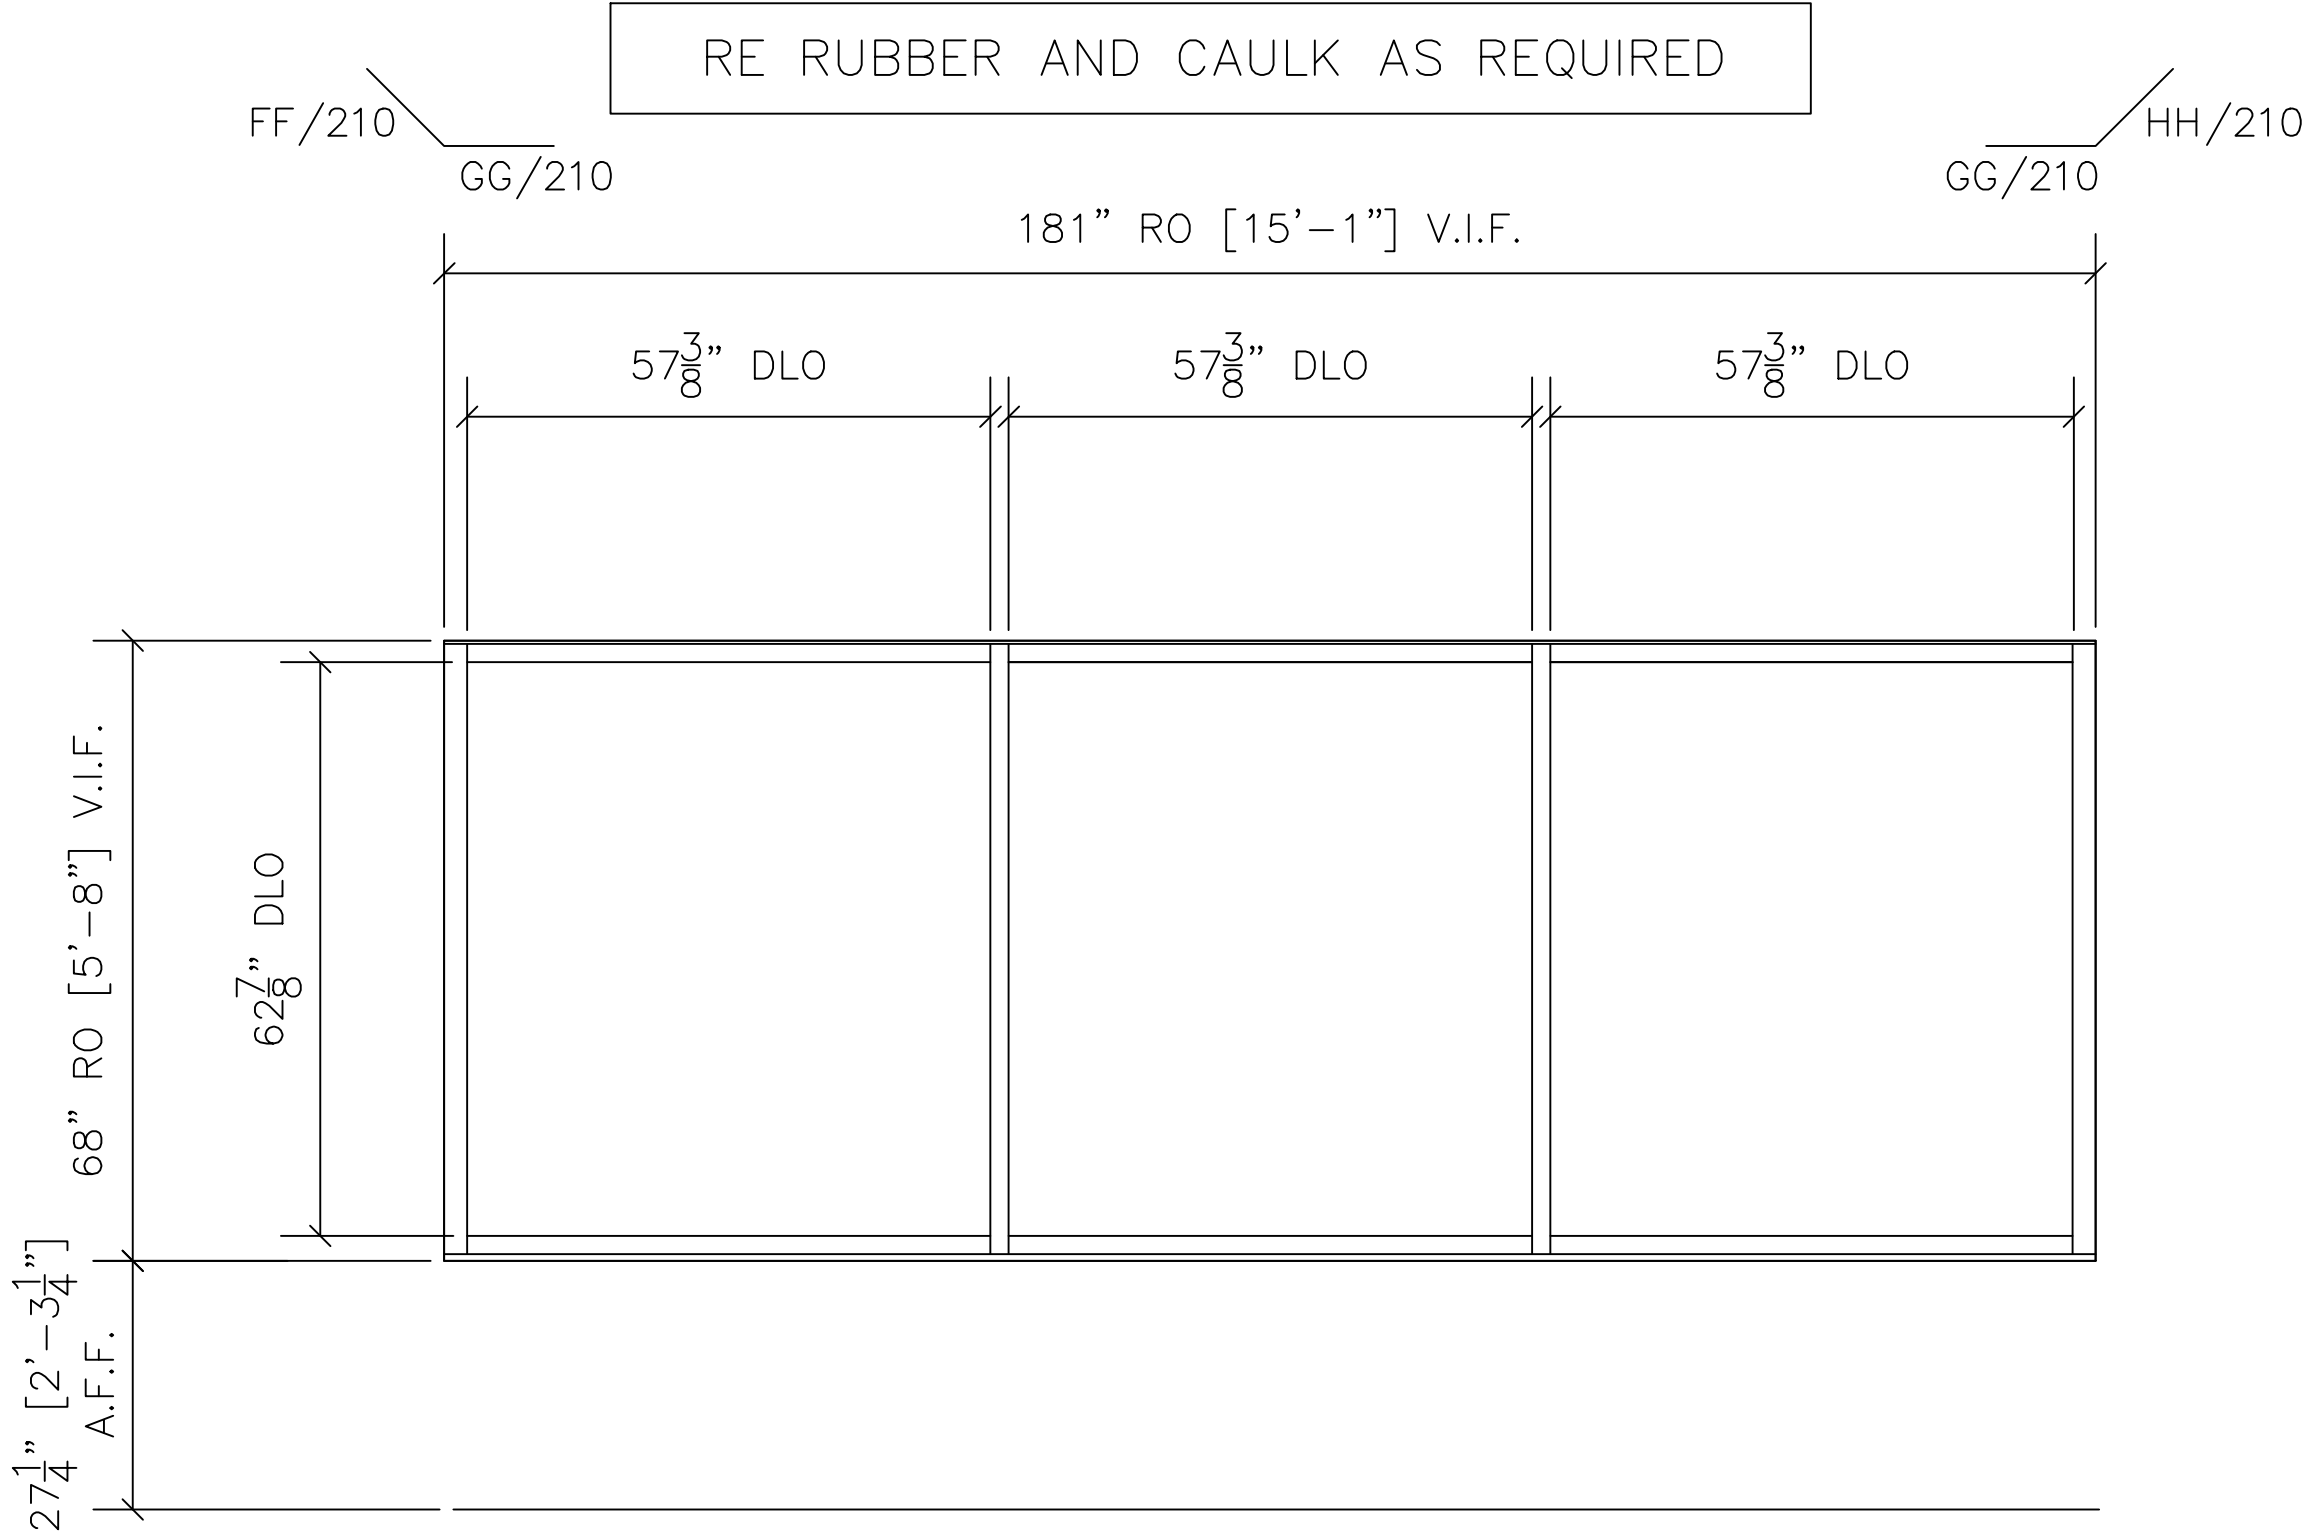

GG STOREFRONT GG ELEVATION

QTY	LOCATION
1	MAIN ELEVATION - LEVEL 02
1 TOTAL	

ARCH. REF.: A2.01

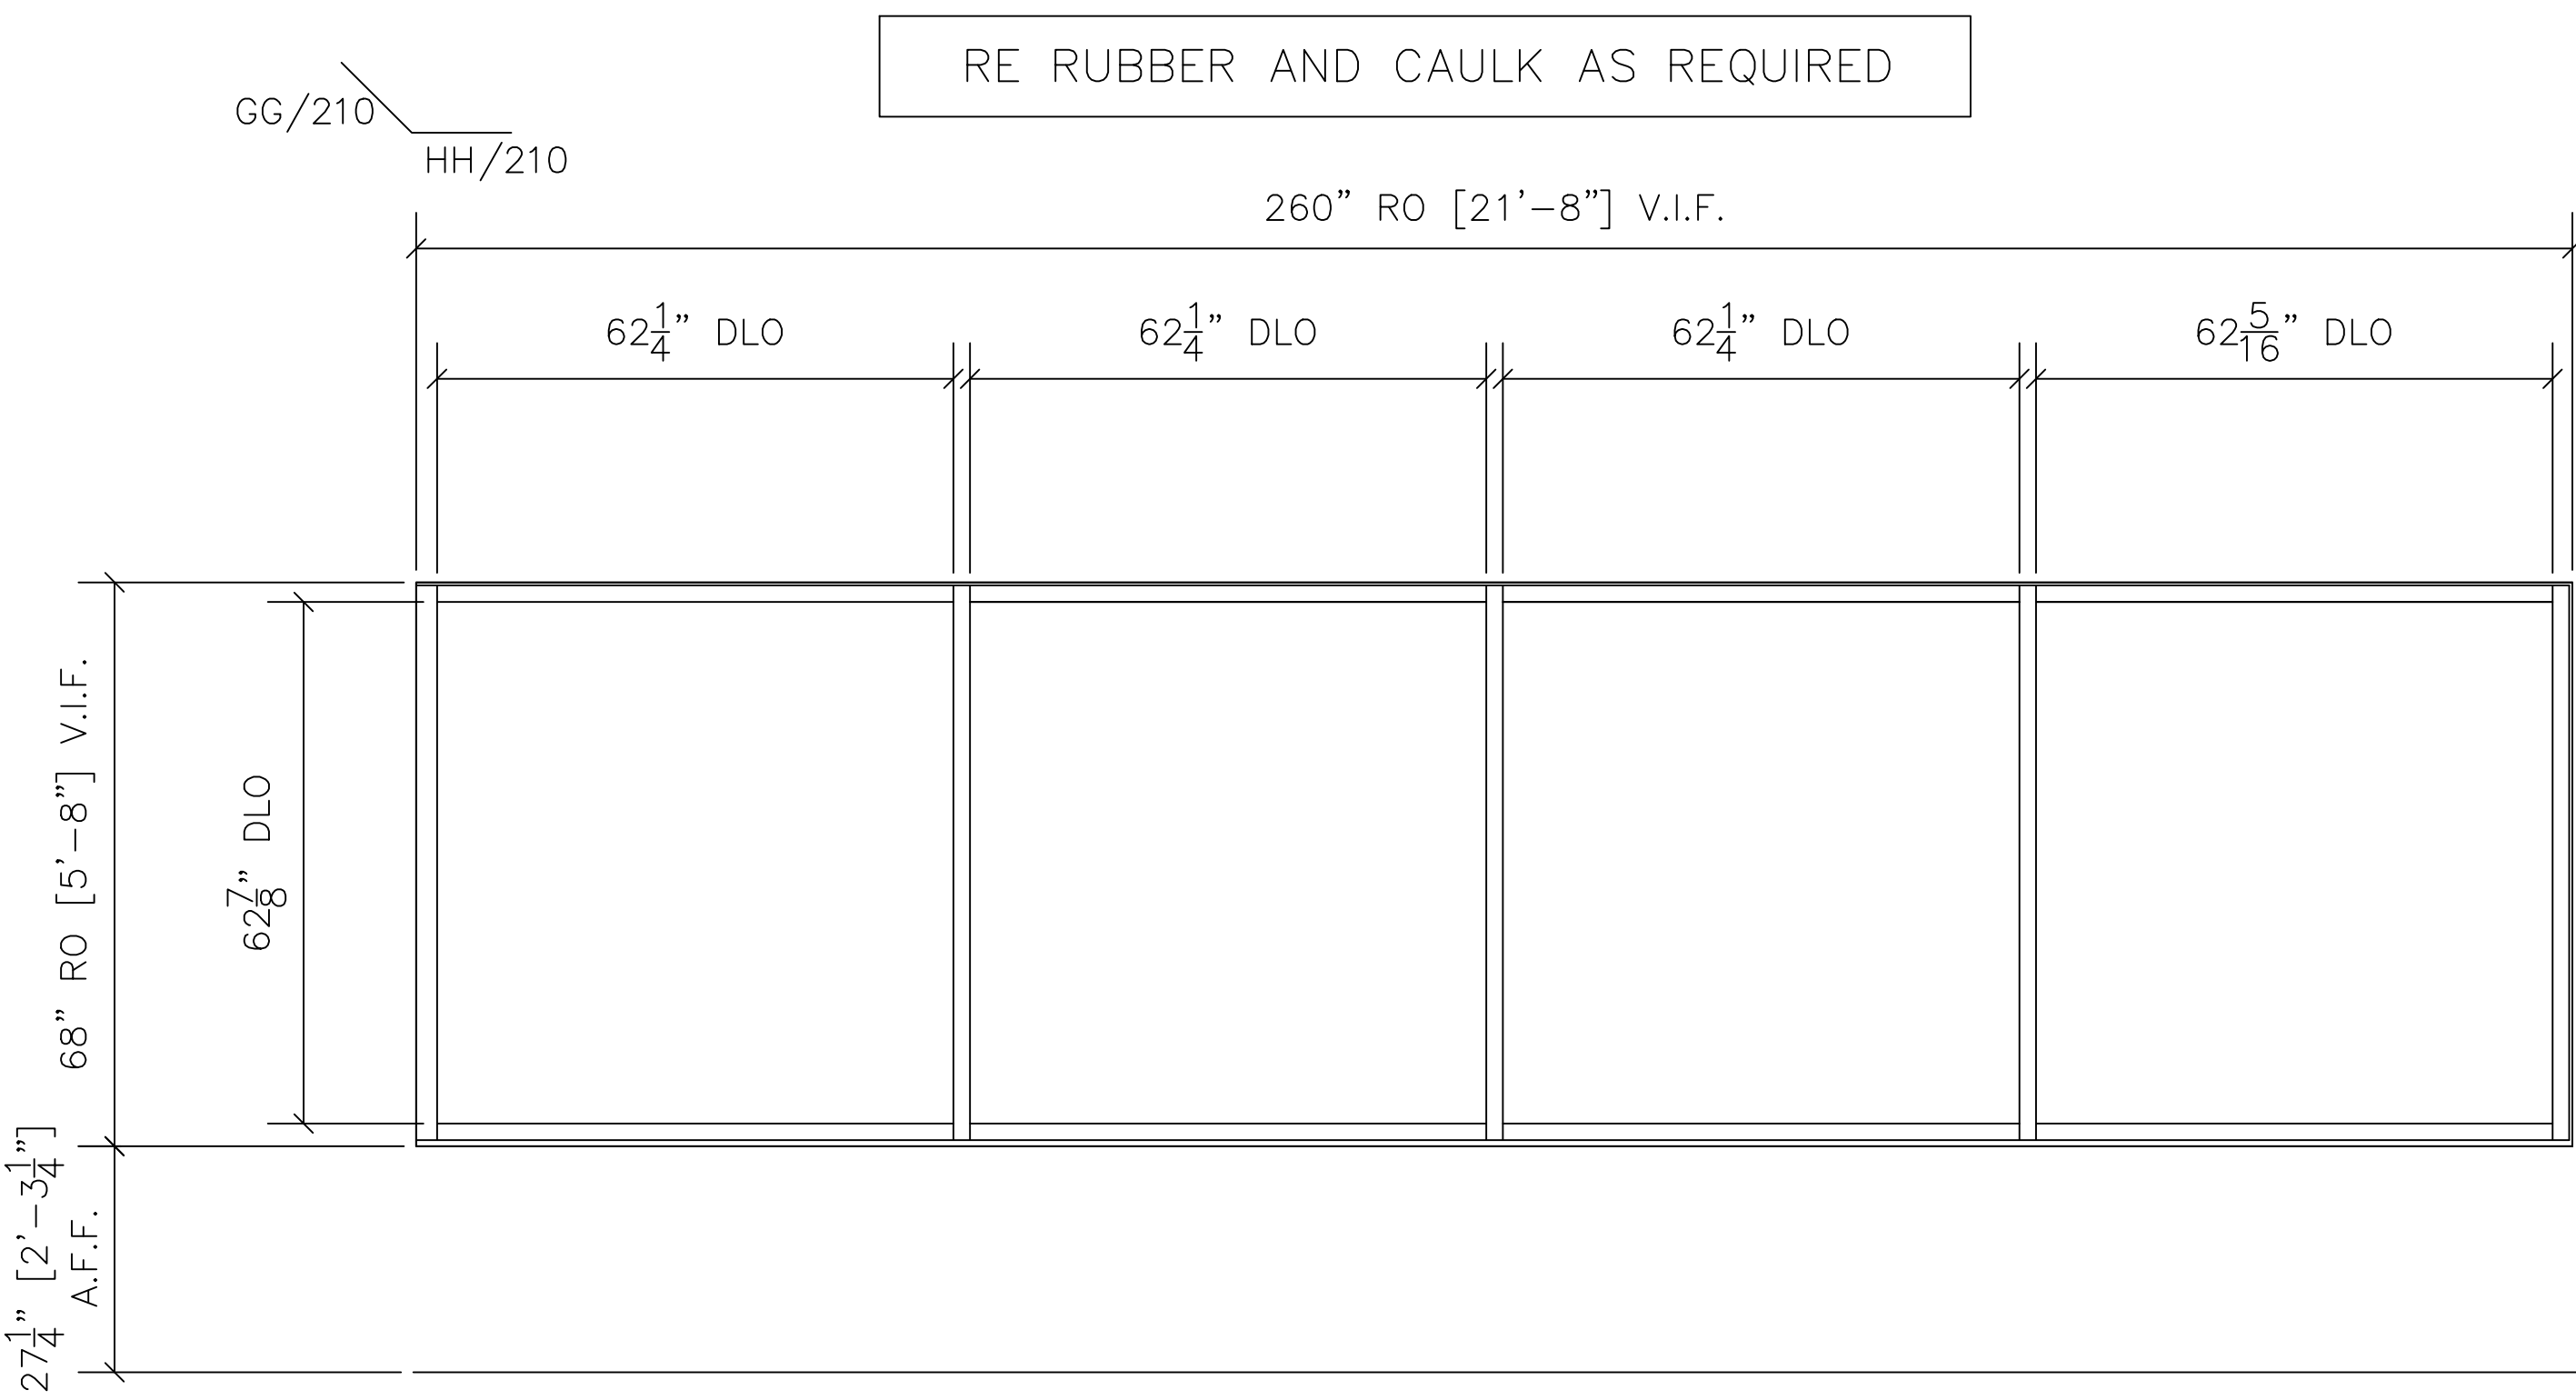

HH STOREFRONT HH ELEVATION

QTY	LOCATION
1	MAIN ELEVATION - LEVEL 02
1 TOTAL	

ARCH. REF.: A2.01

03/08/2019

ELEVATIONS

REVISION

△

△

△

ARCHITECT: MEYER

GENERAL CONTRACTOR: ULTRA COMPANY

EXECUTIVE

CLASS SERVICES, INC.

105 EXECUTIVE DRIVE, SUITE 210
STERLING, VIRGINIA 20166
PHONE: 703-456-4450 FAX: 703-456-4453

PROJECT:

251 EXCHANGE PLACE EXETER PROPERTY
251 EXCHANGE PLACE
HERNDON, VA 20170

DWG BY: KS


CHK BY: SA

JOB NO: 9552

DRAWING NO:

210


12 OF 18

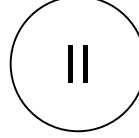


KAWNEER 451T 2" X 4-1/2" EXTERIOR STOREFRONT
KAWNEER MEDIUM STILE DOOR
ARCH. REF.: A2.01

QTY	LOC


1 TOTAL

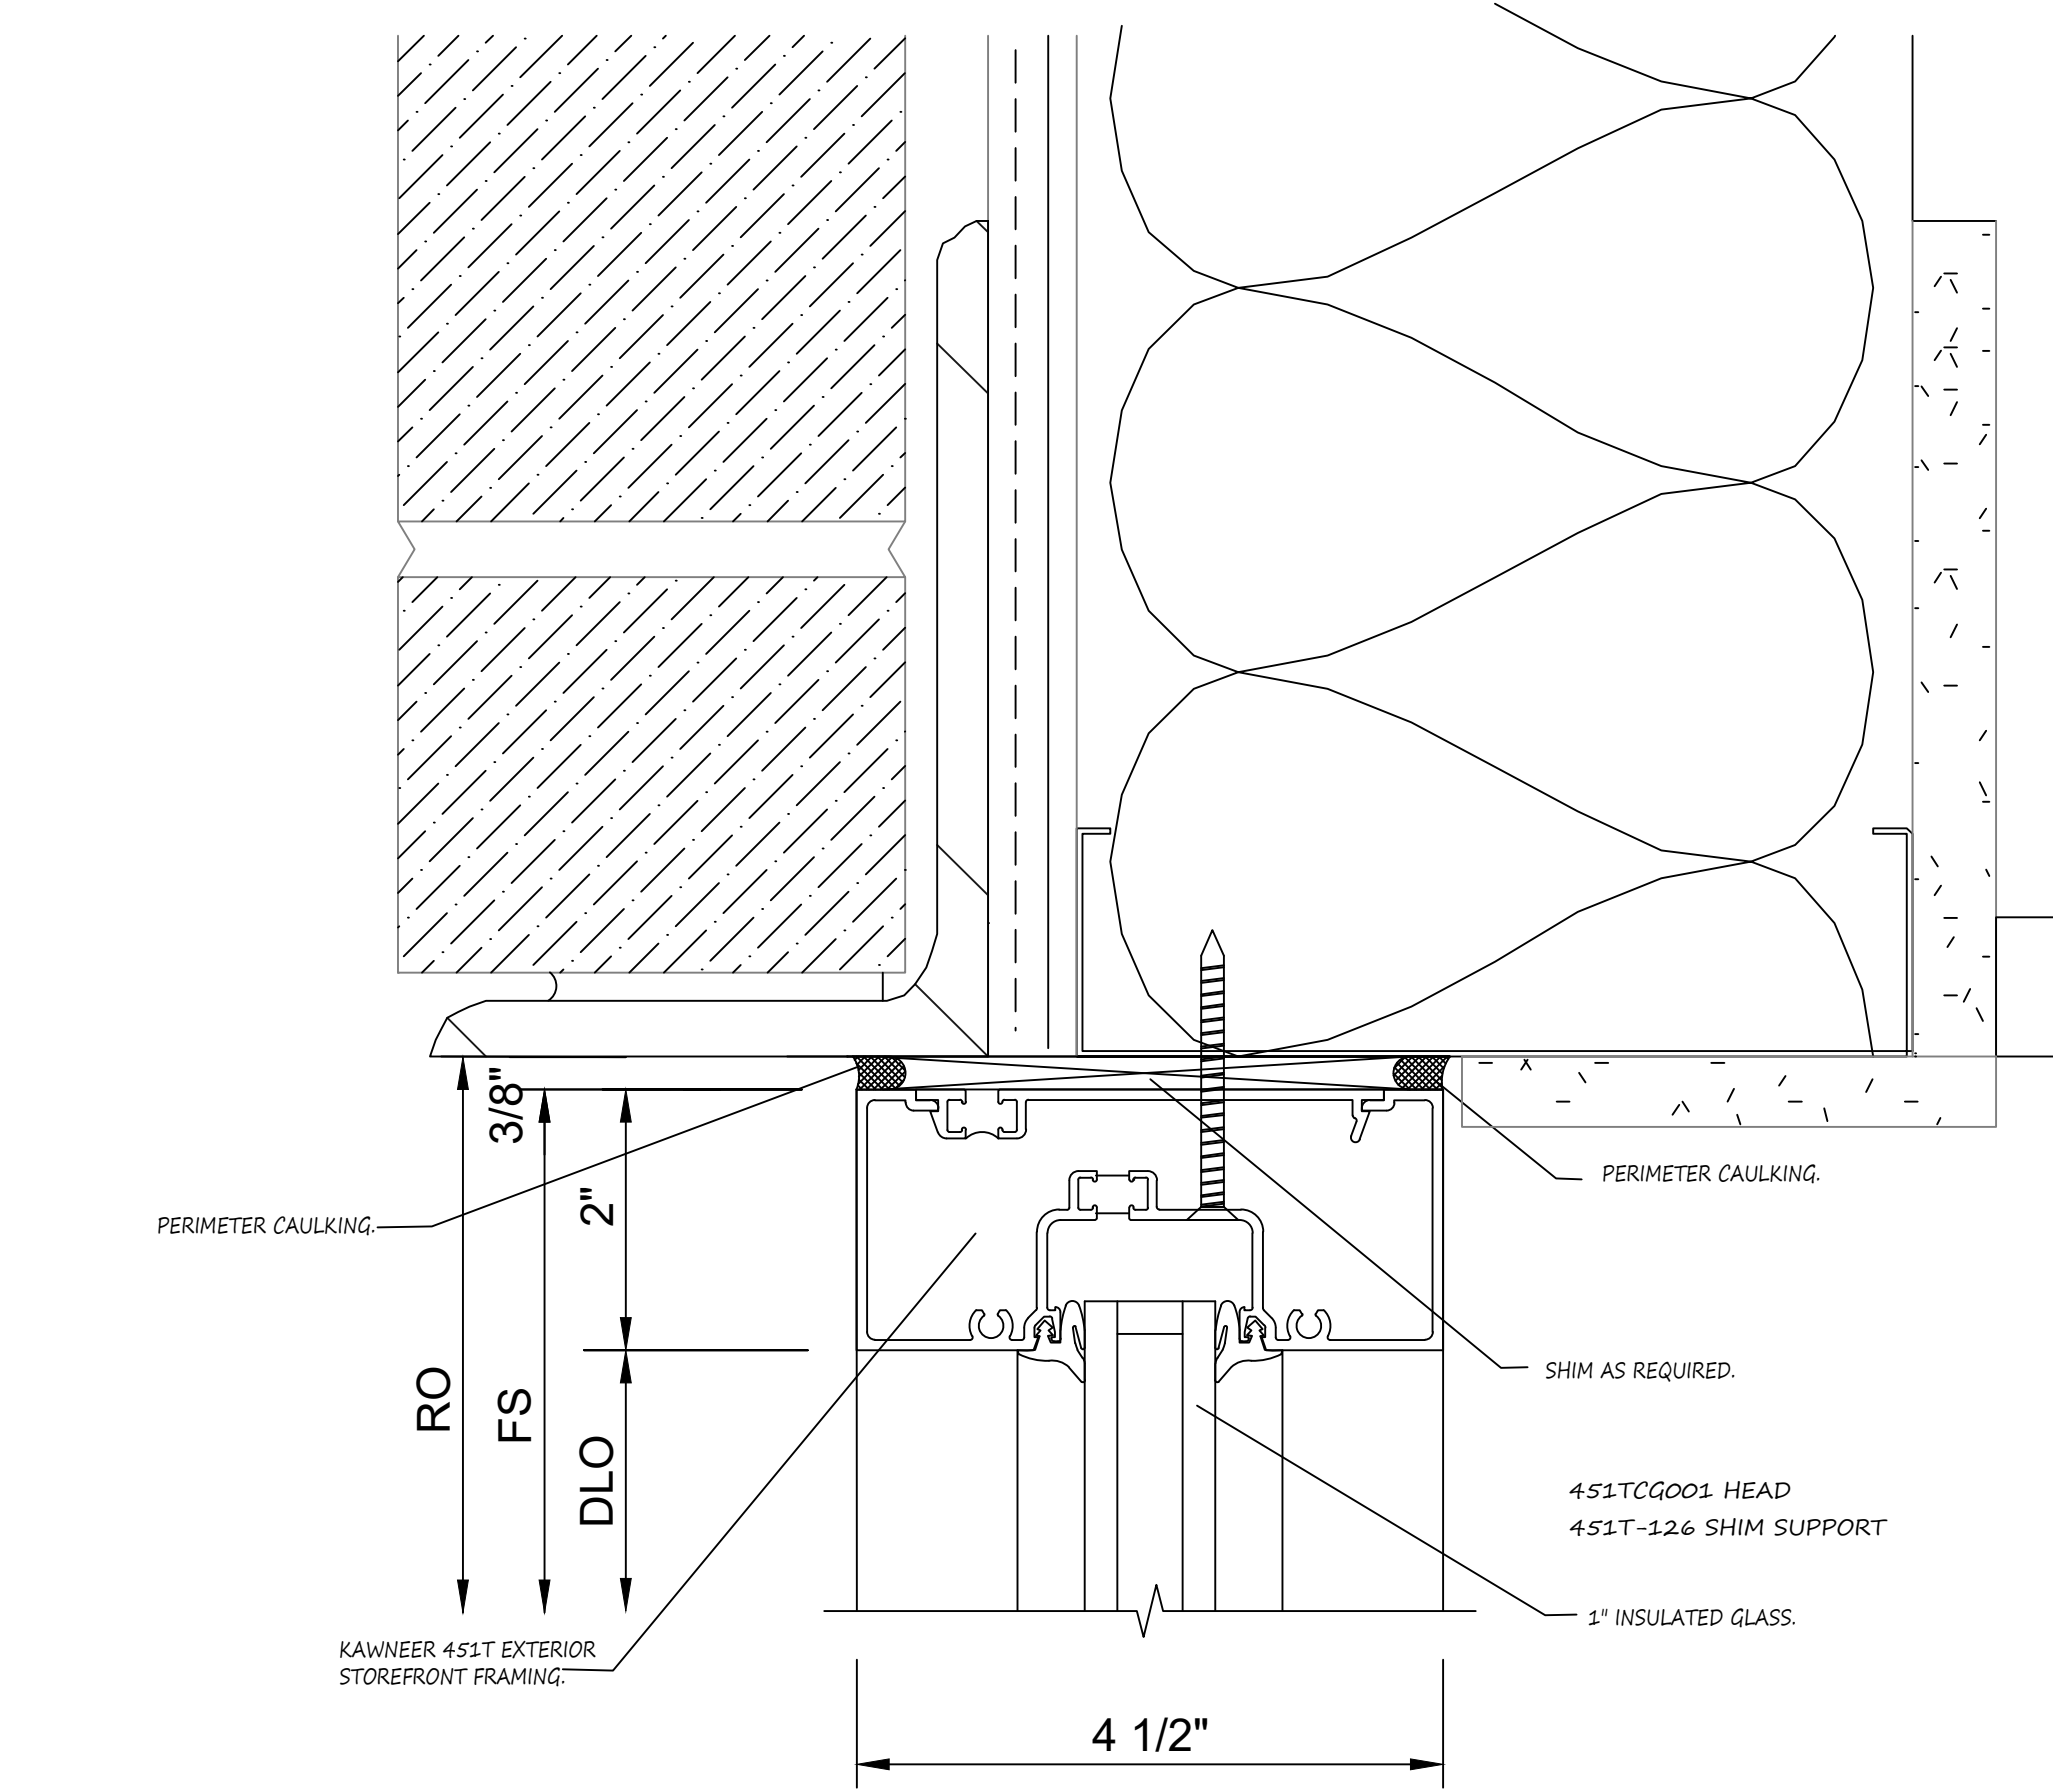


1 SECTION VIEW
@ STOREFRONT HEAD
4/A3.11

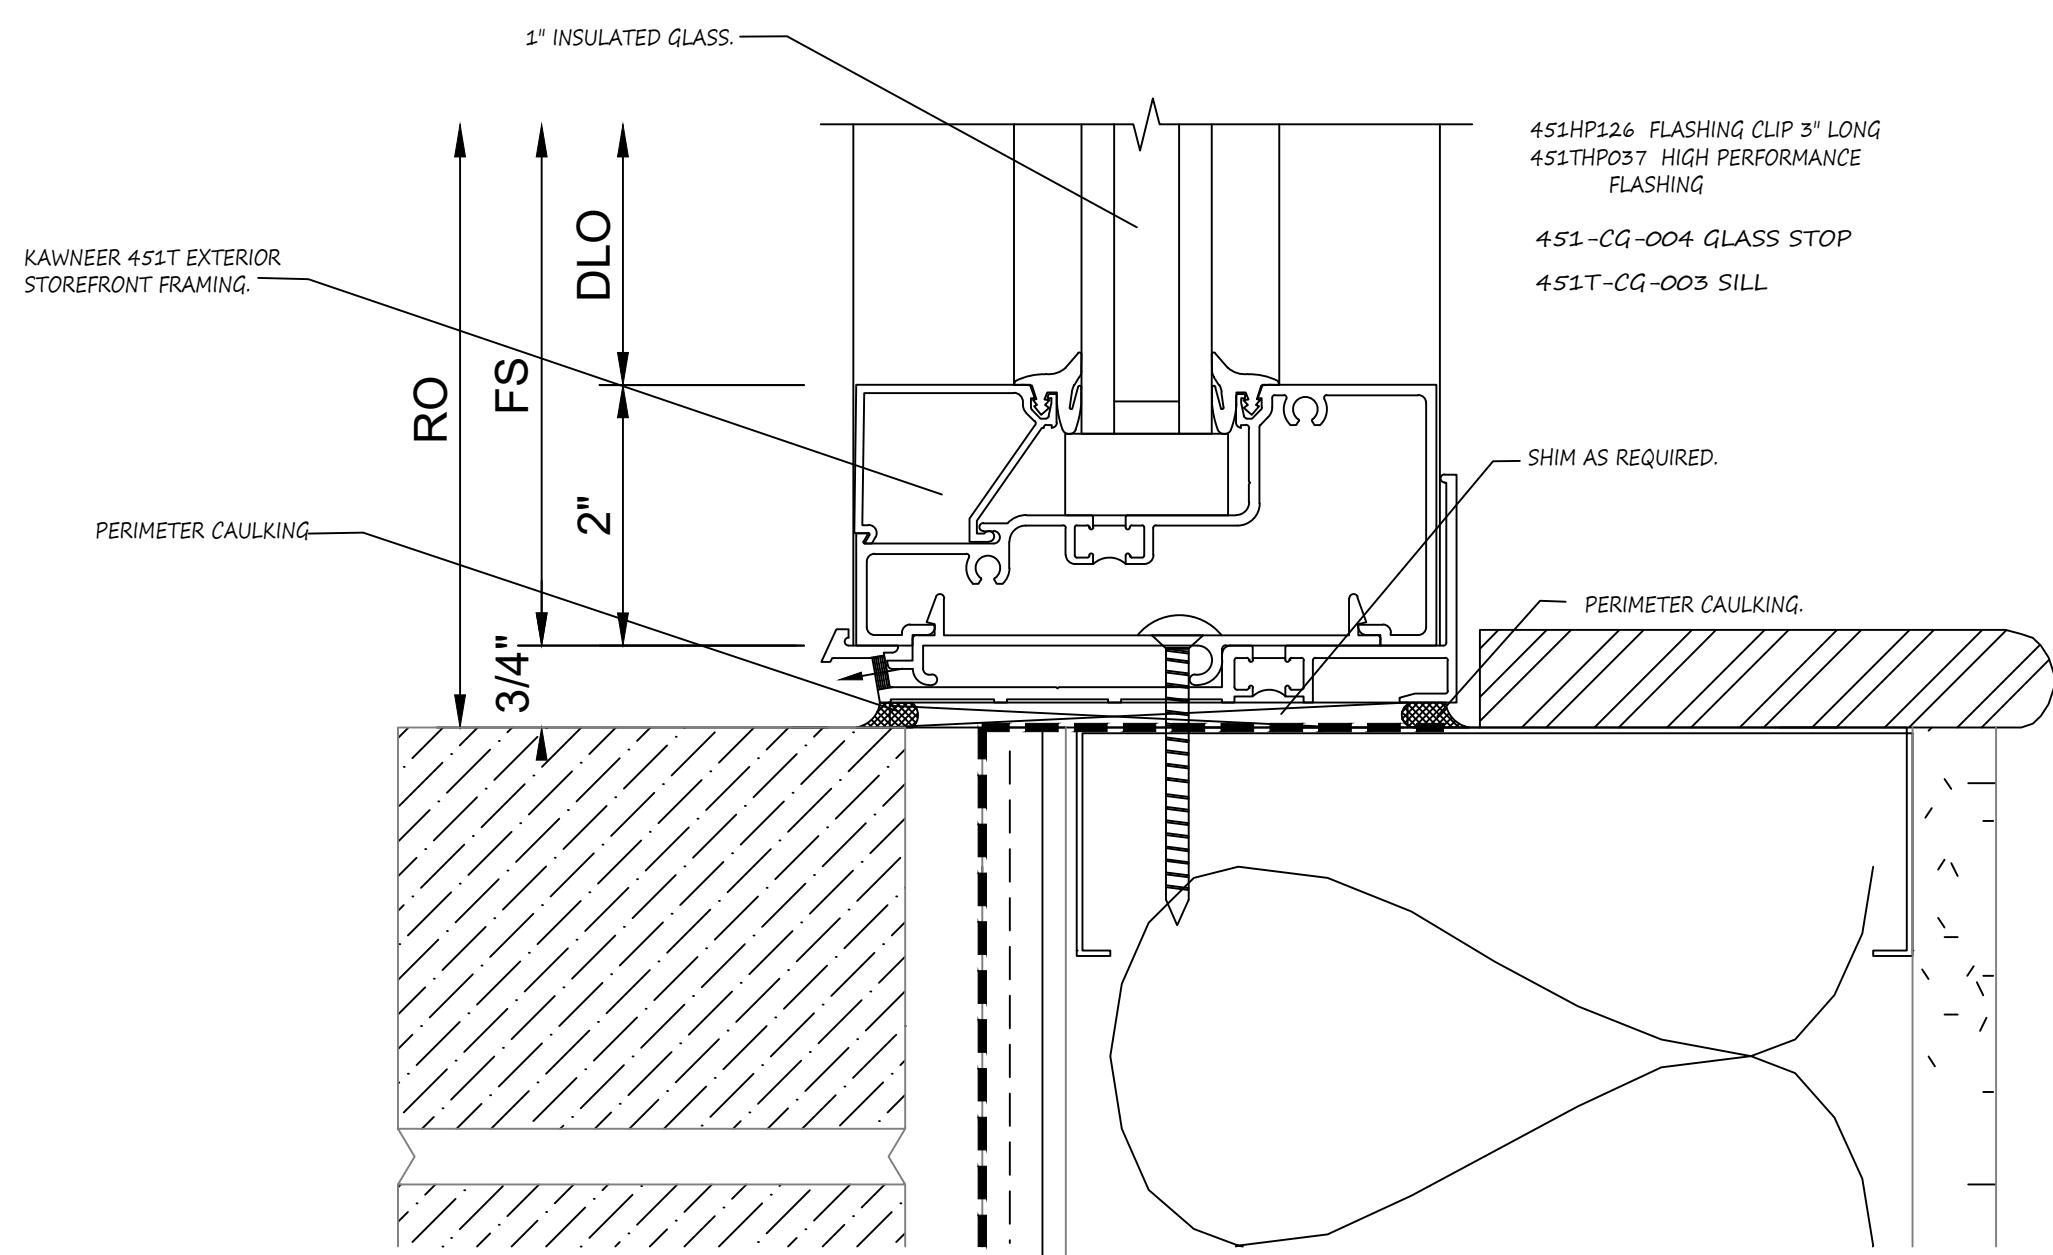

2 SECTION VIEW
@ STOREFRONT SILL
4/A3.11

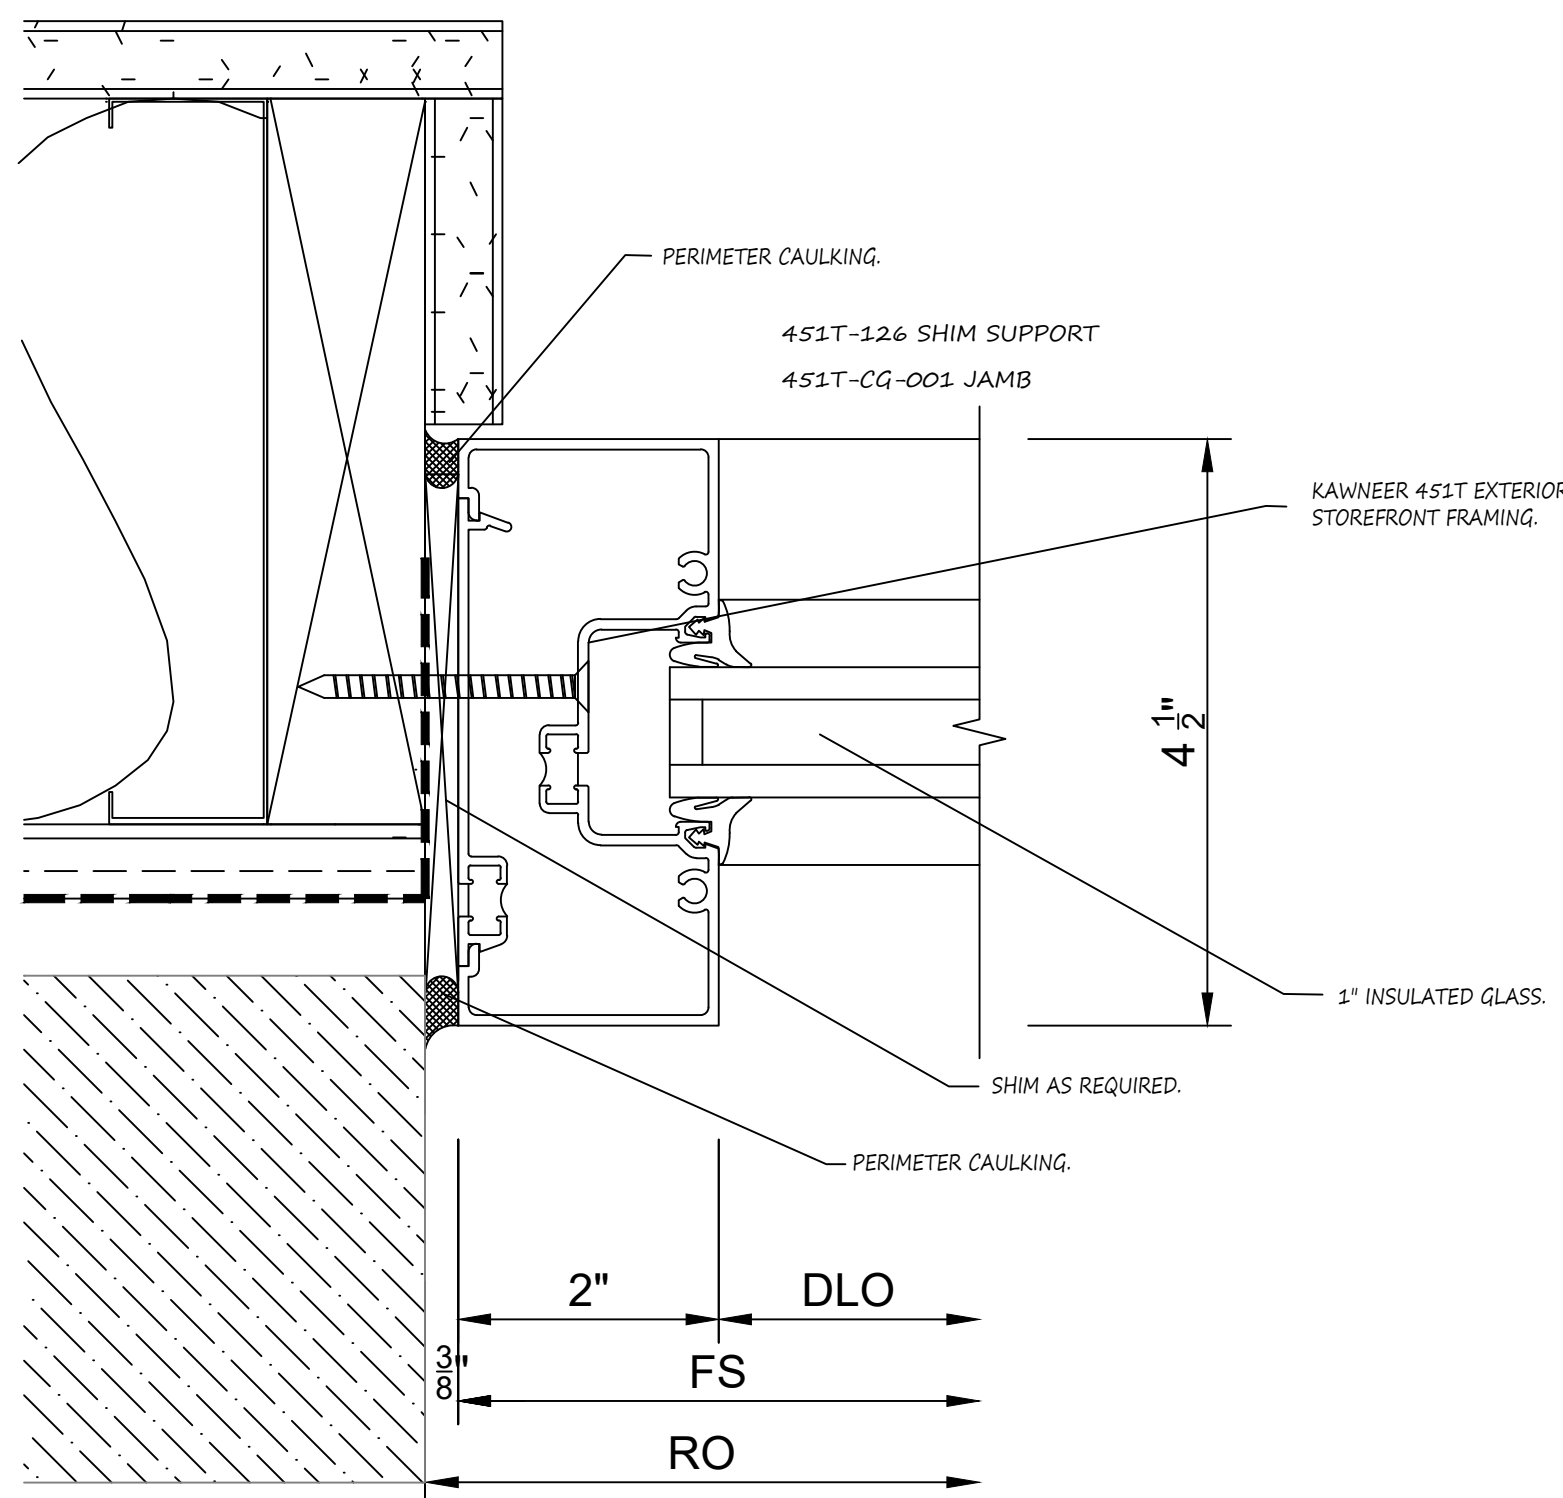

3 PLAN CUT
@ STOREFRONT JAMB

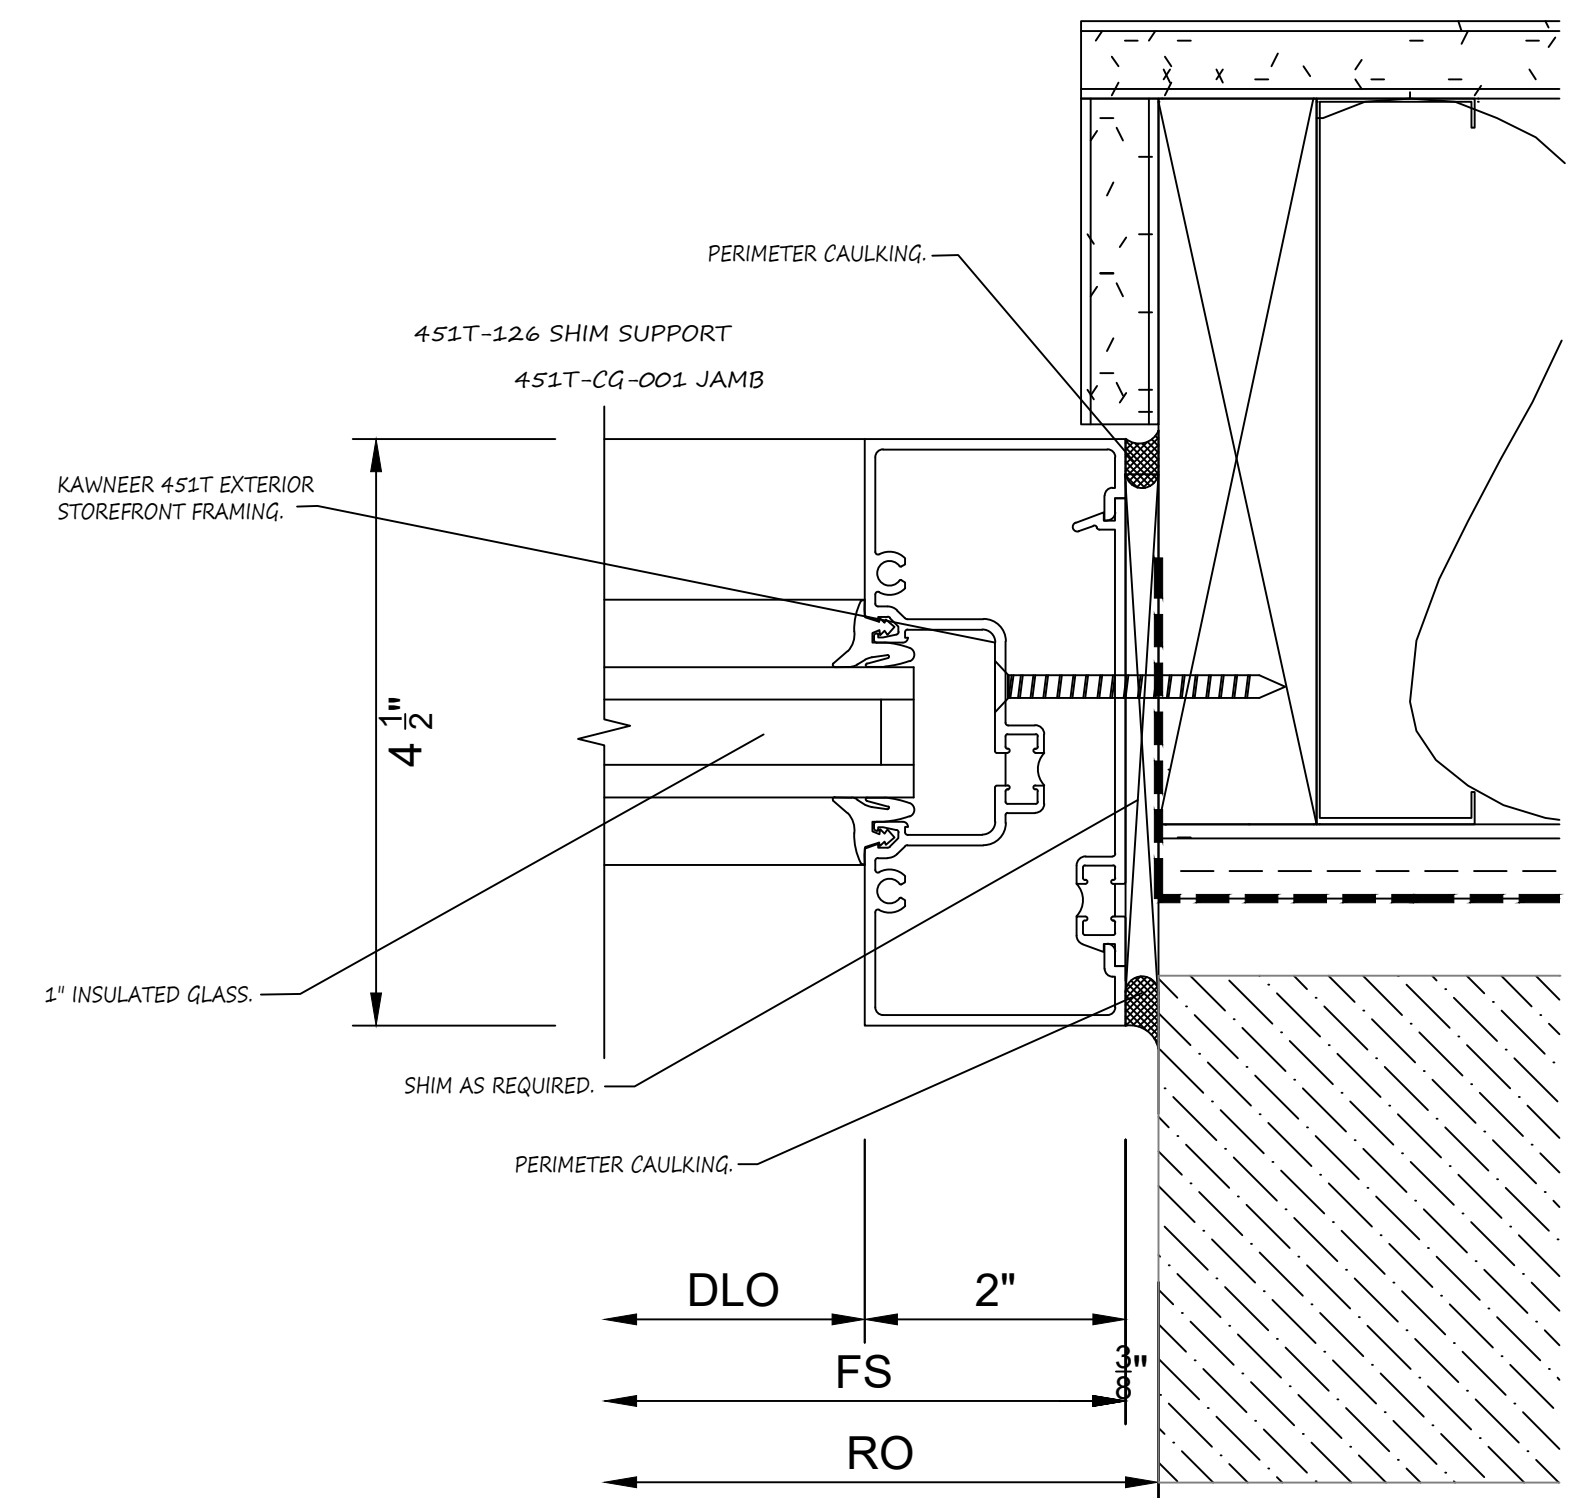

4 PLAN CUT
@ STOREFRONT JAMB

03/08/2019

DETAILS

REVISION



ARCHITECT: MEYER

GENERAL CONTRACTOR: ULTRA COMPANY

EXECUTIVE
GLASS SERVICES, INC.

105 EXECUTIVE DRIVE, SUITE 210
STERLING, VIRGINIA 20166
PHONE: 703-456-4450 FAX: 703-456-4453

PROJECT: 251 EXCHANGE PLACE EXETER PROPERTY
251 EXCHANGE PLACE
HERNDON, VA 20170

DWG BY: KS



CHK BY: SA

JOB NO: 9552


DRAWING NO:

300


14 OF 18

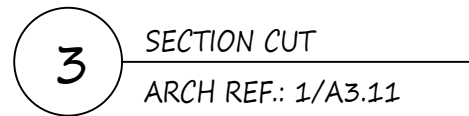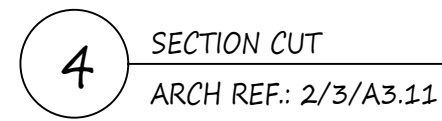


03/08/2019	
DETAILS	
REVISION	
ARCHITECT: MEYER	GENERAL CONTRACTOR: ULTRA COMPANY
EXECUTIVE GLASS SERVICES, INC. 105 EXECUTIVE DRIVE, SUITE 210 STERLING, VIRGINIA 20166 PHONE: 703-456-4450 FAX: 703-456-4453	
PROJECT: 251 EXCHANGE PLACE EXETER PROPERTY 251 EXCHANGE PLACE HERNDON, VA 20170	
DWG BY: KS	
CHK BY: SA	
JOB NO: 9552	
DRAWING NO: 301 15 OF 18	

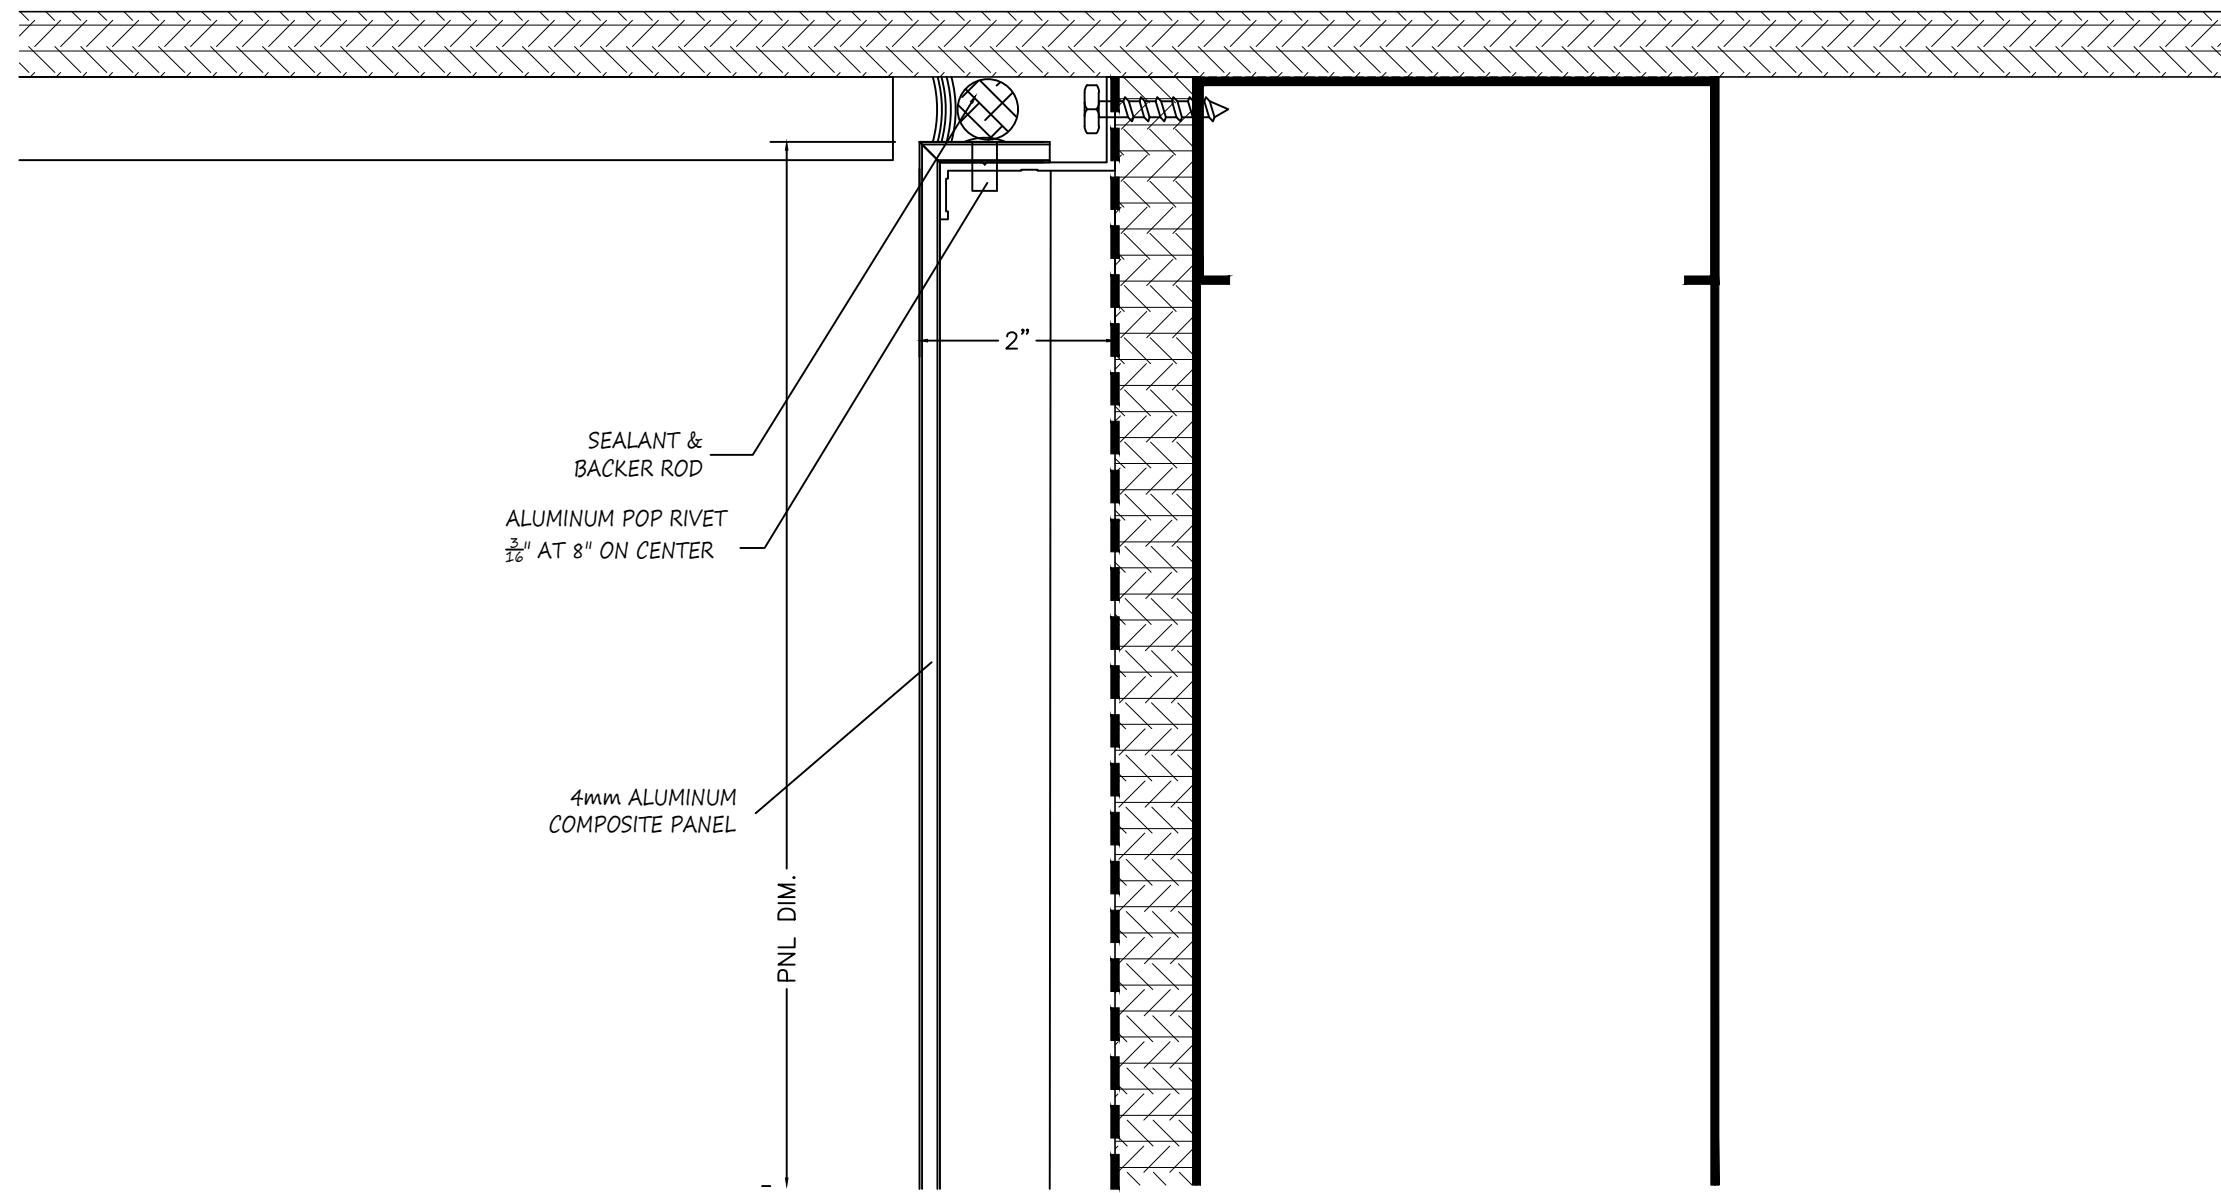


1 SECTION CUT
ARCH REF.: 3/A.11

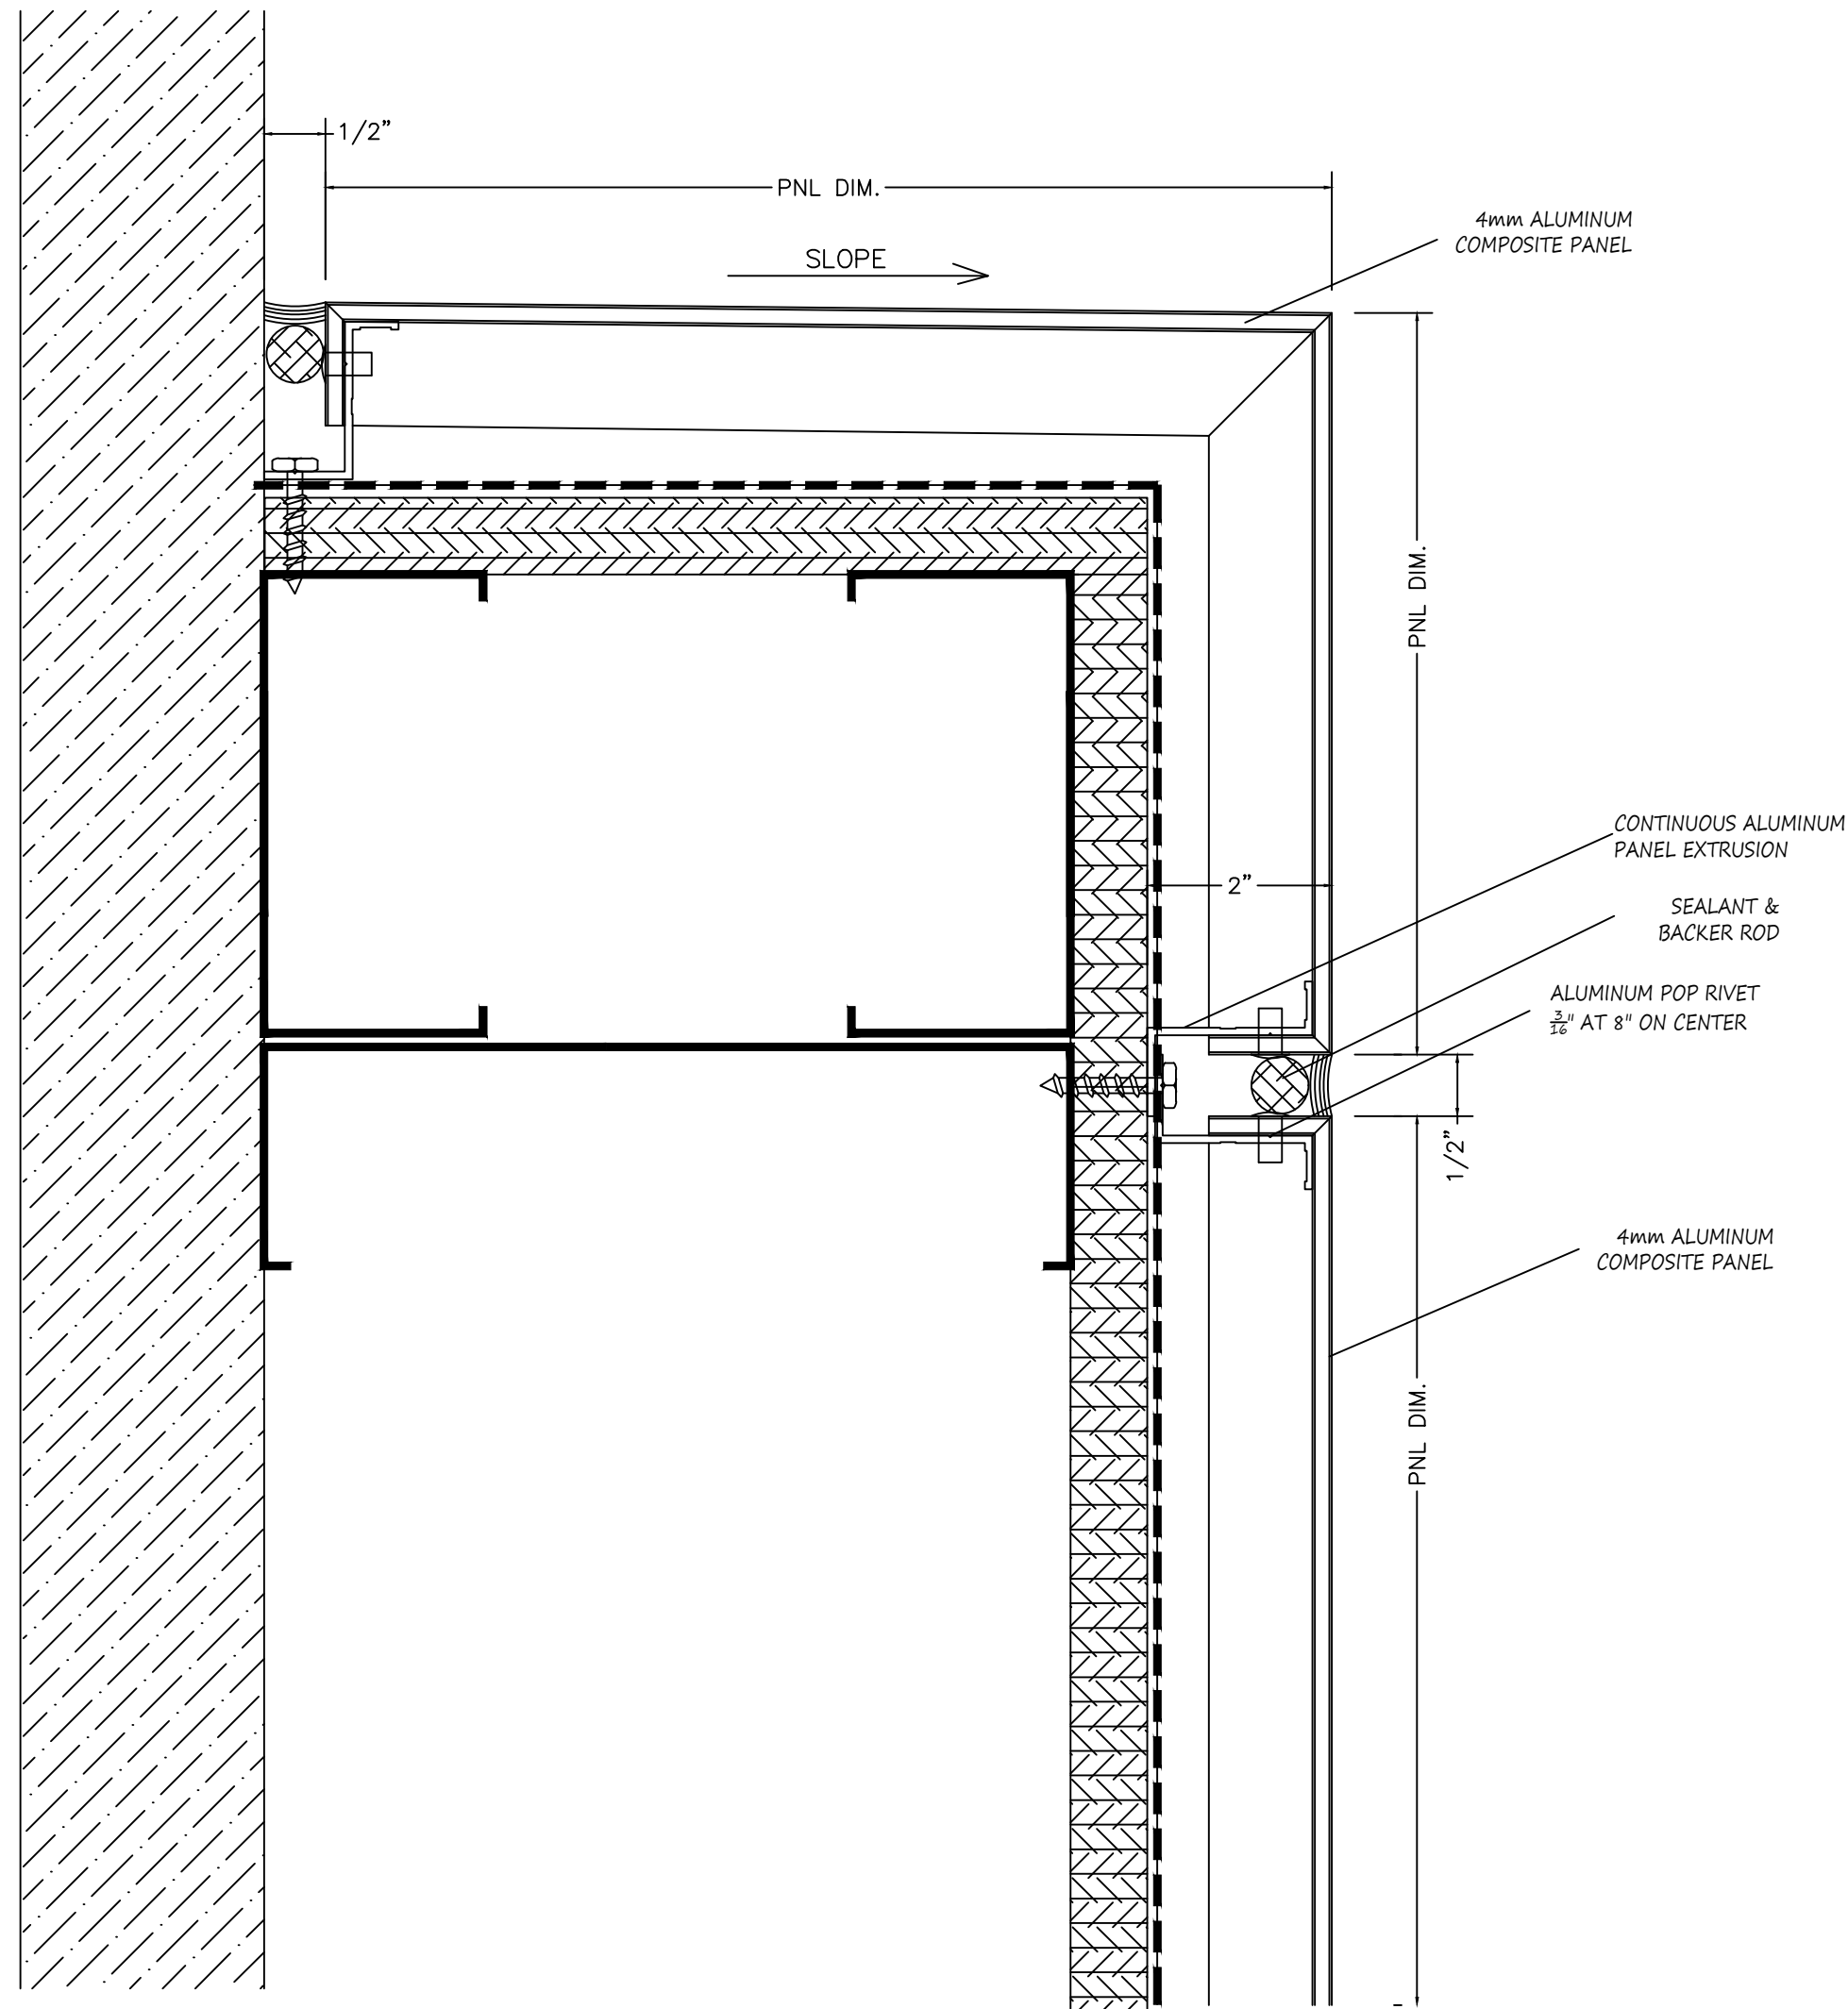


2 SECTION CUT
ARCH REF.: 5/A3.11

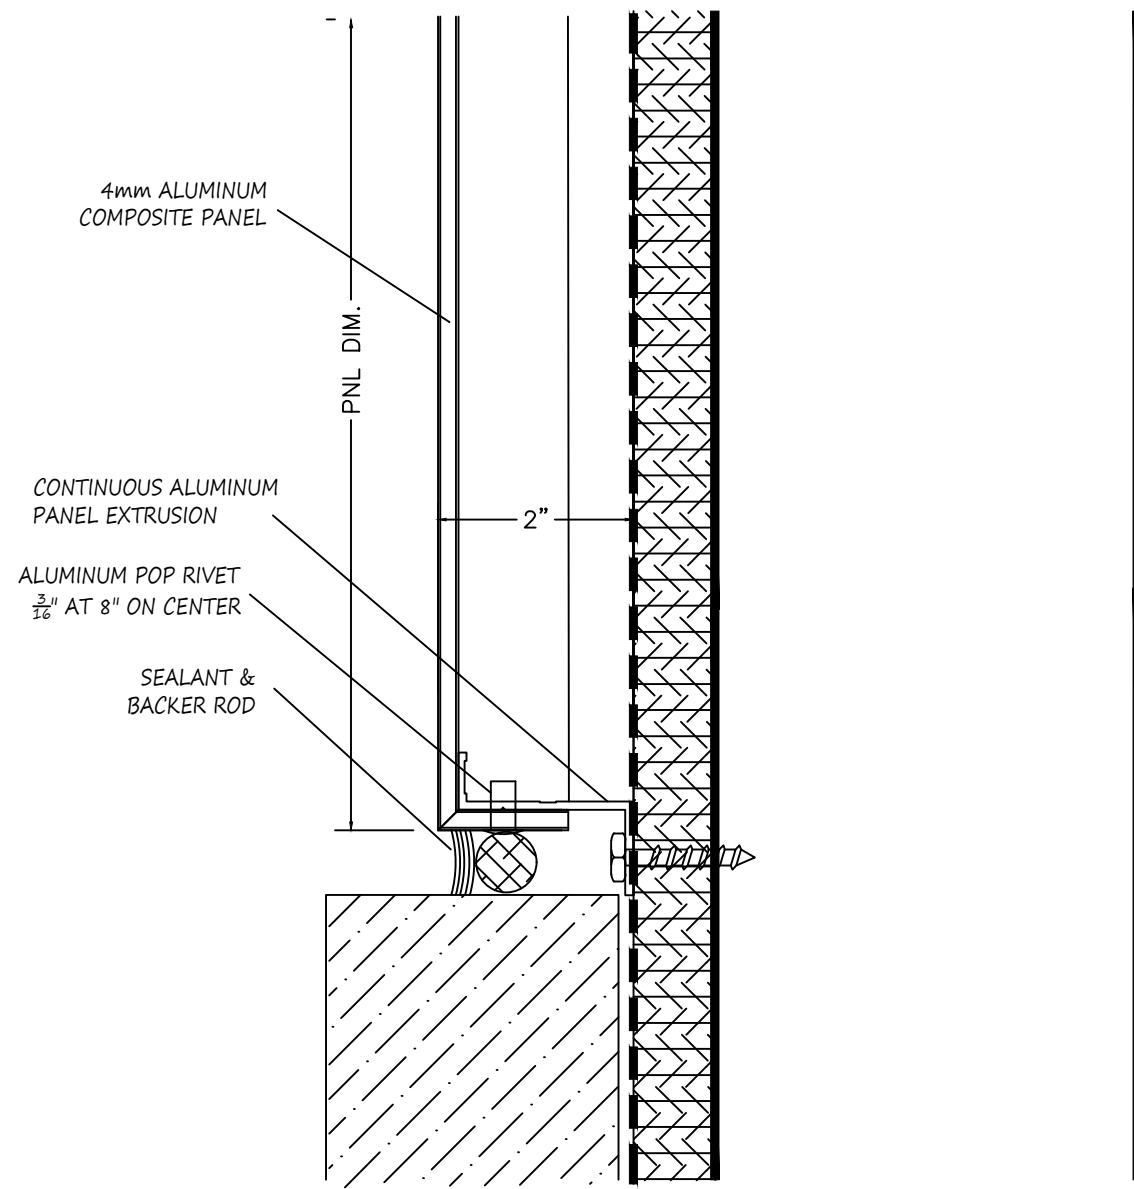

3 SECTION CUT

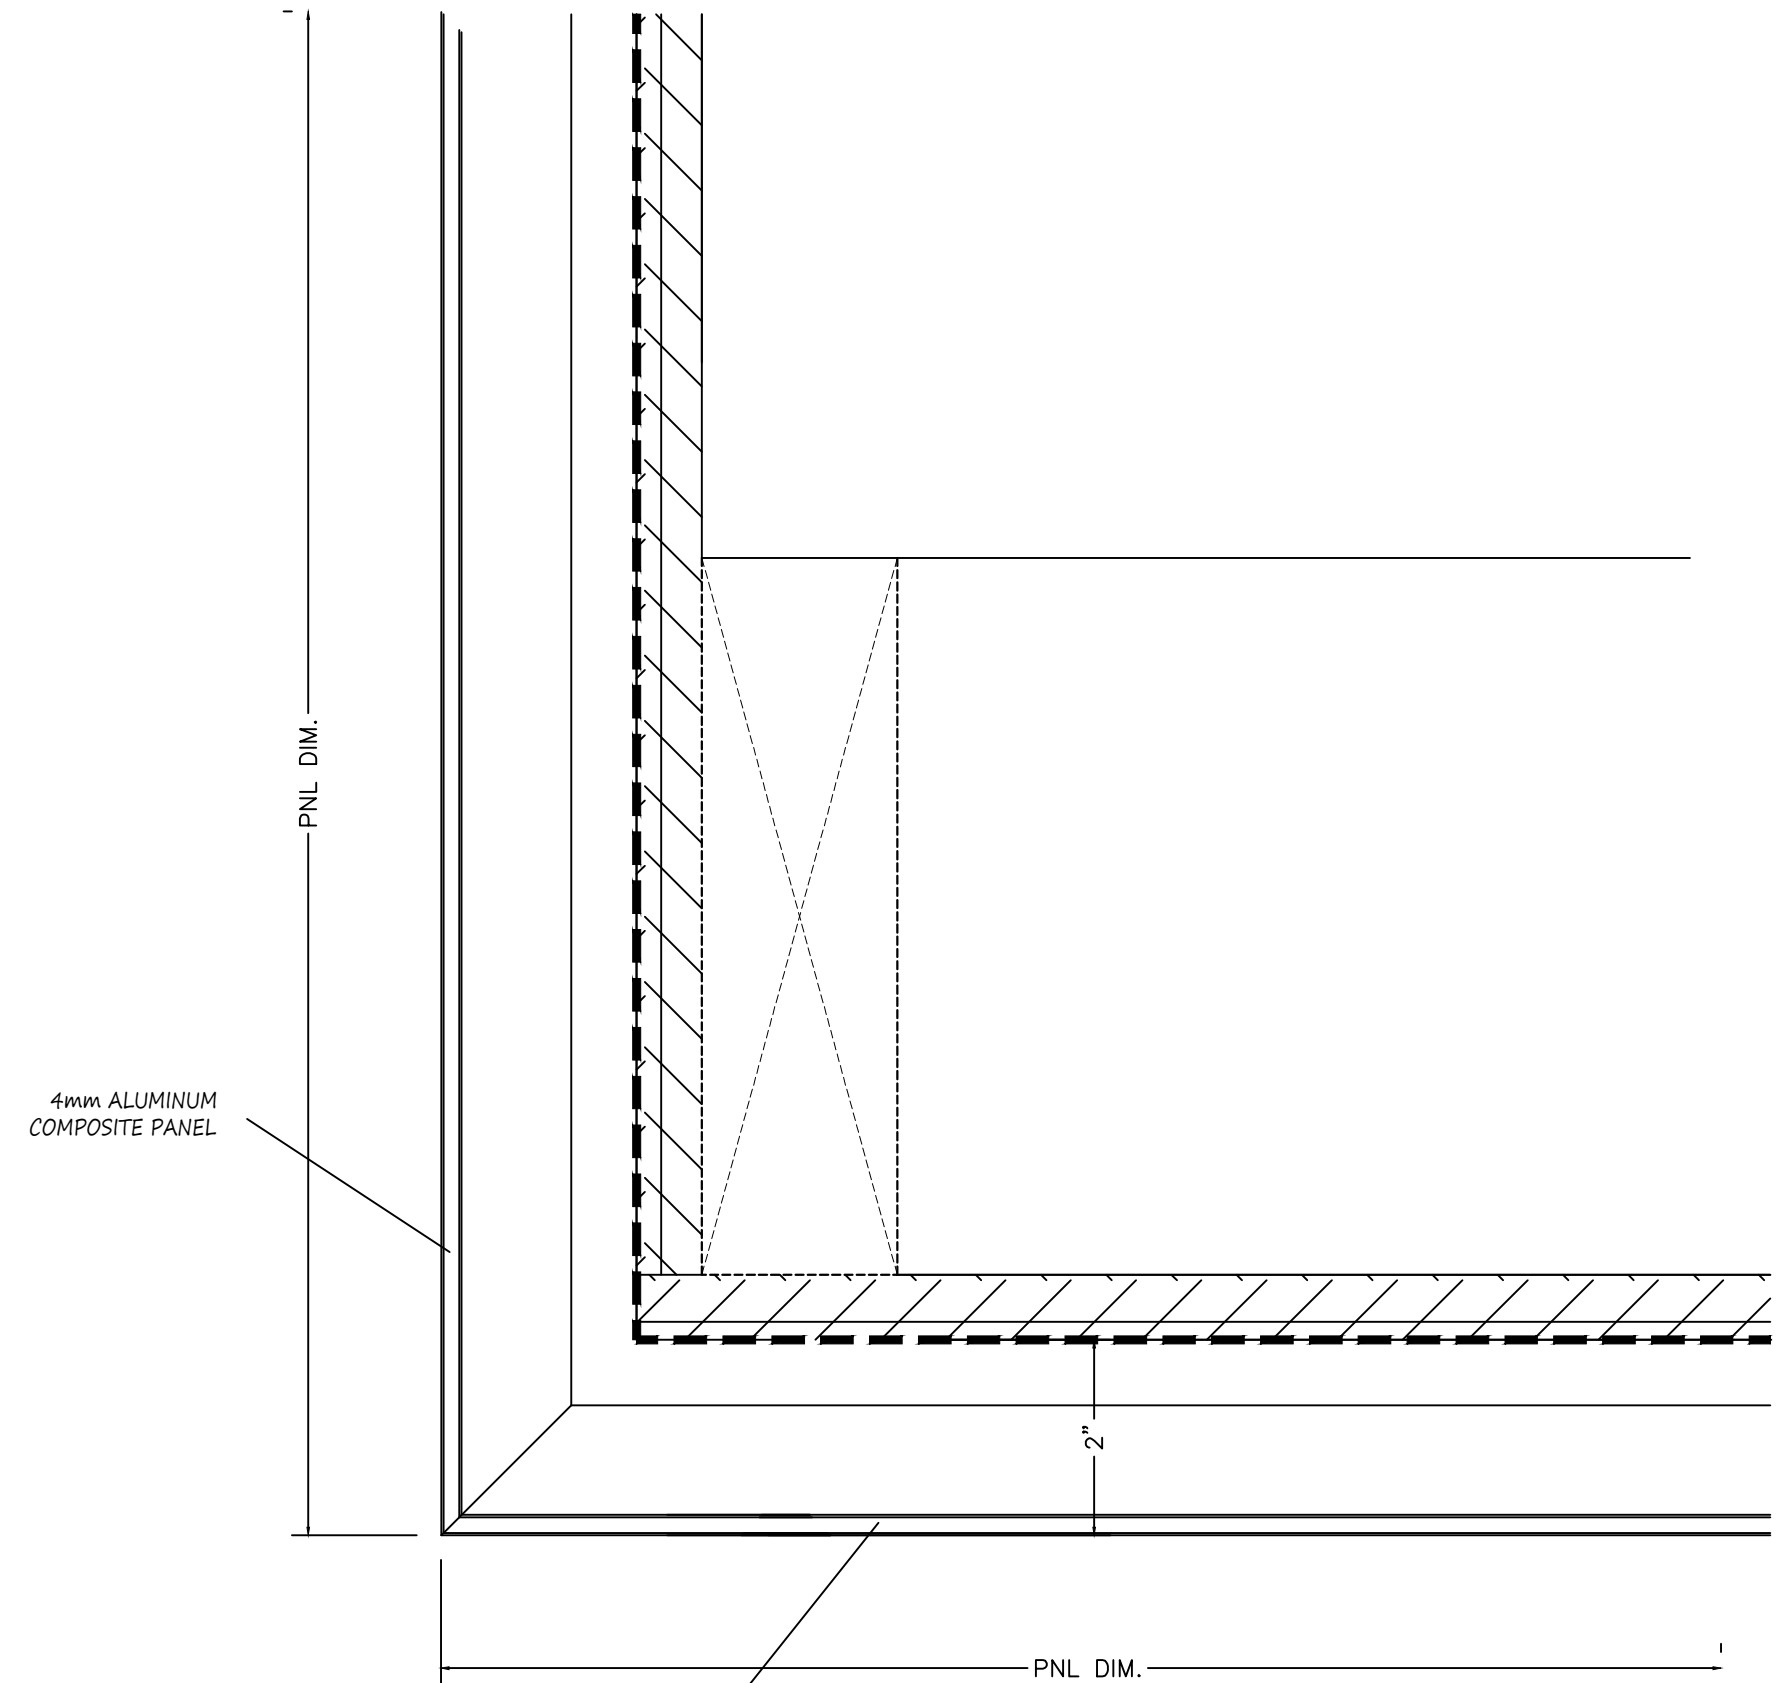

4 PLAN CUT
ARCH REF.: 2/A1.31

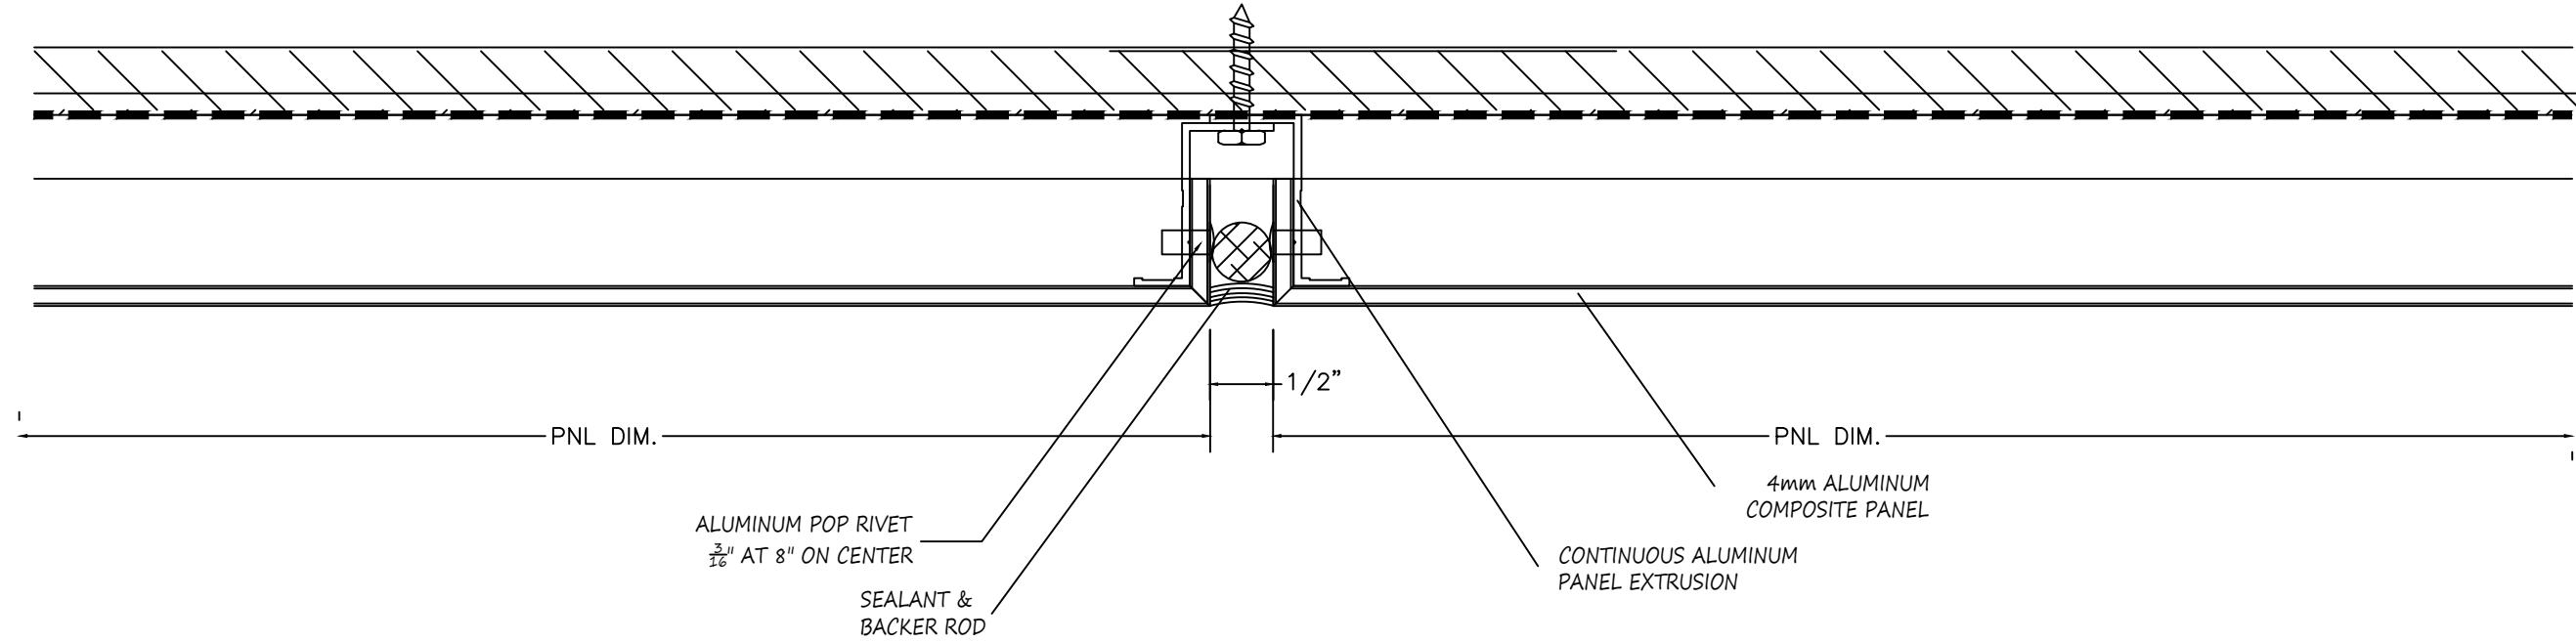

5 PLAN CUT
ARCH REF.: 2/A1.31

03/08/2019

DETAILS

REVISION

△

△

△

ARCHITECT: MEYER
GENERAL CONTRACTOR: ULTRA COMPANY

EXECUTIVE
GLASS SERVICES, INC.
105 EXECUTIVE DRIVE, SUITE 210
STERLING, VIRGINIA 20166
PHONE: 703-456-4450 FAX: 703-456-4453

PROJECT: 251 EXCHANGE PLACE EXETER PROPERTY
251 EXCHANGE PLACE
HERNDON, VA 20170

DWG BY: KS







CHK BY: SA

JOB NO: 9552

DRAWING NO:

302

16 OF 18

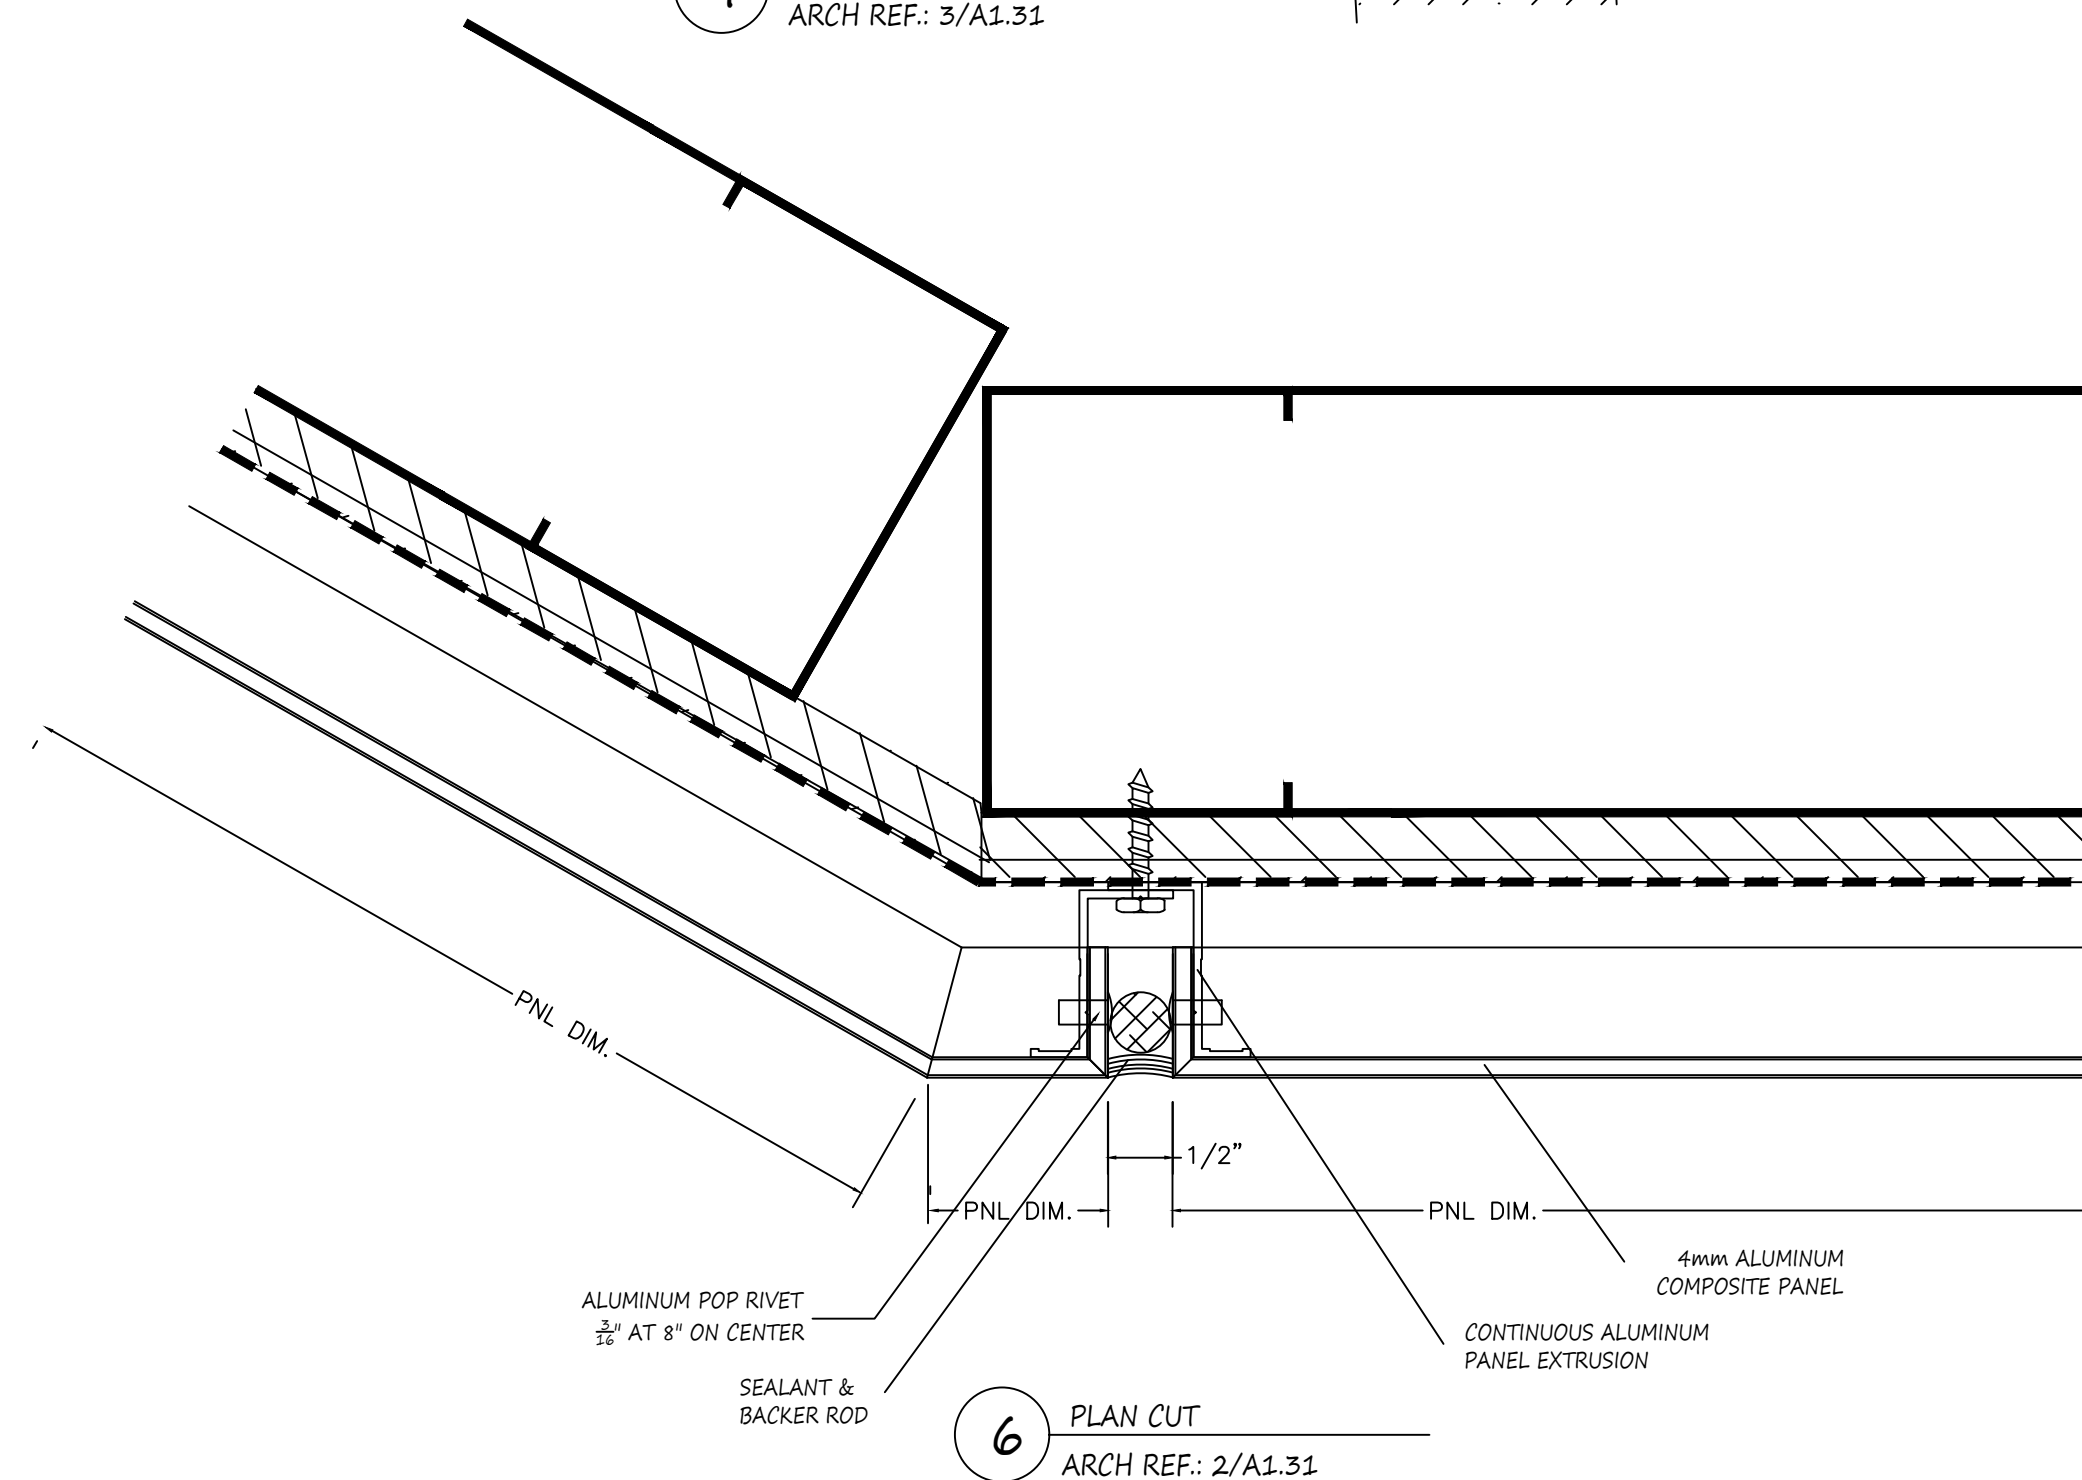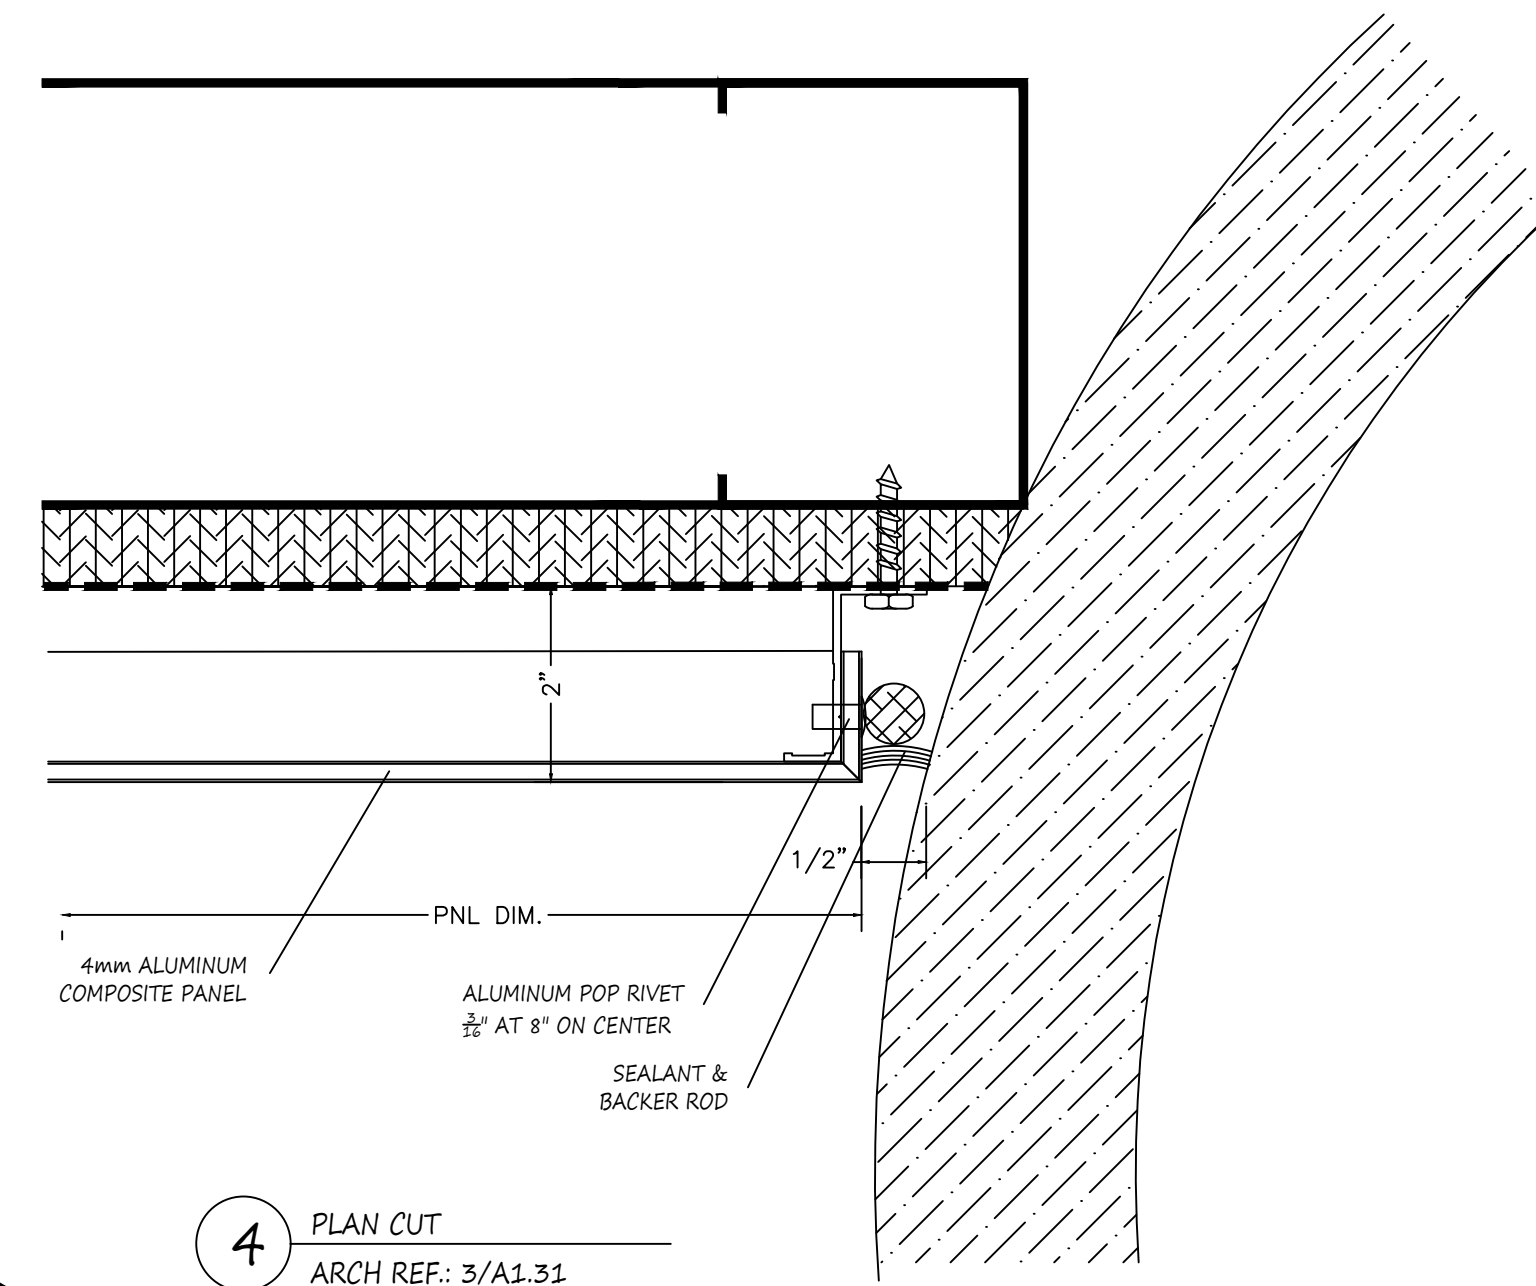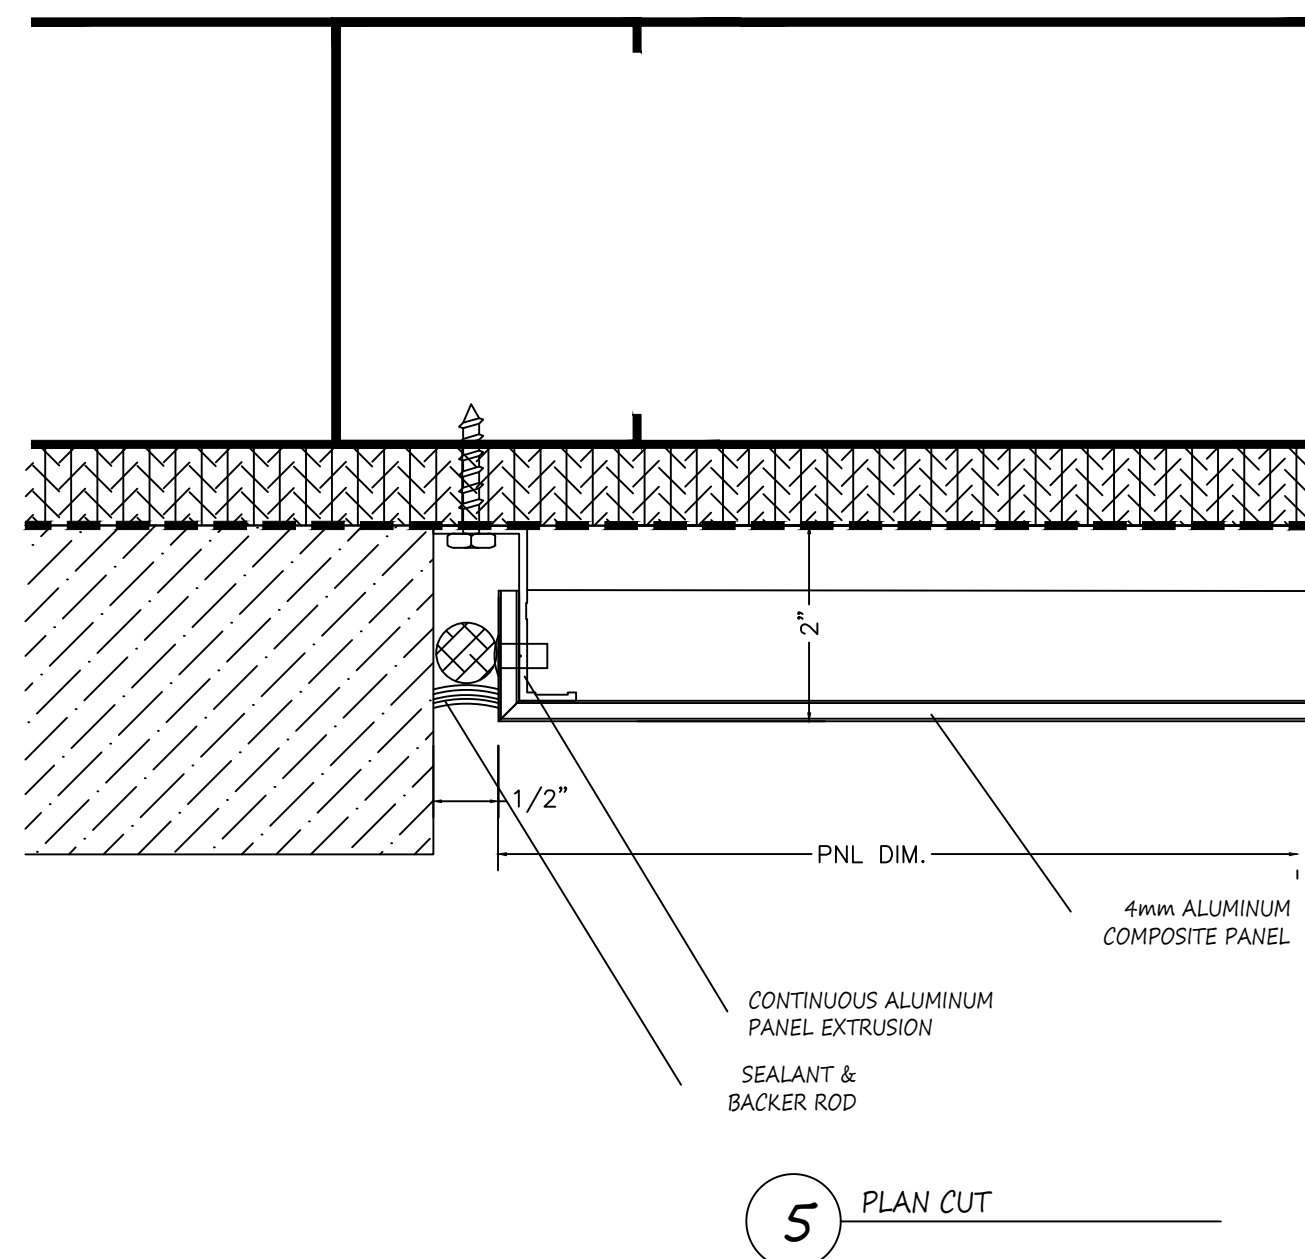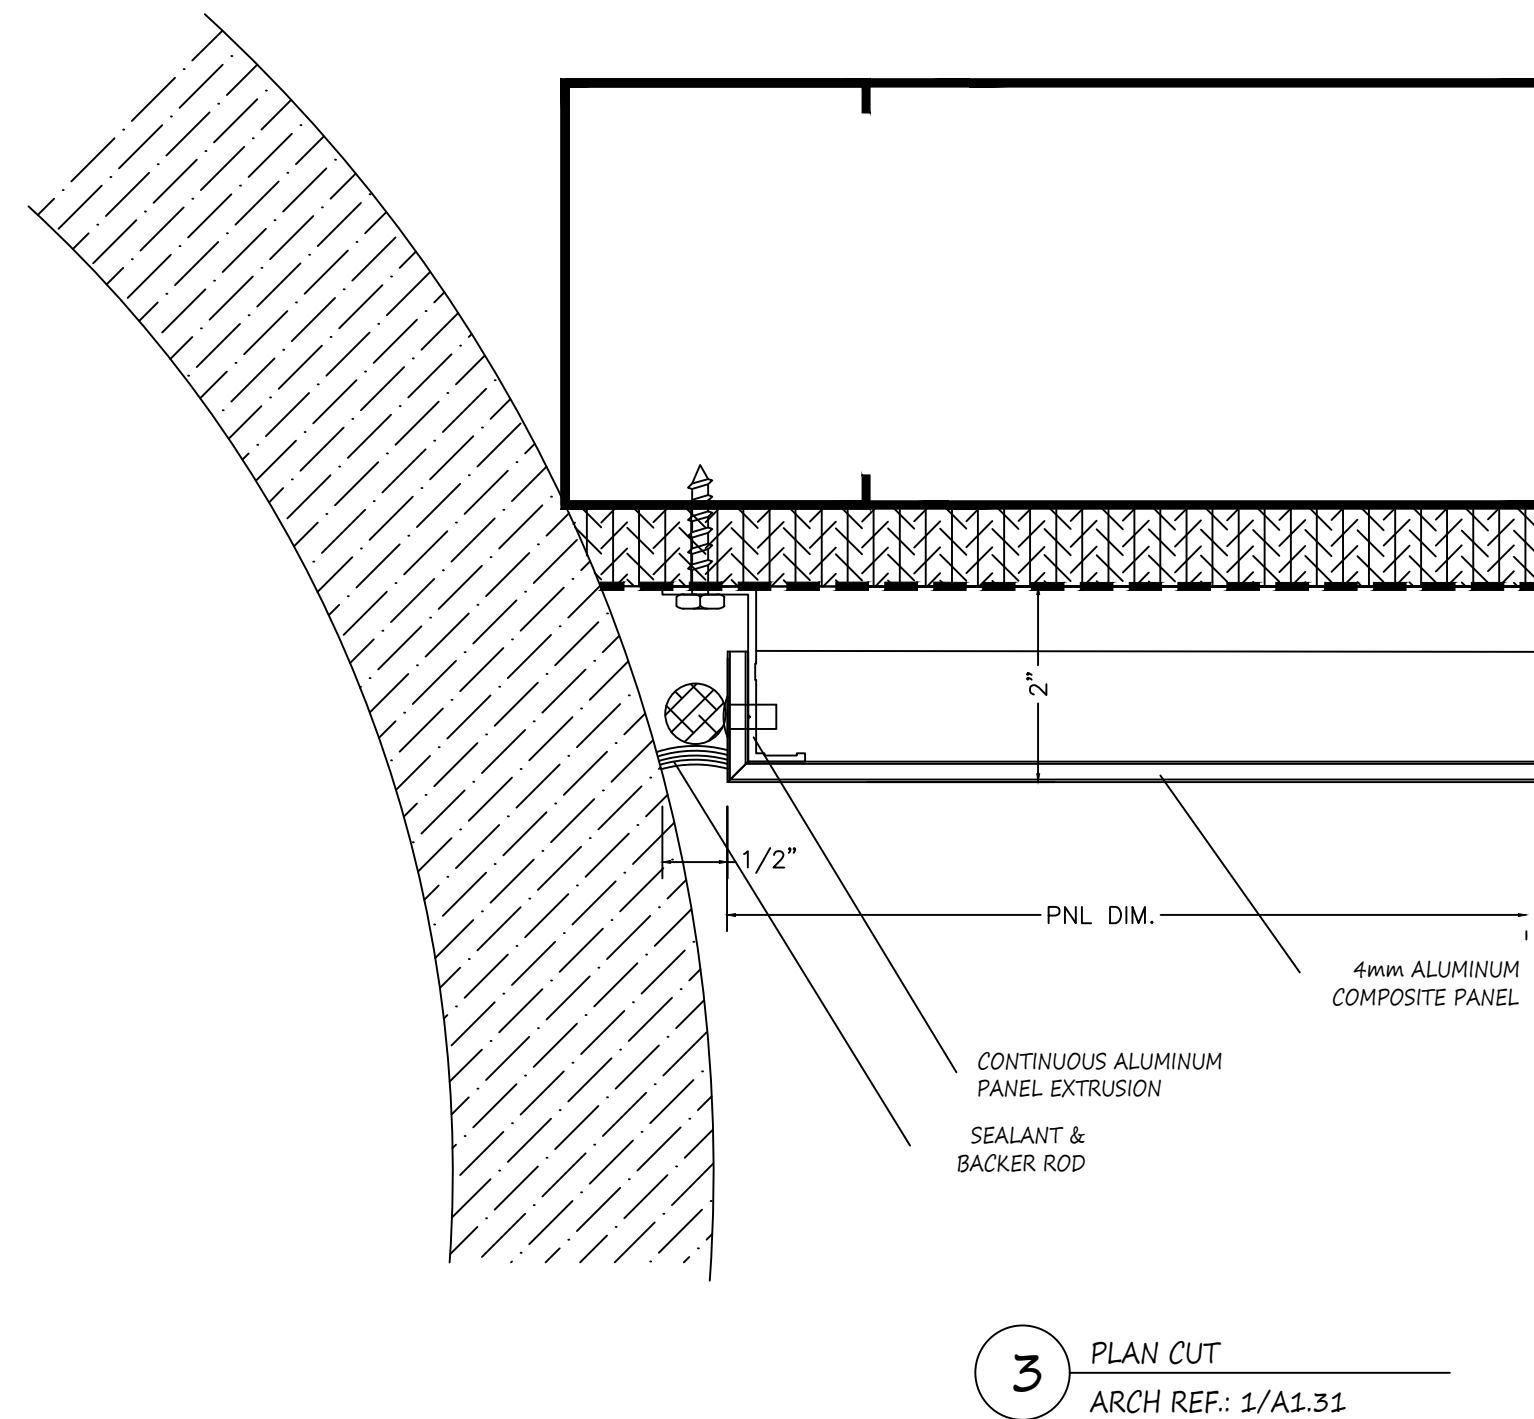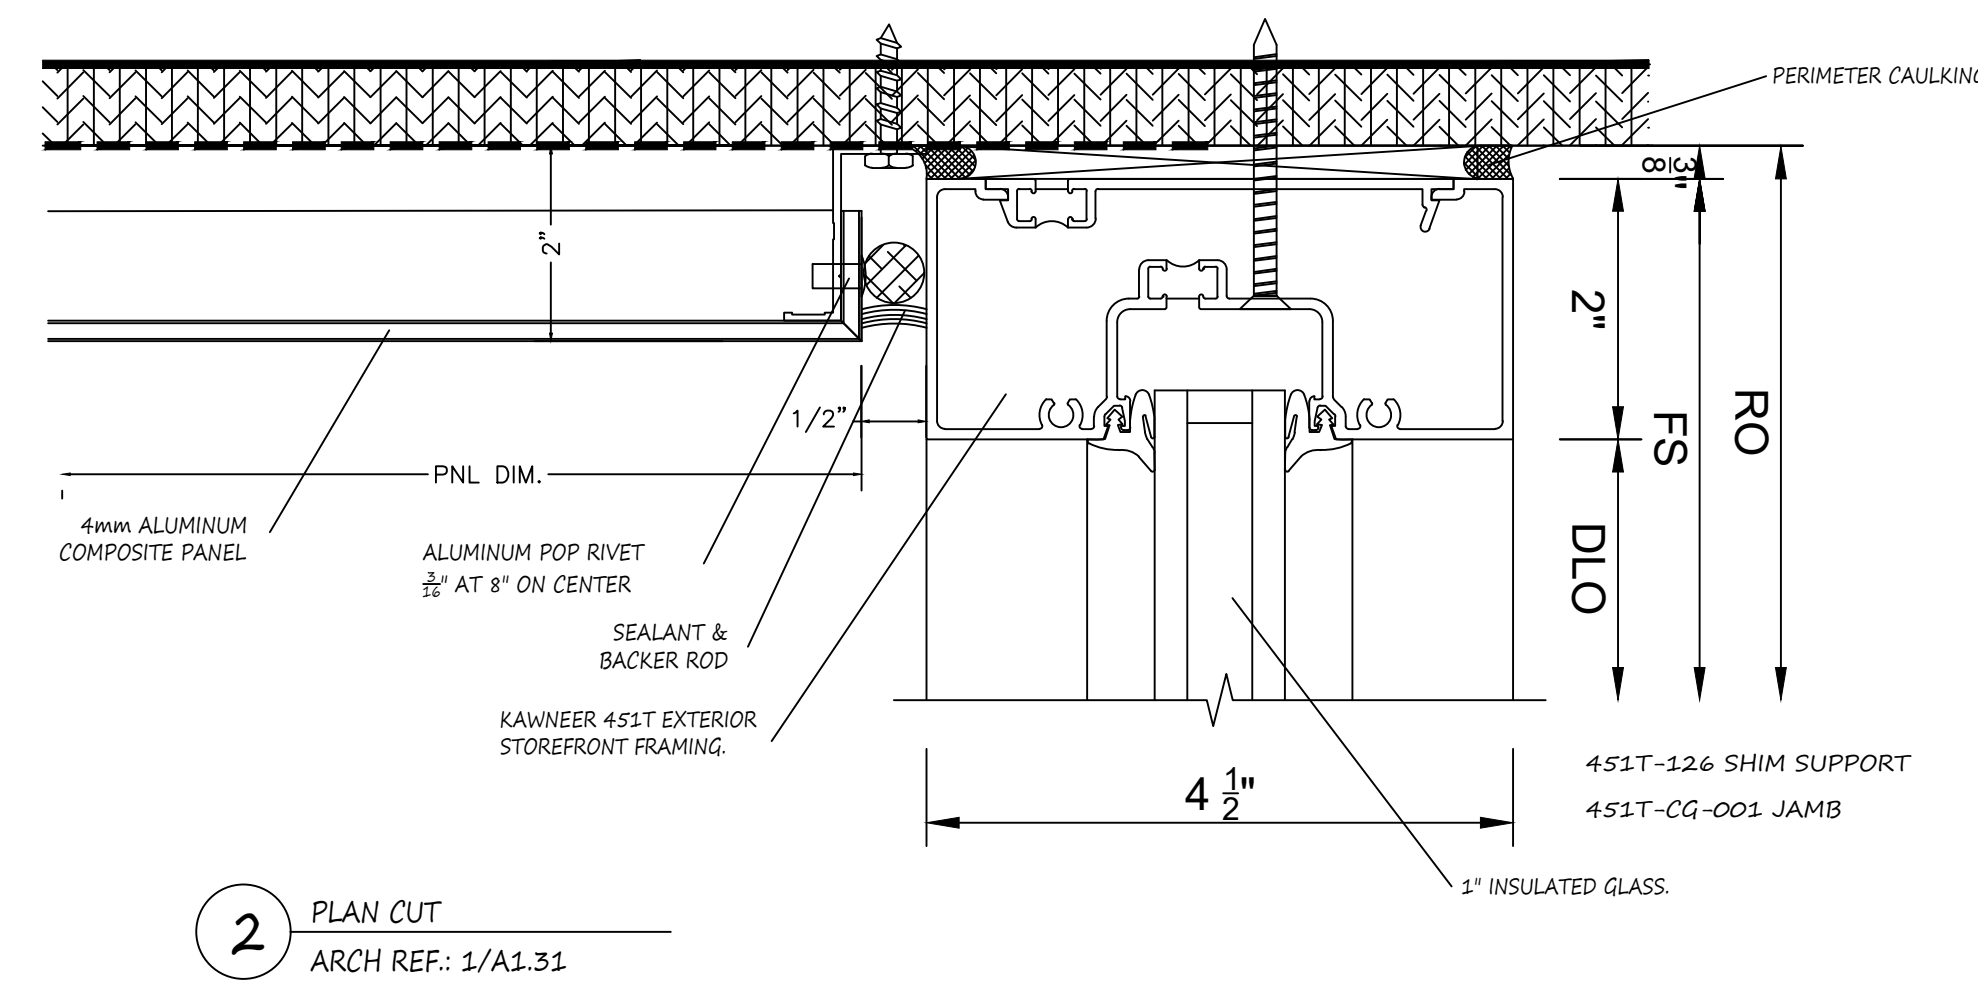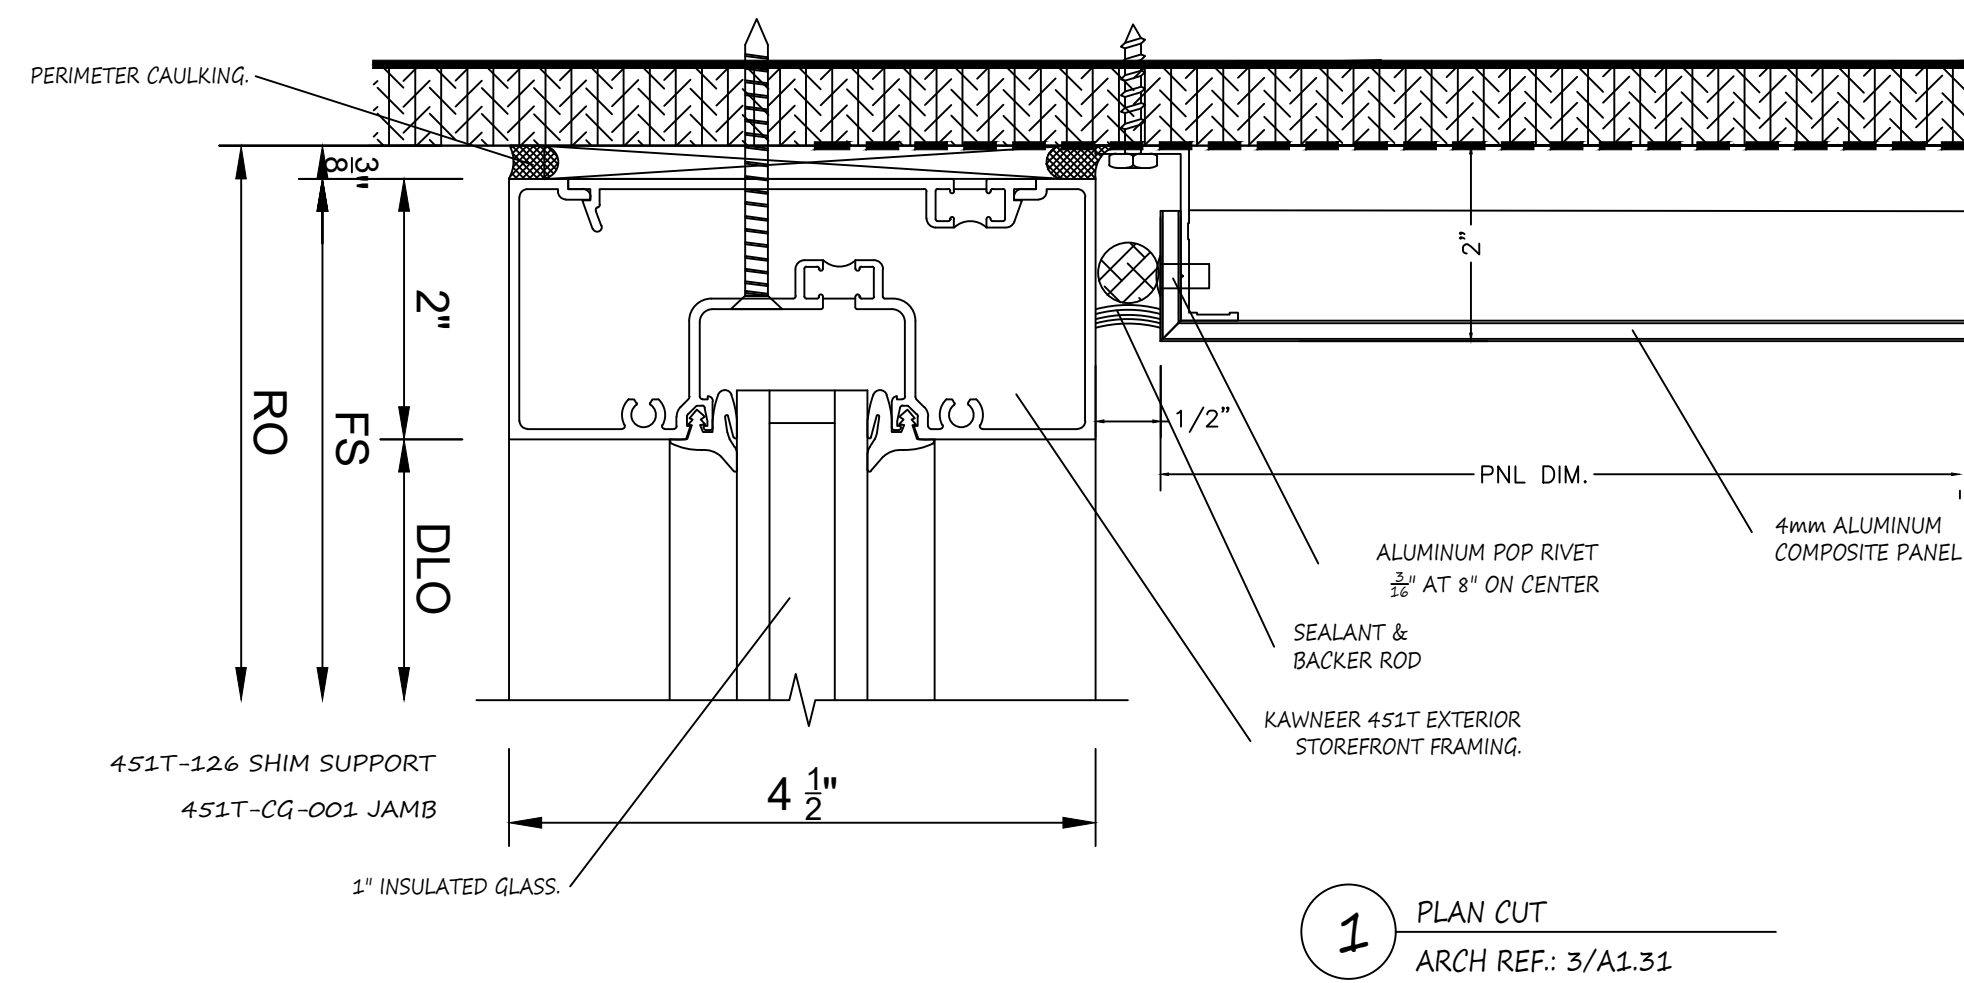

03/08/2019

DETAILS

REVISION



ARCHITECT: MEYER

GENERAL CONTRACTOR: ULTRA COMPANY

EXECUTIVE
GLASS SERVICES, INC.
105 EXECUTIVE DRIVE, SUITE 210
STERLING, VIRGINIA 20166
PHONE: 703-456-4450 FAX: 703-456-4453

PROJECT: 251 EXCHANGE PLACE EXETER PROPERTY
251 EXCHANGE PLACE
HERNDON, VA 20170

DWG BY: KS

CHK BY: SA








JOB NO: 9552

DRAWING NO:

303

17 OF 18

03/08/2019		
DETAILS		
REVISION		
△		
△		
△		
ARCHITECT:	MEYER	GENERAL CONTRACTOR: ULTRA COMPANY
EXECUTIVE GLASS SERVICES, INC. 105 EXECUTIVE DRIVE, SUITE 210 STERLING, VIRGINIA 20166 PHONE: 703-456-4450 FAX: 703-456-4453		
PROJECT:	251 EXCHANGE PLACE EXETER PROPERTY 251 EXCHANGE PLACE HERNDON, VA 20170	
DWG BY:	KS	
CHK BY:	SA	
JOB NO:	9552	
DRAWING NO:	304	
18 OF 18		

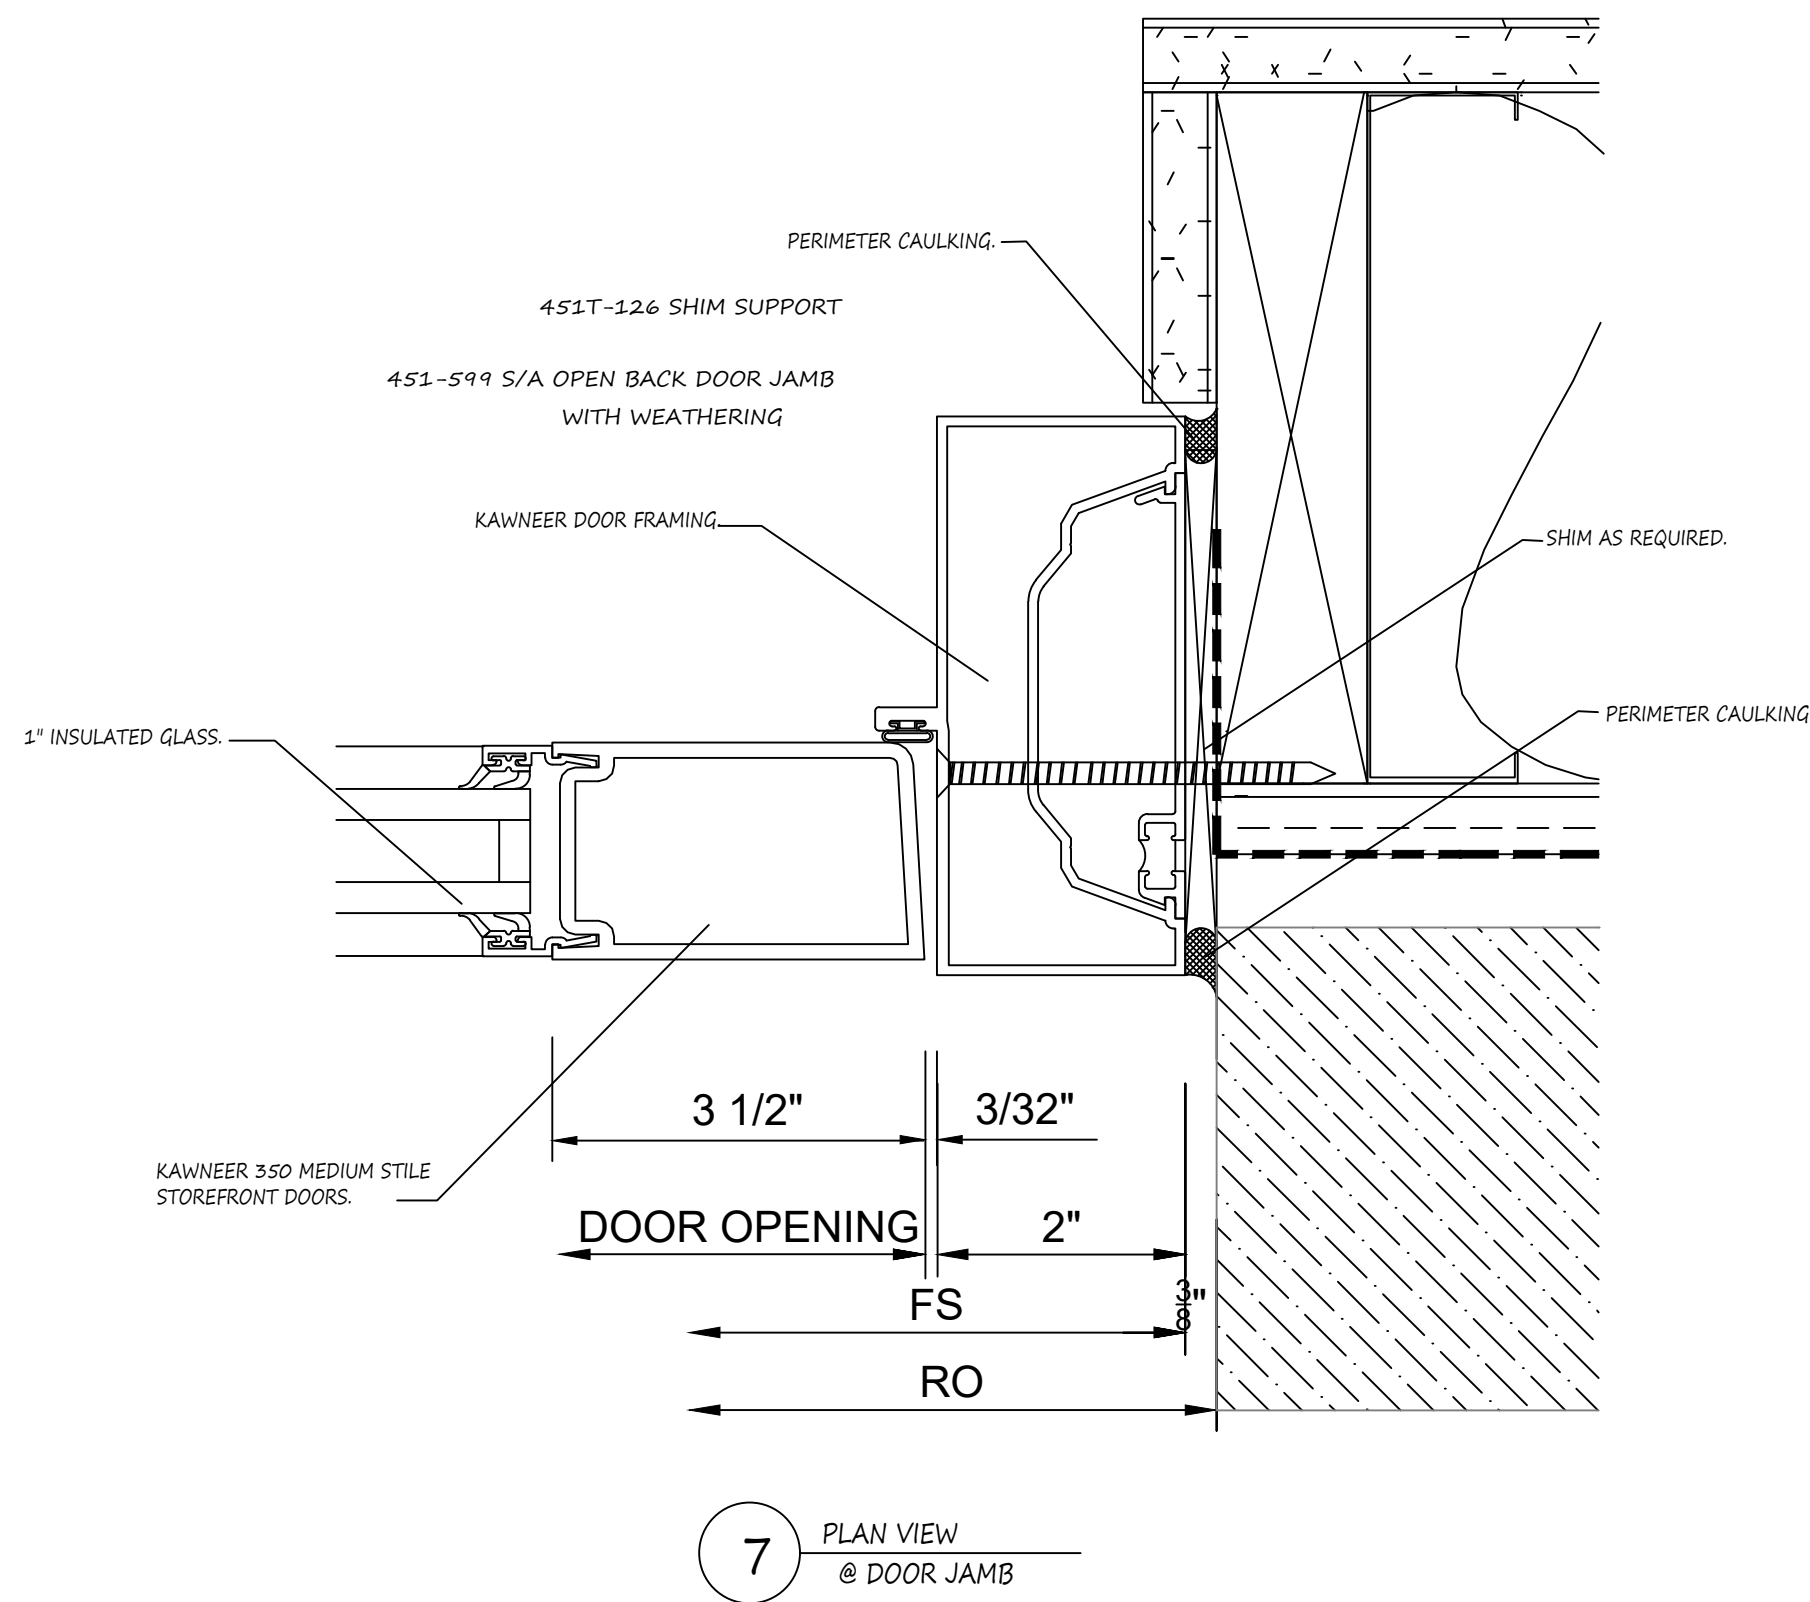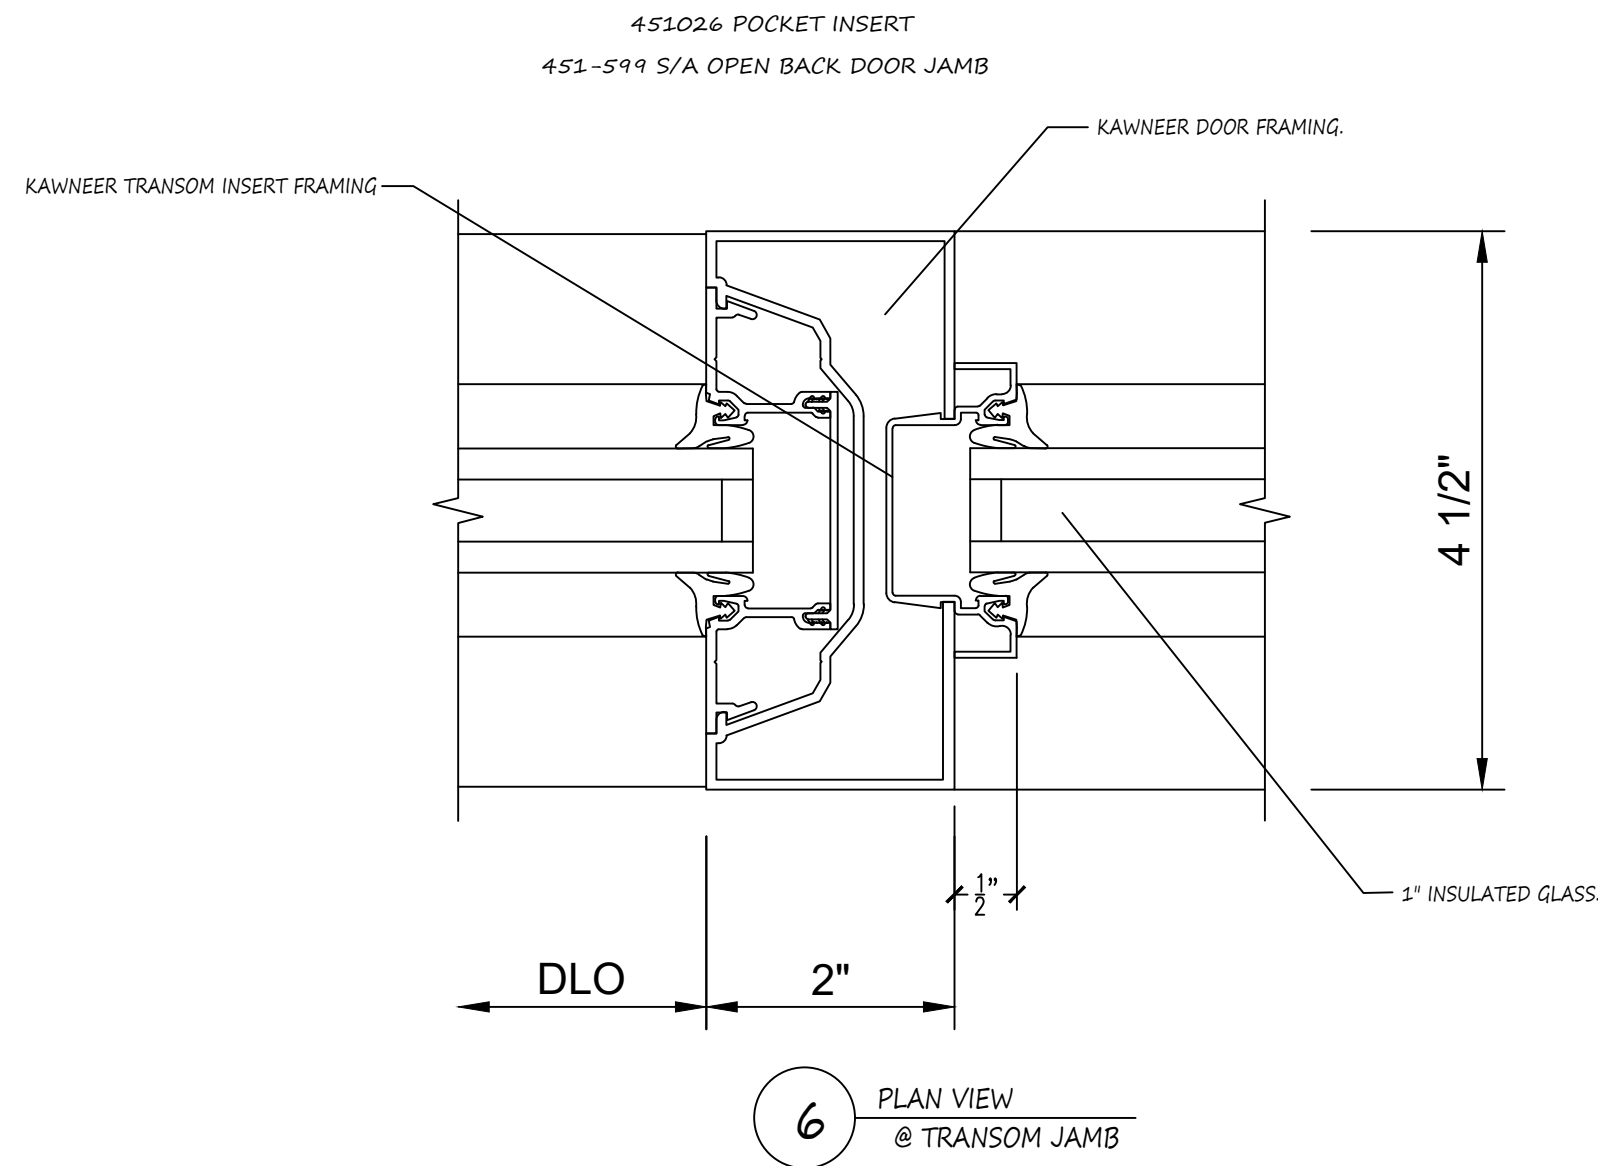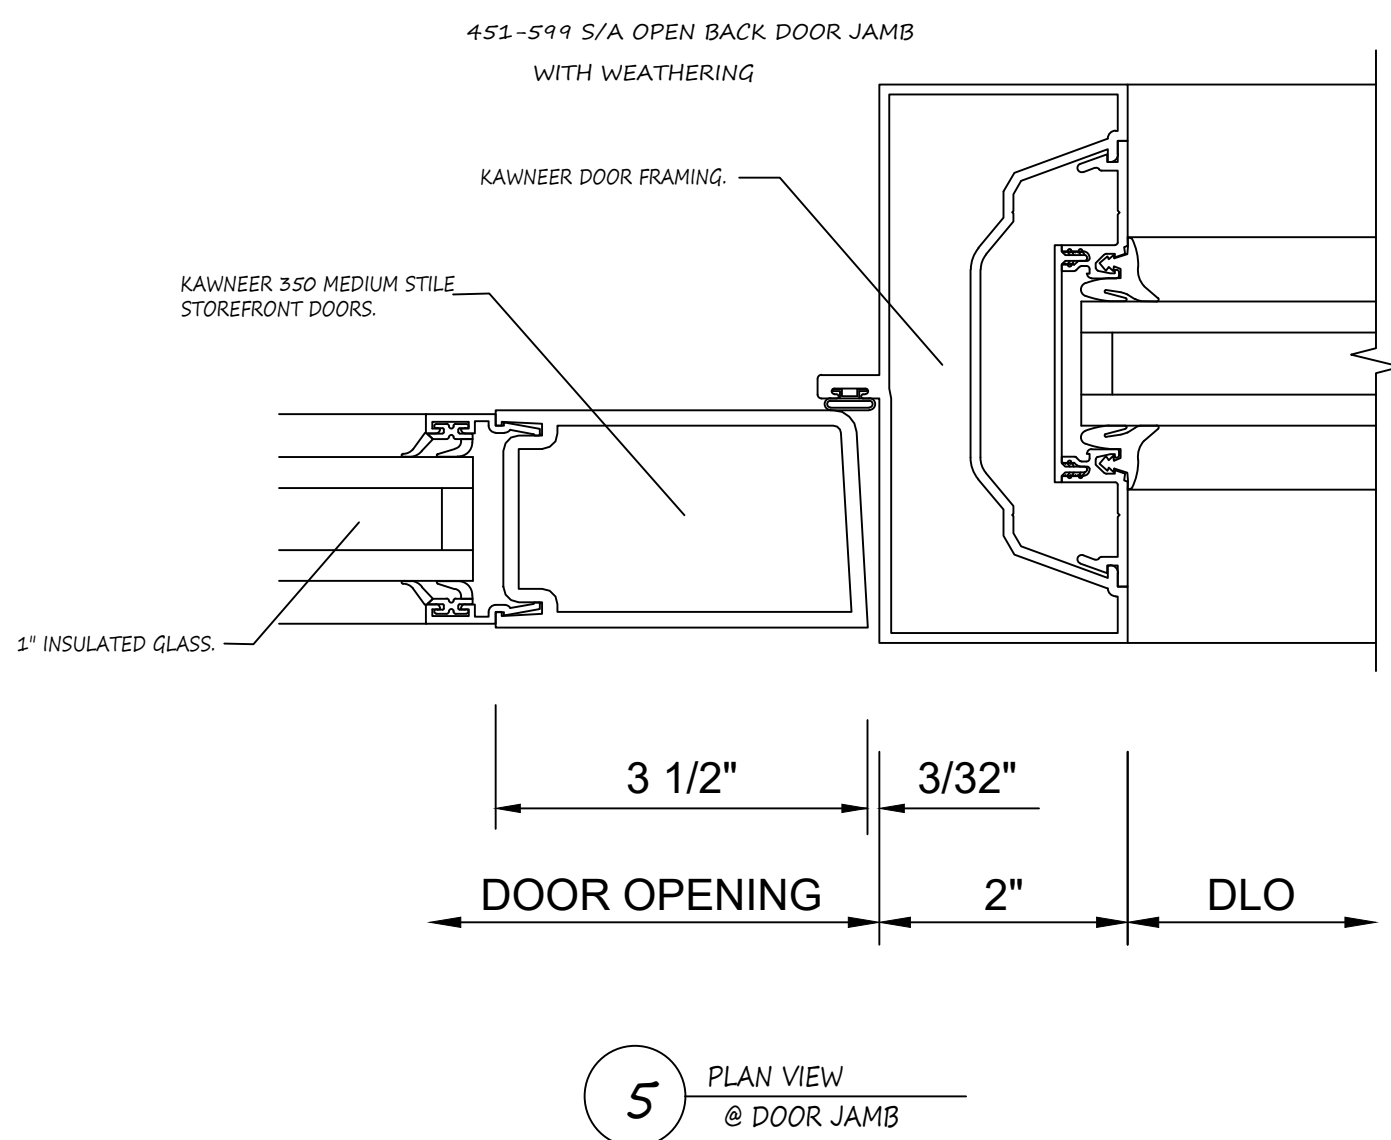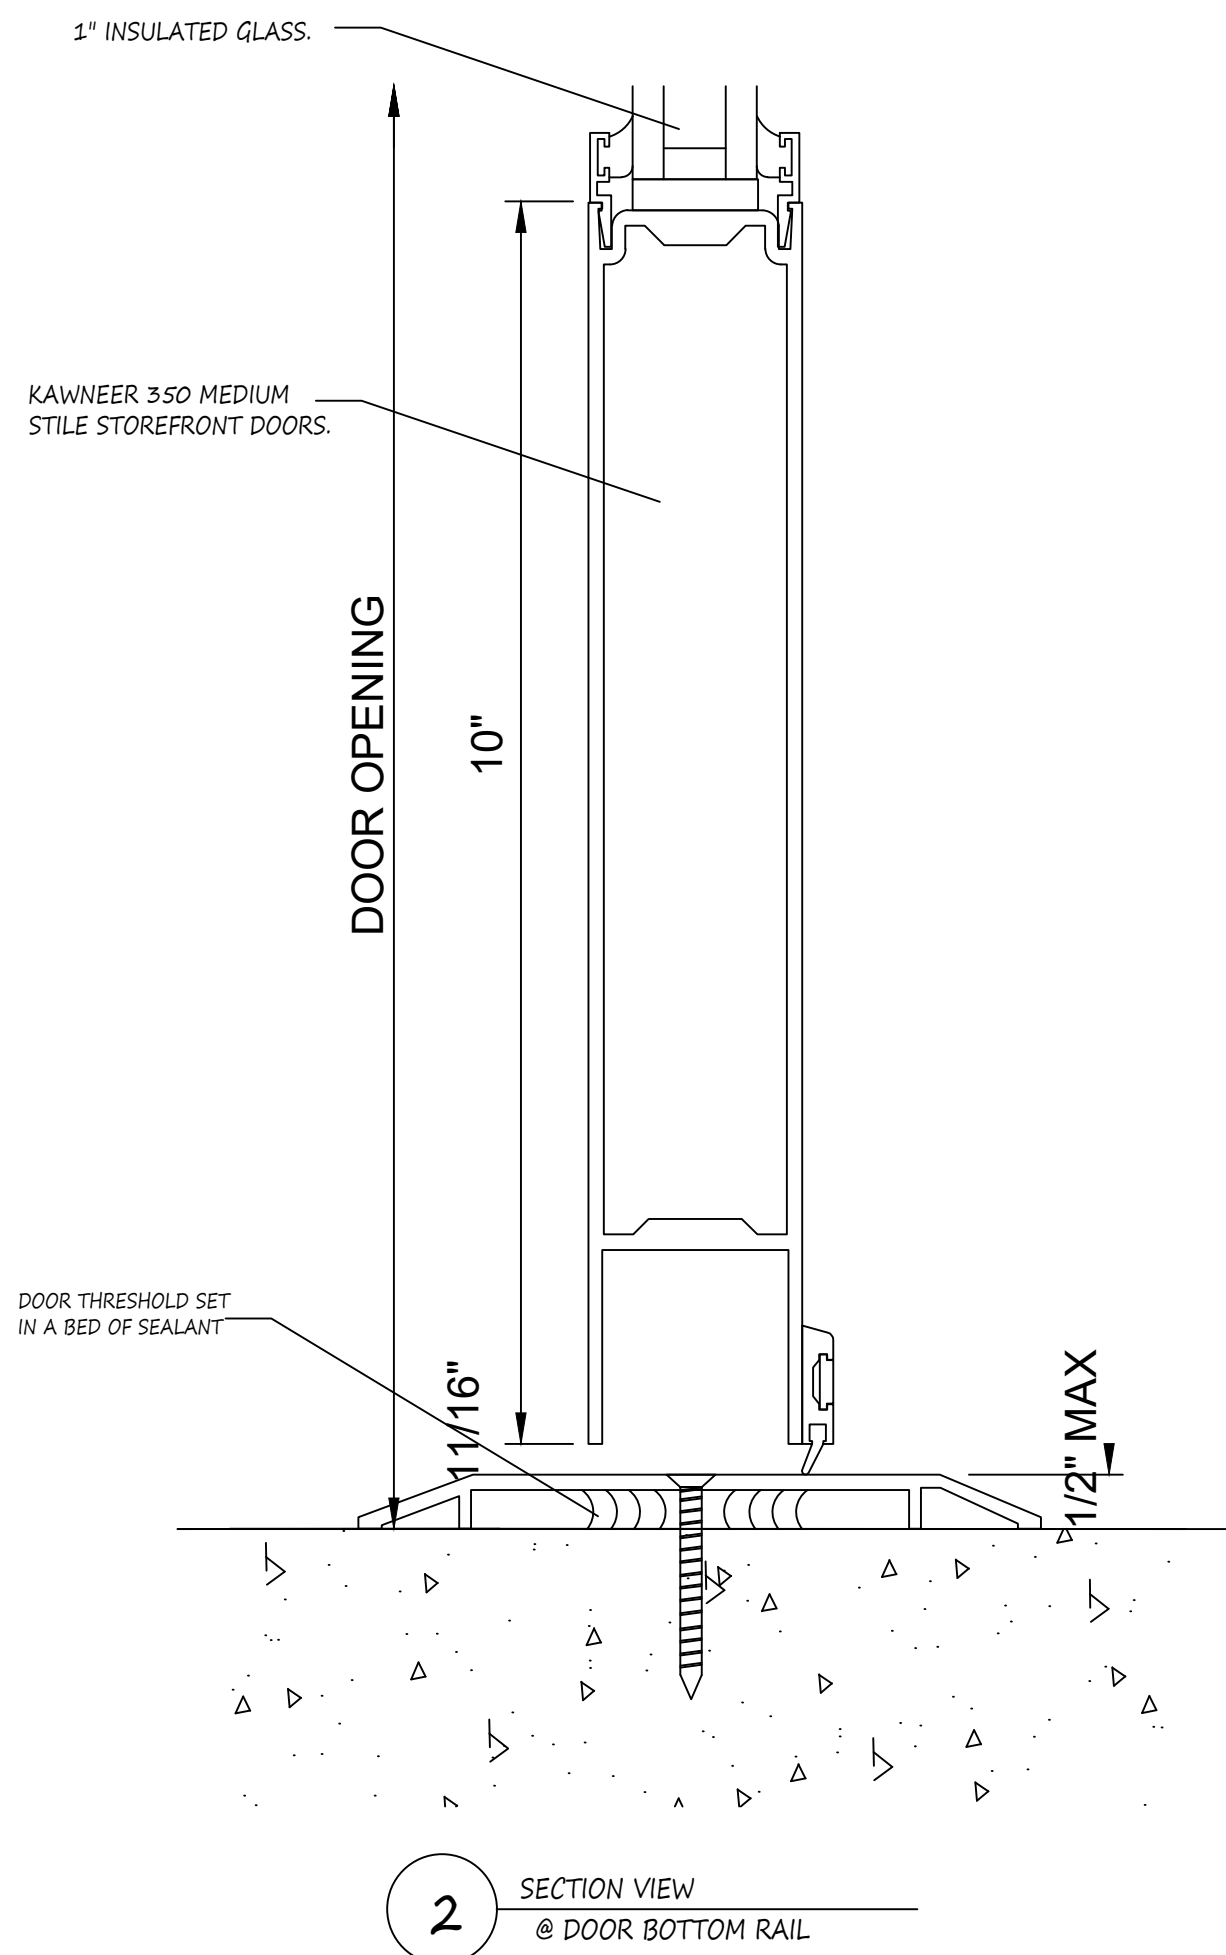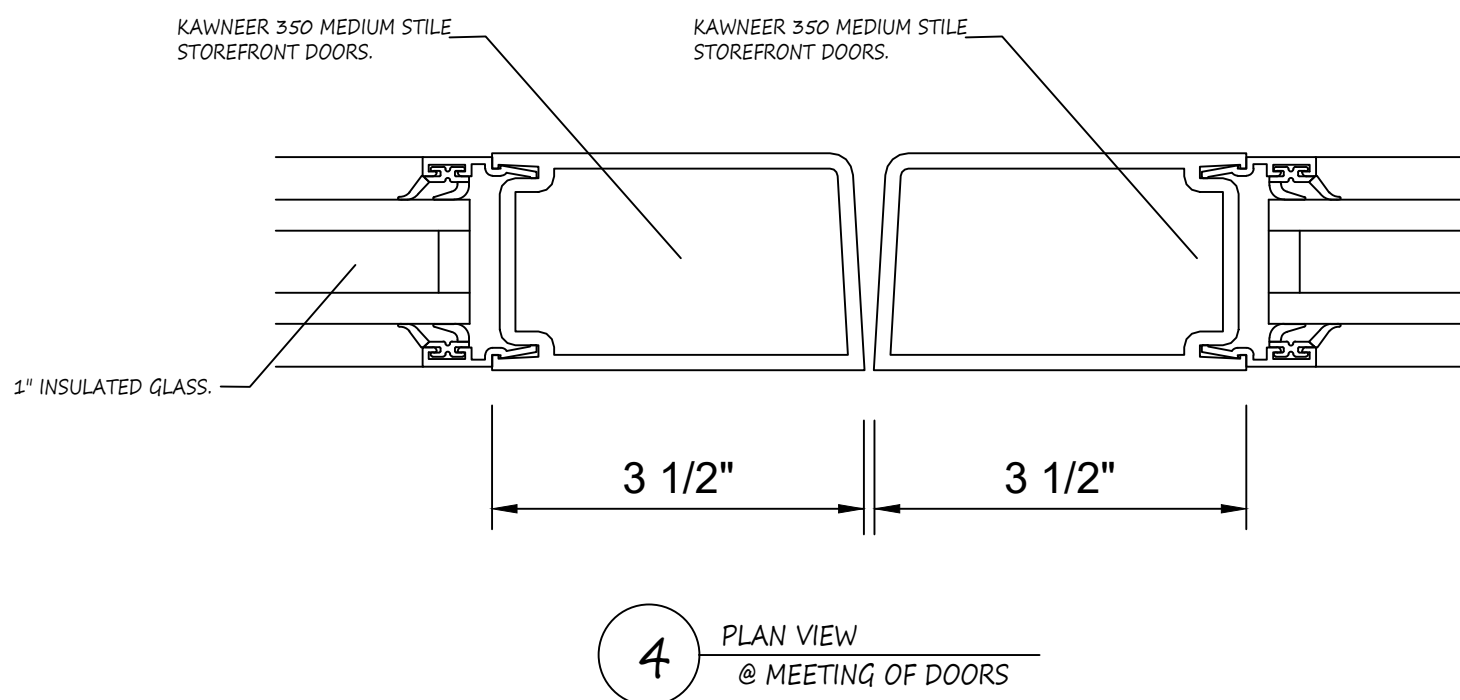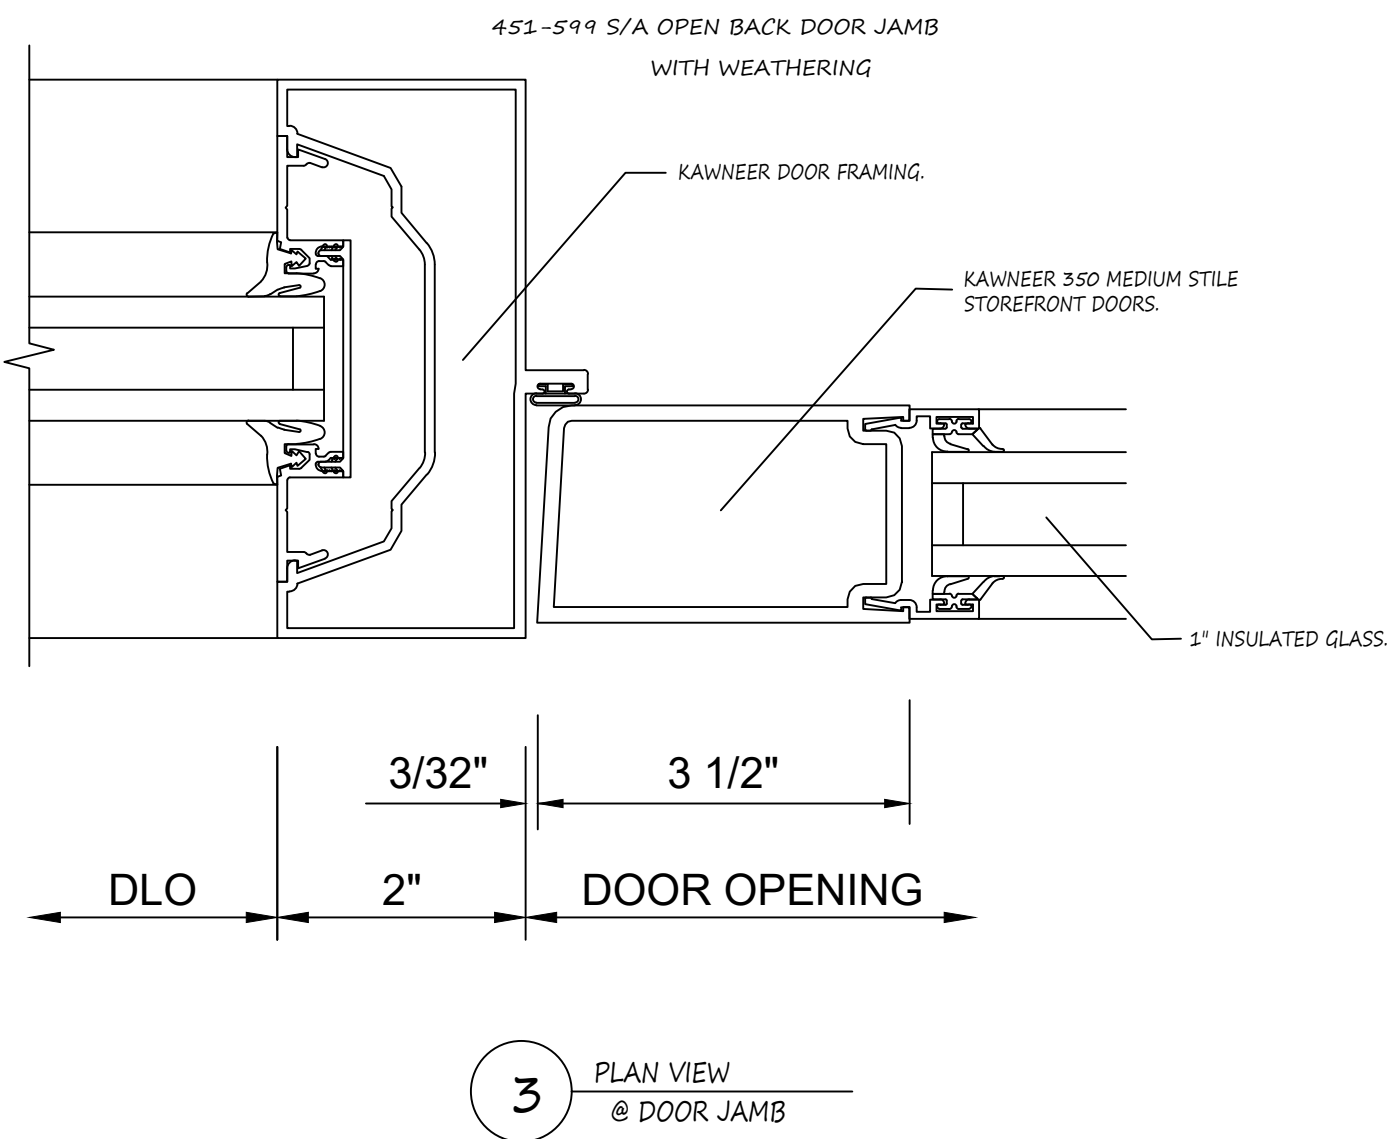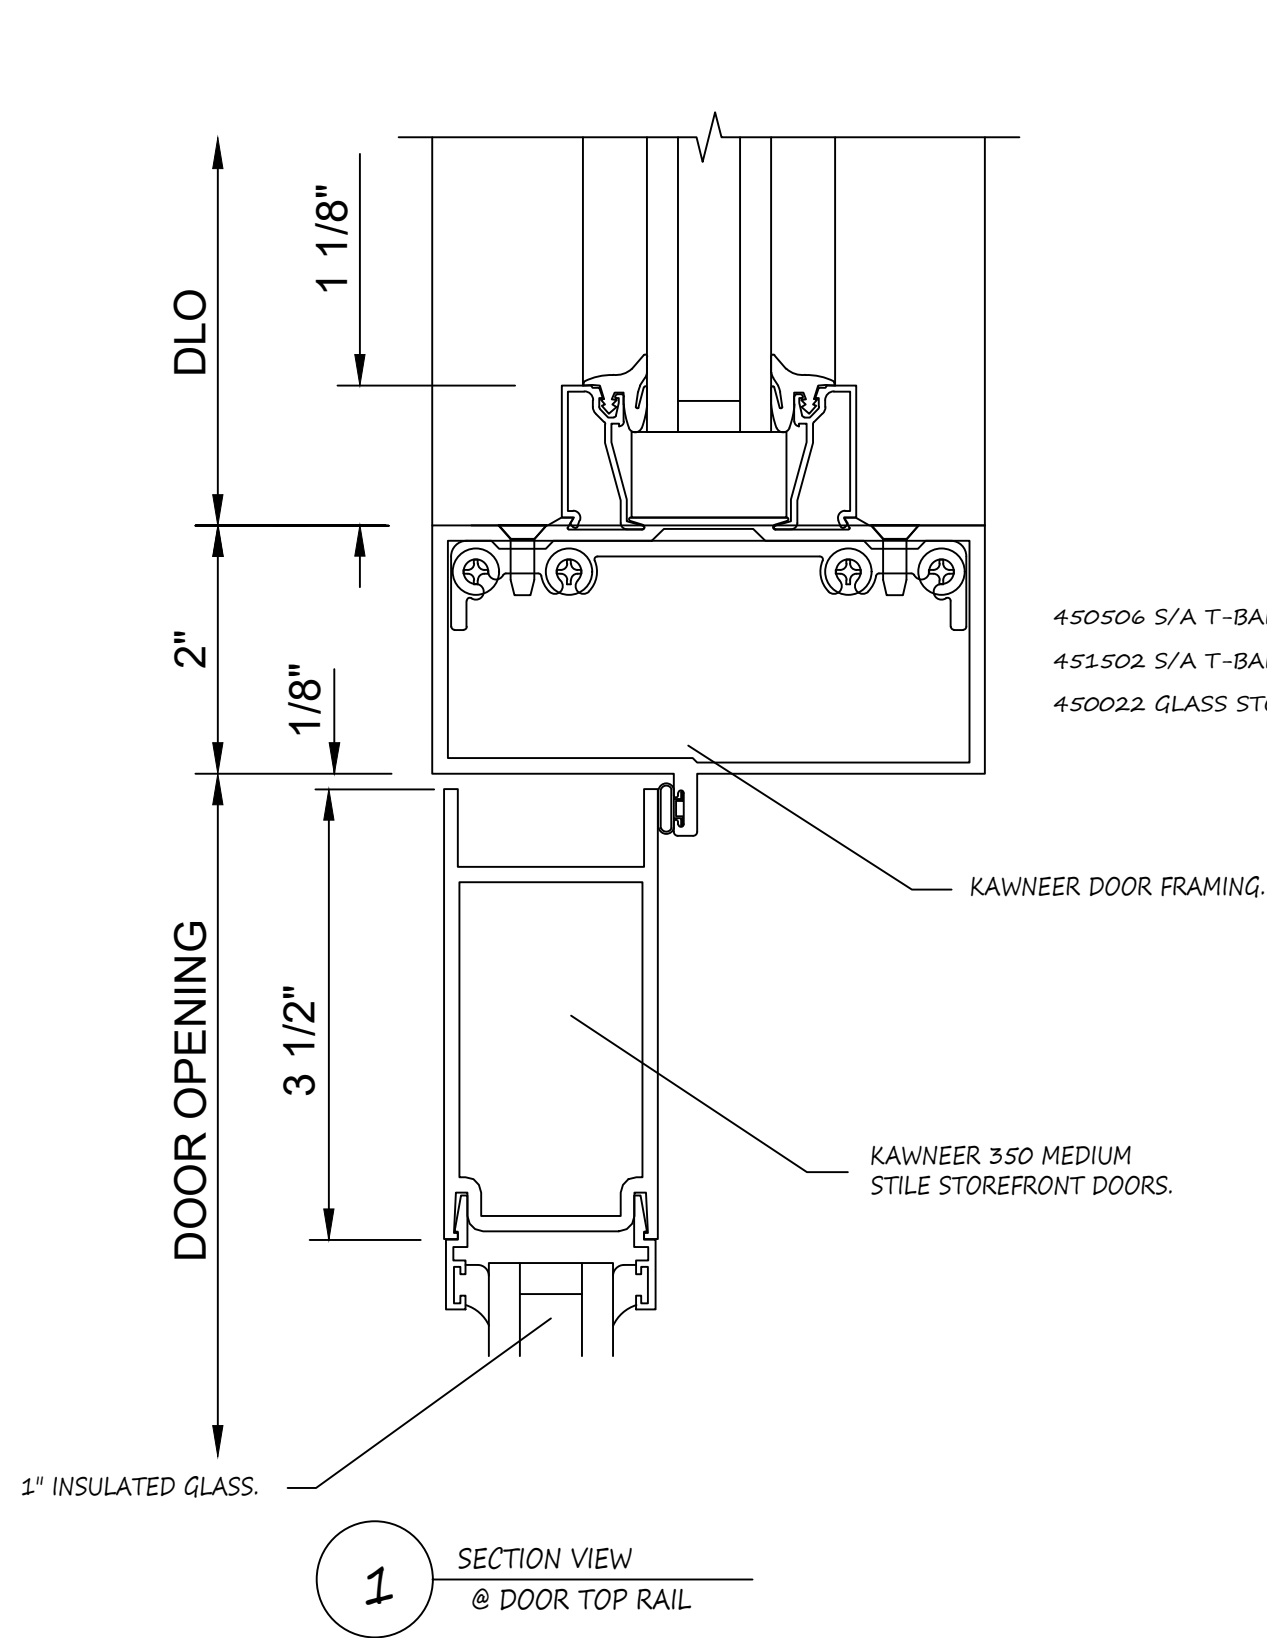



251 Exchange

Samples

View/Print Label

1. **Ensure there are no other shipping or tracking labels attached to your package.** Select the Print button on the print dialogue box that appears. Note: If your browser does not support this function, select Print from the File menu to print the label.
2. **Fold the printed label at the solid line below.** Place the label in a UPS Shipping Pouch. If you do not have a pouch, affix the folded label using clear plastic shipping tape over the entire label.
3. **GETTING YOUR SHIPMENT TO UPS**
- Customers with a scheduled Pickup**
- o Your driver will pickup your shipment(s) as usual.
- Customers without a scheduled Pickup**
- o Schedule a Pickup on ups.com to have a UPS driver pickup all of your packages.
 - o Take your package to any location of The UPS Store®, UPS Access Point(TM) location, UPS Drop Box, UPS Customer Center, Staples® or Authorized Shipping Outlet near you. To find the location nearest you, please visit the 'Locations' Quick link at ups.com.

UPS Access Point™
ACE VACUUMS - ASHBURN
44190 WAXPOOL RD
ASHBURN VA

UPS Access Point™
THE UPS STORE
2465 CENTREVILLE RD
HERNDON VA

UPS Access Point™
THE UPS STORE
43300 SOUTHERN WALK PLAZA
BROADLANDS VA


FOLD HERE

STEVE AMACIO/SARA WEISS
703-456-4450
EXECUTIVE GLASS SERVICES, INC.
105 EXECUTIVE DRIVE
STERLING VA 20166

SHIP TO:
PAUL FANGMEYER
(703) 378-5856
ULTRA COMPANY
SUITE G
14522 LEE ROAD
CHANTILLY VA 20151

7 LBS

1 OF 1

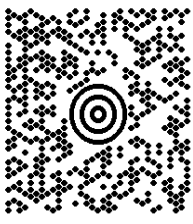


VA 220 9-10



UPS GROUND

TRACKING #: 1Z RE6 282 03 1575 1931

 

BILLING: P/P

Reference #1: 9552 251 Exchange




XOL 19 01 26 NV45 09 0A 01/2019

EXECUTIVE
GLASS SERVICES, INC.

Job #: 9552
Job Name: 251 Exchange
Date: 03/07/19

Sample: GL-1/GL-2

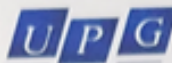


Executive Glass Services
251 Exchange

1" INSULATED GLASS SAMPLE UNIT

1/4" Gray
1/2" Airspace
1/4" Vitro Solarban 70XL - #3

PERFORMANCE SPECIFICATIONS:

Visible Light Transmittance	32%	SHGC:	24
Visible Reflectance (Out):	7%	Shading Coefficient	27
Solar Transmittance:	13%	Winter U-Value:	28
Solar Reflectance (Out):	15%	Summer U-Value	26

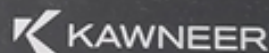

Permanodic™ Anodized Finishes
AA-M10C21A44 CLASS 1

DARK BRONZE No. 40

This sample is within the color tolerance range of No. 40 Permanodic Finish and is **for color viewing purposes only**. In production, color deviations from this sample will exist, but will not exceed the established limits for these finishes per AAMA 611.

777100F

E.C. 97908-043

EXECUTIVE
GLASS SERVICES, INC.

Job #: 9552
Job Name: 251 Exchange
Date: 03/07/19

Sample: Storefront Finish

ARCHITECTURAL REVIEW BOARD STANDARDS FOR DESIGN REVIEW

Taken from ARB Charter – Chapter 58 (Planning) of Herndon Town Code (2000)

DIVISION 4. STANDARDS* _____

***Charter references:** Standards and purpose, § 7.4:1(c). _____

Sec. 58-96. Design criteria.

The board of architectural review and, on appeal, the town council shall use the following standards and criteria in considering applications filed under this article:

- (1) Whether or not the proposed architectural design is suitable for a good suburban community in terms of external architectural features, including signs subject to public view, general design and arrangement, texture, color, line, mass, dimension, material and lighting.
- (2) Whether or not the proposed structure, building or improvement is compatible with existing well-designed structures, acceptable to the board, in the vicinity and in the town as a whole.
- (3) Whether or not, and to what extent, the proposed structure, building or improvement would promote the general welfare and protect the public health, safety and morals by tending to maintain or augment the town's tax base as a whole, generating business activity, maintaining and creating employment opportunity, preserving historical sites and structures and making the town a more attractive and desirable place in which to live.
- (4) Whether or not proposed freestanding buildings use the same or architecturally harmonious materials, color, texture and treatment for all exterior walls; and in the case of partially freestanding buildings, whether or not the same or architecturally harmonious materials, color, texture and treatment are used on all portions of all exterior walls exposed to public view.
- (5) Whether or not the combination of architectural elements proposed for a structure, building or improvement, in terms of design, line, mass, dimension, color, material, texture, lighting, landscaping and roofline and height conform to accepted architectural principles for permanent buildings as contrasted with engineering standards designed to satisfy safety requirements only; and exhibit external characteristics of demonstrated architecture and aesthetic durability.
- (6) Whether or not, in terms of design, material, texture, color, lighting, landscaping, dimension, line, mass or roof line and height, the proposed structure, building or improvement is designed to serve primarily as an advertisement or commercial display, exhibits exterior characteristics likely to deteriorate rapidly, would be of temporary or shortterm architectural or aesthetic acceptability, would be plainly offensive to human sensibilities or would otherwise constitute a reasonable foreseeable detriment to the community.

(Code 1992, § 4-16)